
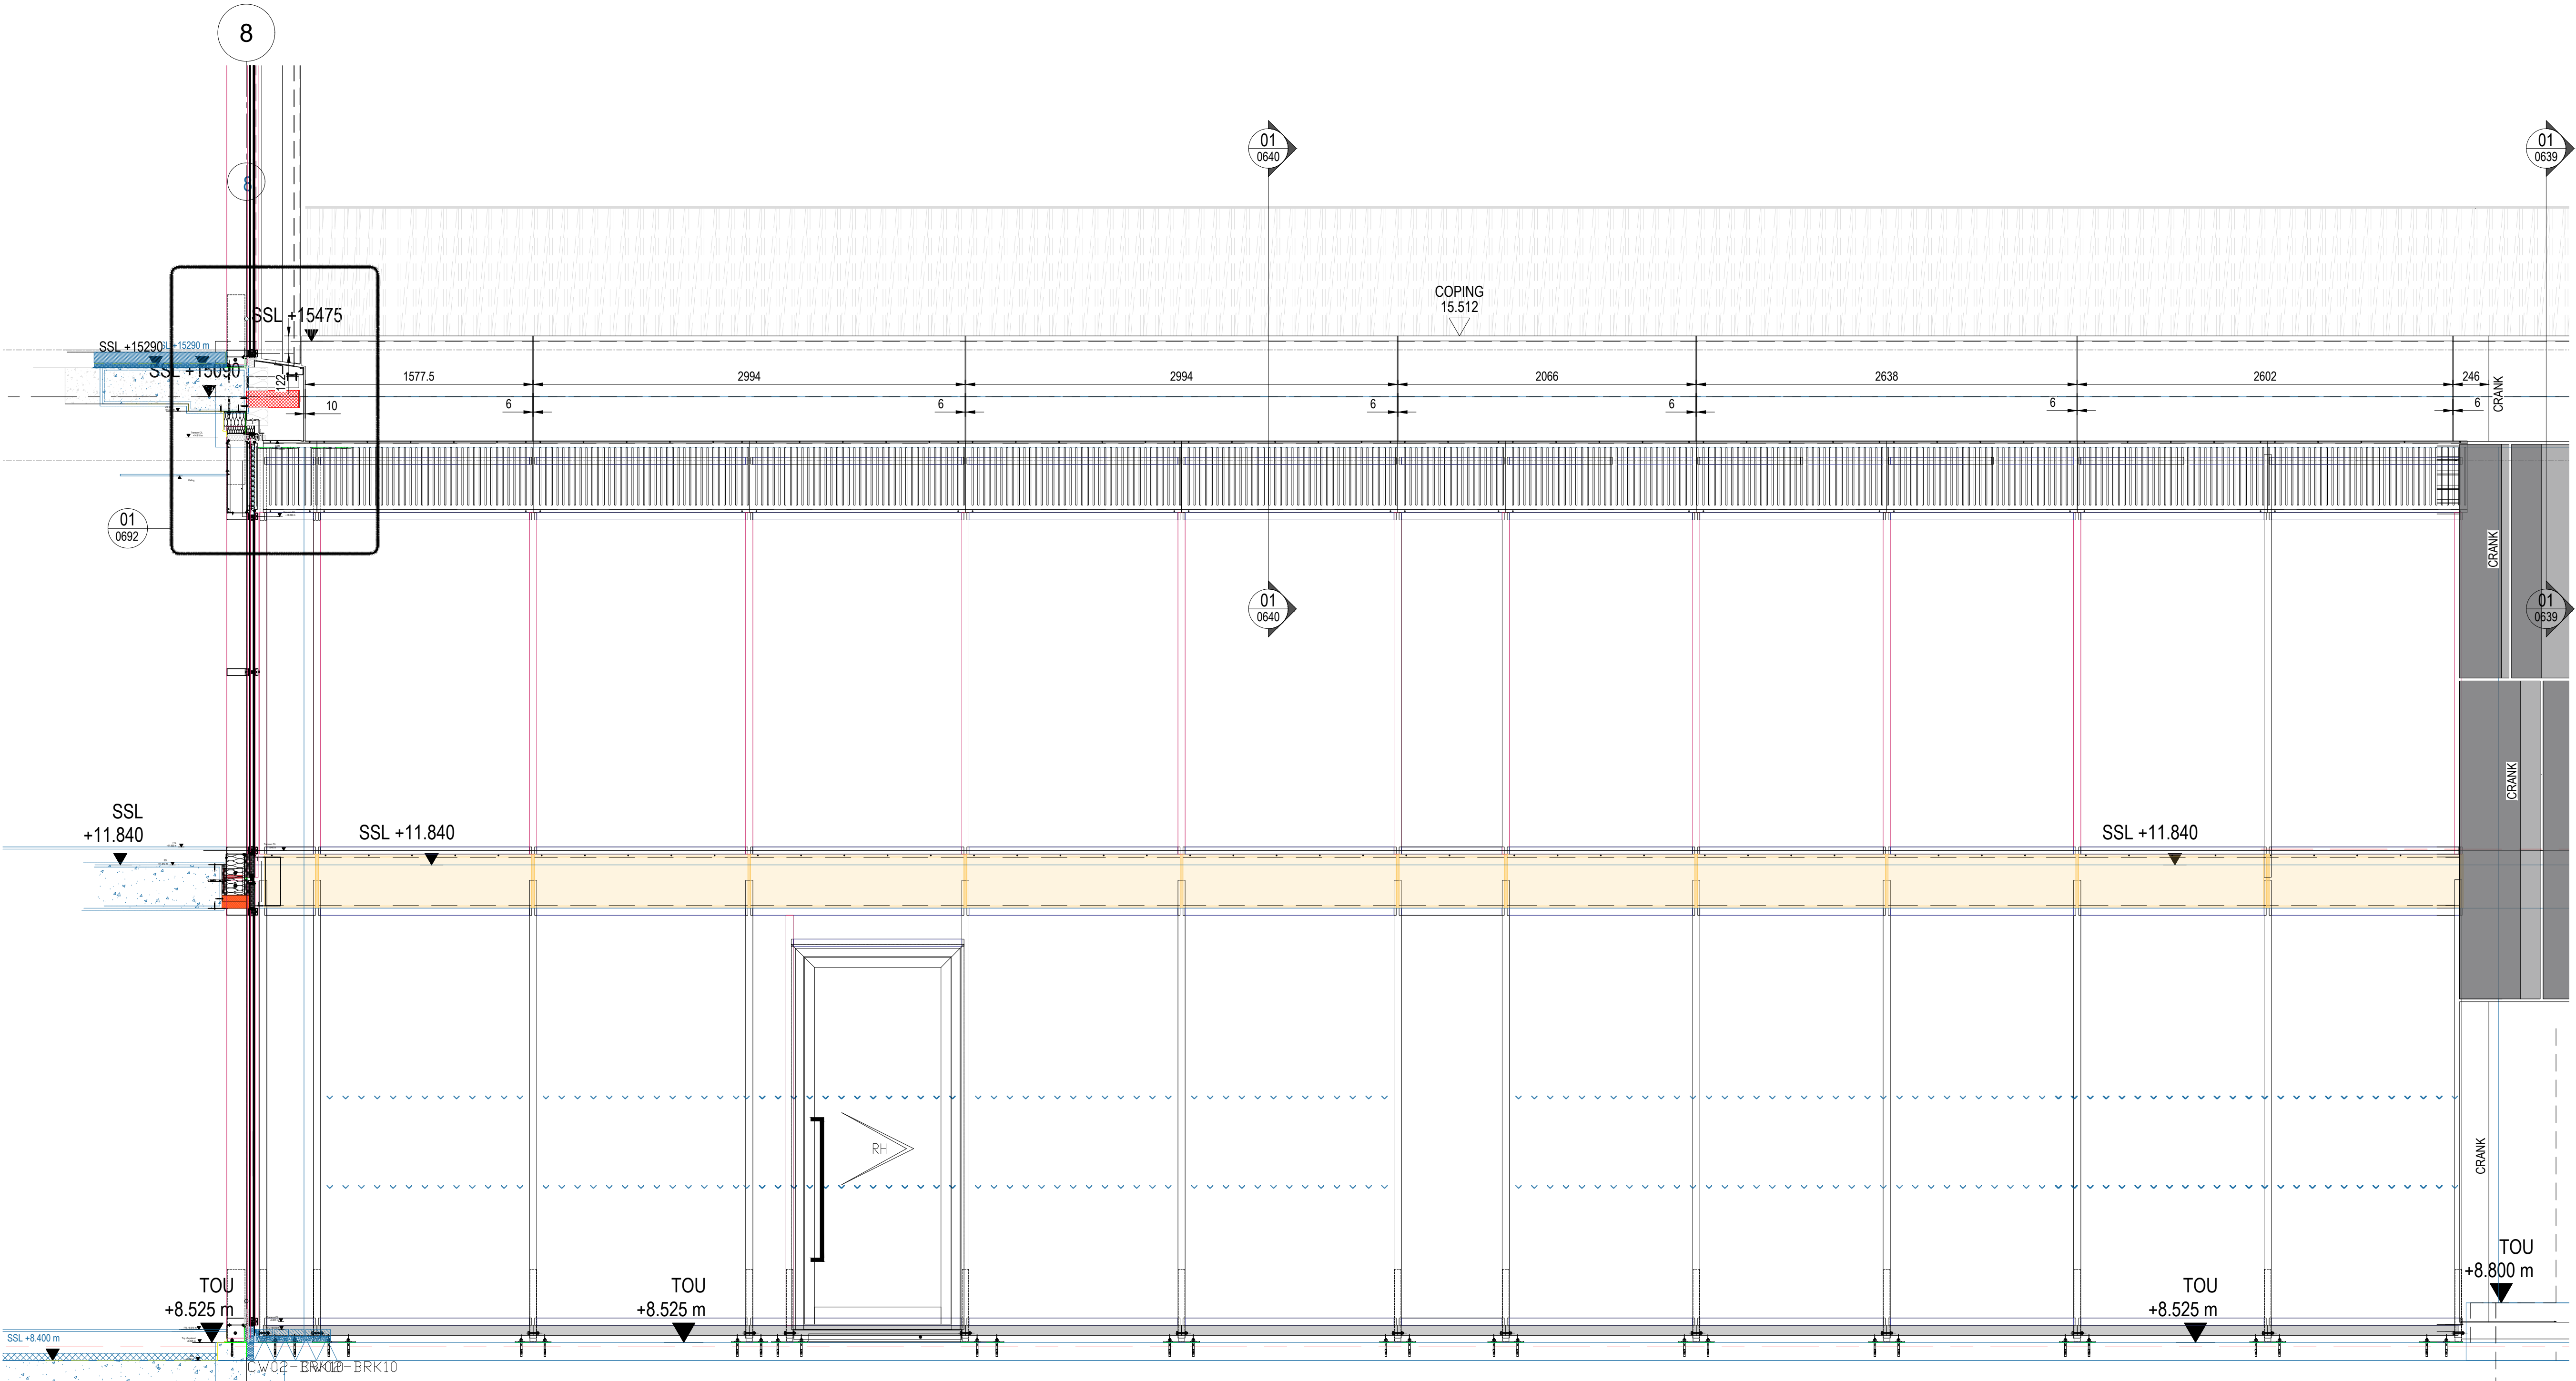


01 NORTH ELEVATION SUB-PLAN GL R
Scale: 1:25

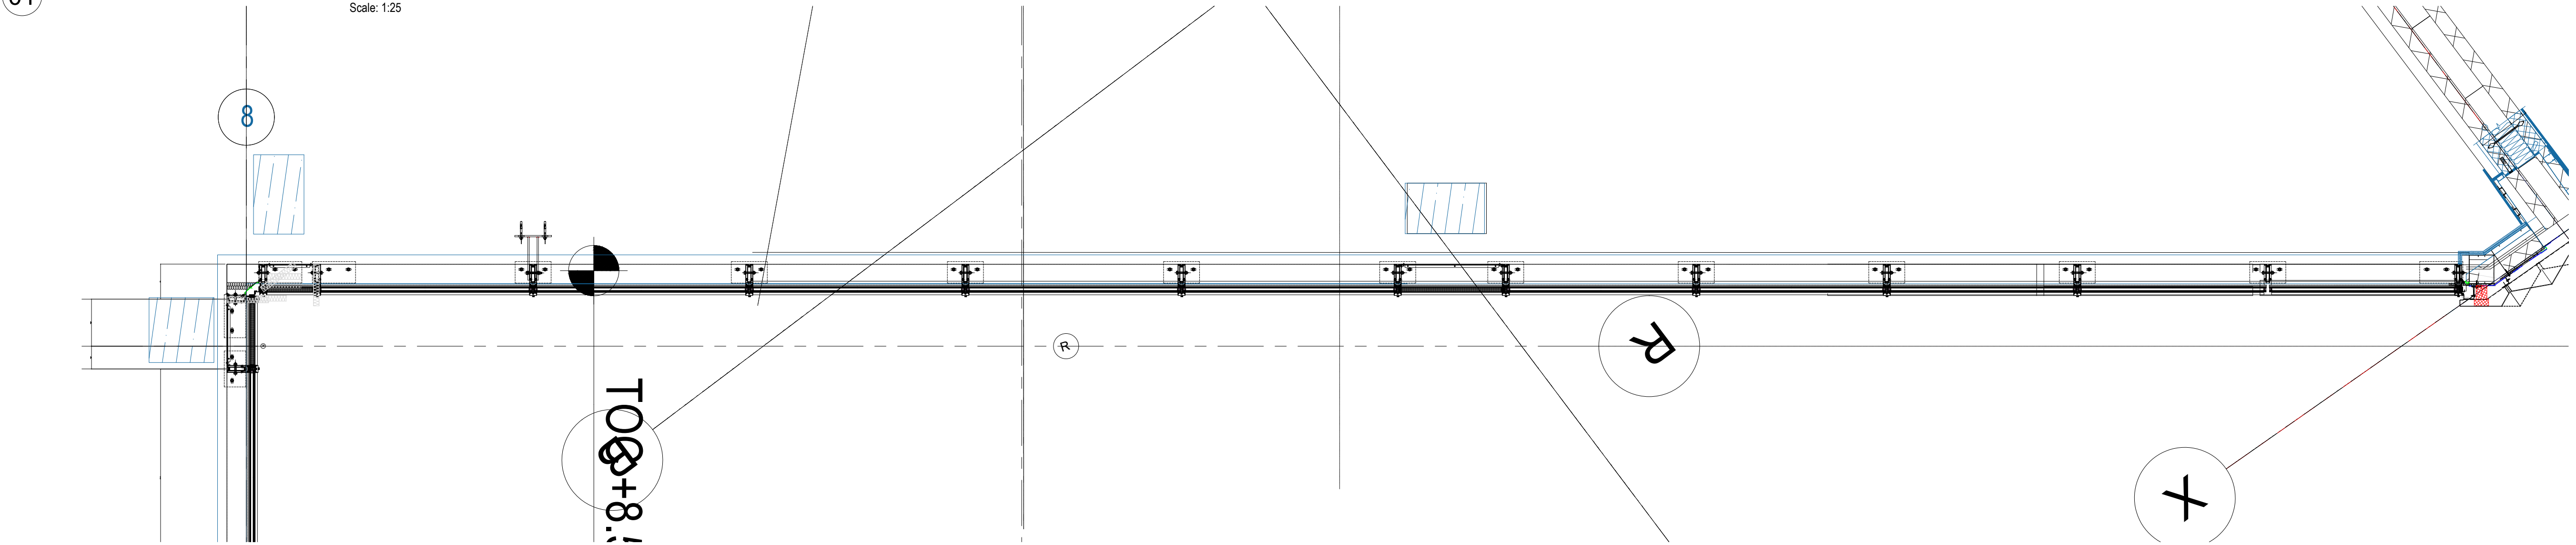

02 NORTH ELEVATION FASCIA OVER CURTAIN WALL GL R
Scale: 1:25

DO NOT SCALE - IF IN DOUBT ASK

Notes to be read in conjunction with this drawing. All dimensions to be agreed with the project manager prior to construction. If additional information is required, ask for clarification. This drawing is to be read in conjunction with all other CCS drawings & specifications for the project. Do not scale from this drawing. Use 'As noted' dimensions only. The point of the dashed line on the corner of a window edge indicates the highest edge of an opening (e.g. window edge) unless stated otherwise. FIRST BE NOTED IN COLOR.

NOTES:
XXXXXXXXXXXXXXXXXXXX
XXXXXXXXXXXXXXXXXXXX
XXXXXXXXXXXX

GALLIFORD TRY PLC		17.06.22	
CONSTRUCTION ISSUE	SH	17.06.22	
PRELIMINARY ISSUE	SH	17.06.22	
REV	DESCRIPTION	BY	DATE
01	CONSTRUCTION ISSUE	SH	17.06.22
02	PRELIMINARY ISSUE	SH	17.06.22
ASHLEY RD EAST, TOTTENHAM, LONDON			
CCS Facades			
10 Lansdowne Court			
Coronation Road			
Cromer Business Park			
High Wycombe			
Buckinghamshire			
UK (T) 01494 518881 Fax: 0800 866438			
Website: www.ccs-facades.co.uk			
CONSTRUCTION			
LEVEL 00 WORKS			
NORTH ELEVATION			
GRIDLINE R			
FASCIA OVER CURTAIN WALL DETAILS			
GALLIFORD TRY PLC			
SH	GR	1:25	A1 S3
17.06.22			
TH-ARE-01-001-X-WP0230-21-0382			
C01			