


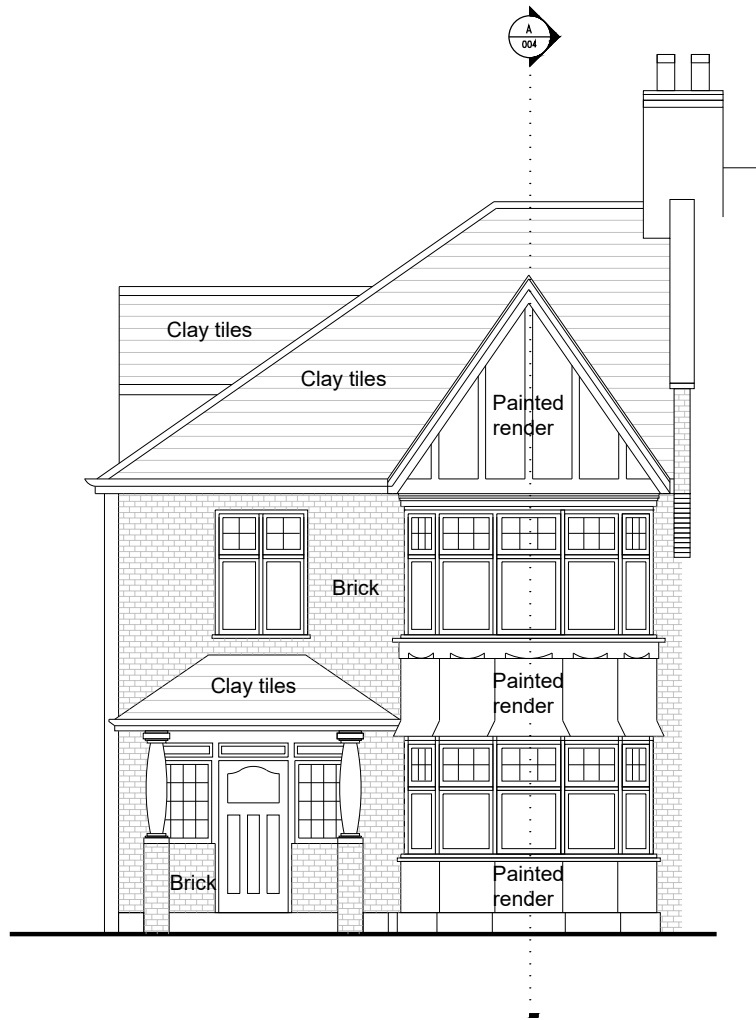

1 Existing Front Elevation
Scale: 1:100



2 Existing Side Elevation
Scale: 1:100

1:100
0 10m

This drawing is not to be scaled.
Architect to be advised of discrepancies.

HUGH TUFFLEY
architects
1 Lancaster Lodge, 27 Upper Park Road
London NW3 2UW
T +44 (0)20 31954048
E mail@hughtuffley.com

TITLE
EXISTING FRONT &
SIDE ELEVATIONS

PROJECT
21 Southwood Lawn Road, N6 5SD
London
CLIENT
Mr. & Mrs. Ginnings

DATE
Sep 2022

STATUS
Planning

SHEET SIZE
A3

SCALE
1:100

DRAWING No
1227-P-004
REVISION No