



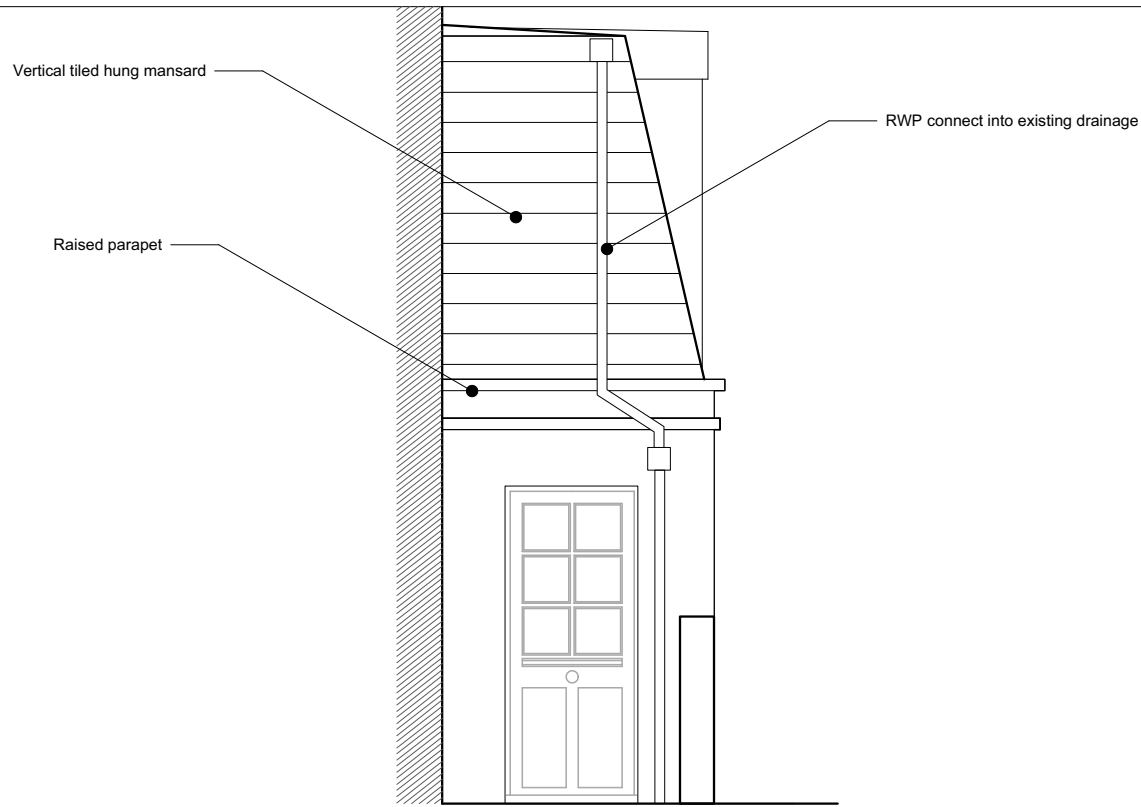

2 Proposed West Elevation
Scale: 1:50

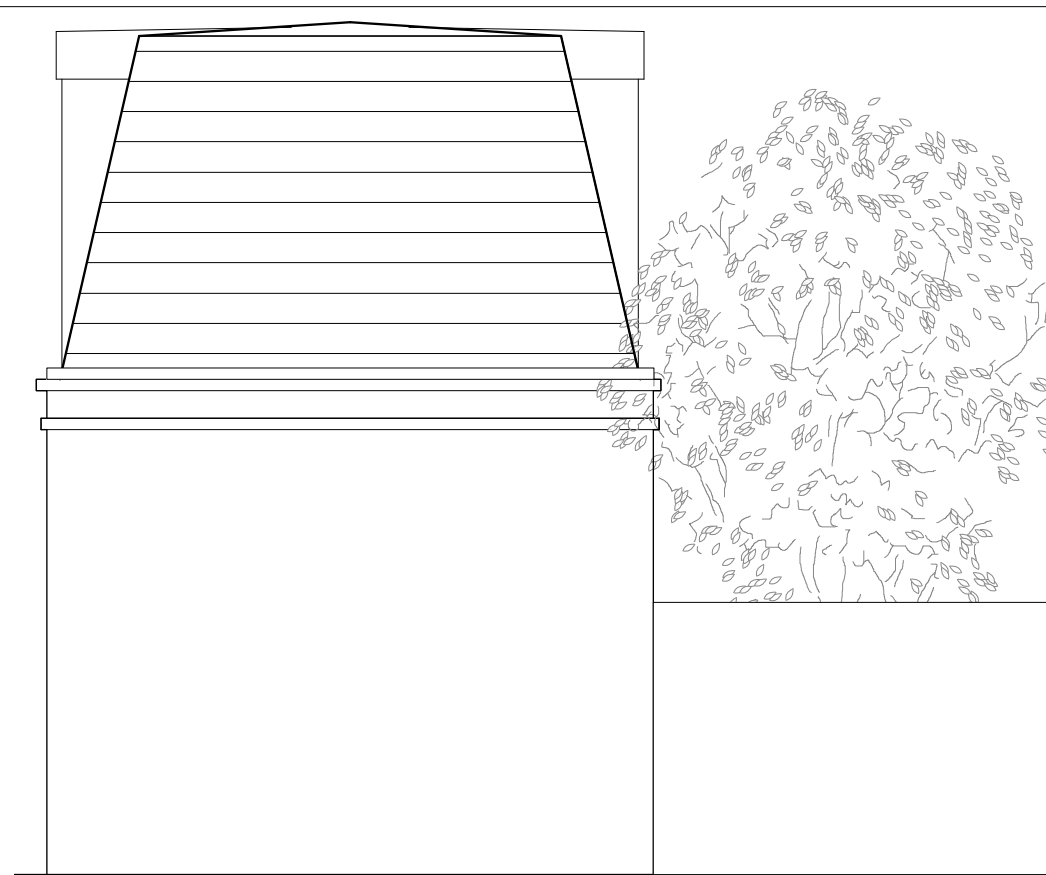

3 Proposed East Elevation
Scale: 1:50



1 Proposed North Elevation
Scale: 1:50



NOTE :
This drawing / document is intended for
planning purposes, do not use this as
Construction information unless it is
issued for Construction.
This drawing is copyright by Native North
Ltd.

Issue Notes		Date	No.
native		north	
Sheet No. 360-02			
Scale As Shown @ A3		Project No. 22-08	
Drawn By OW		Date 19/08/2022	
Project ID PLANNING			
Sheet Title Proposed Elevations			
Project Title 75 Hillfield Park			
native north architects			
Unit 12a, 5 Durham Yard Teesdale Street London, E2 6QF		justin@nativenorth.co www.nativenorth.co +44(0)20 3488 1312	