


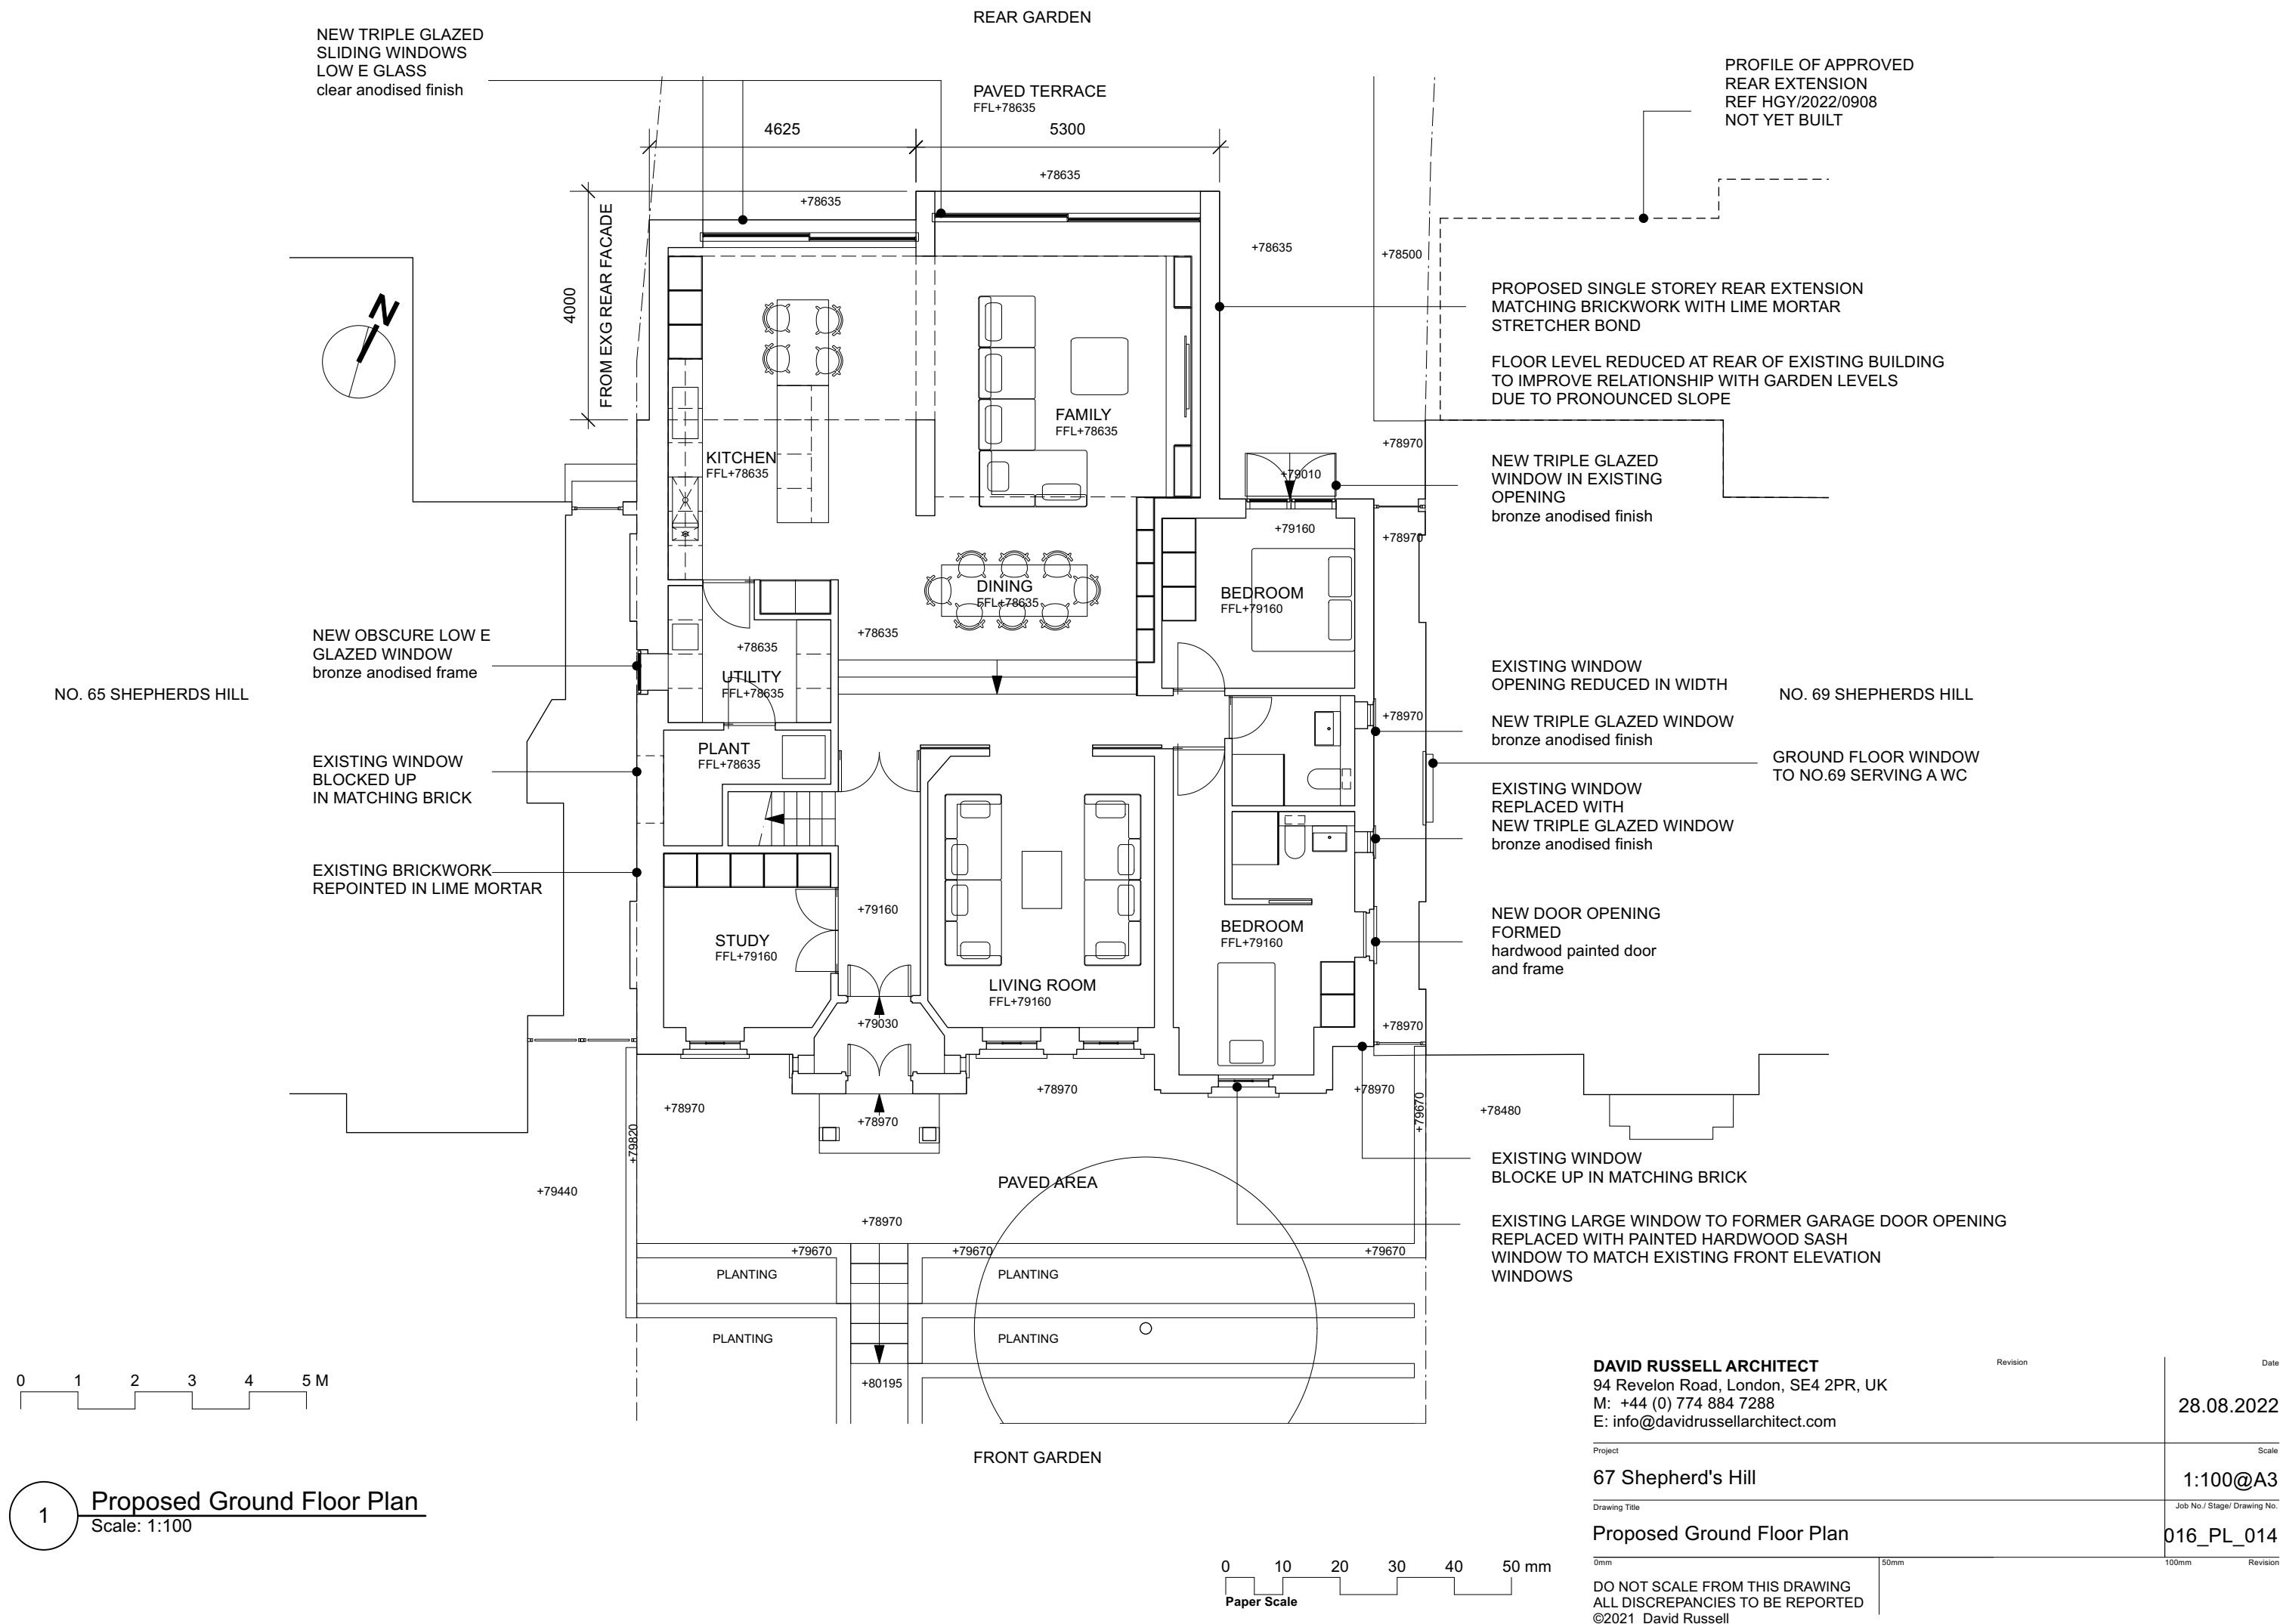

1 Proposed Ground Floor Plan
Scale: 1:100