


●This drawing is the property of Natalia Eddy. No disclosure or copy of it may be made without the written permission of Natalia Eddy.

For Construction purposes:

- All dimensions and levels to be checked on site.
- Discrepancies to be reported to Natalia Eddy before proceeding
- If in any doubt about information on this drawing contact Natalia Eddy

REVISION				
NUMBER	DATE	BY	NOTES	
P1	24/02/2022	NE	Issued to planning	

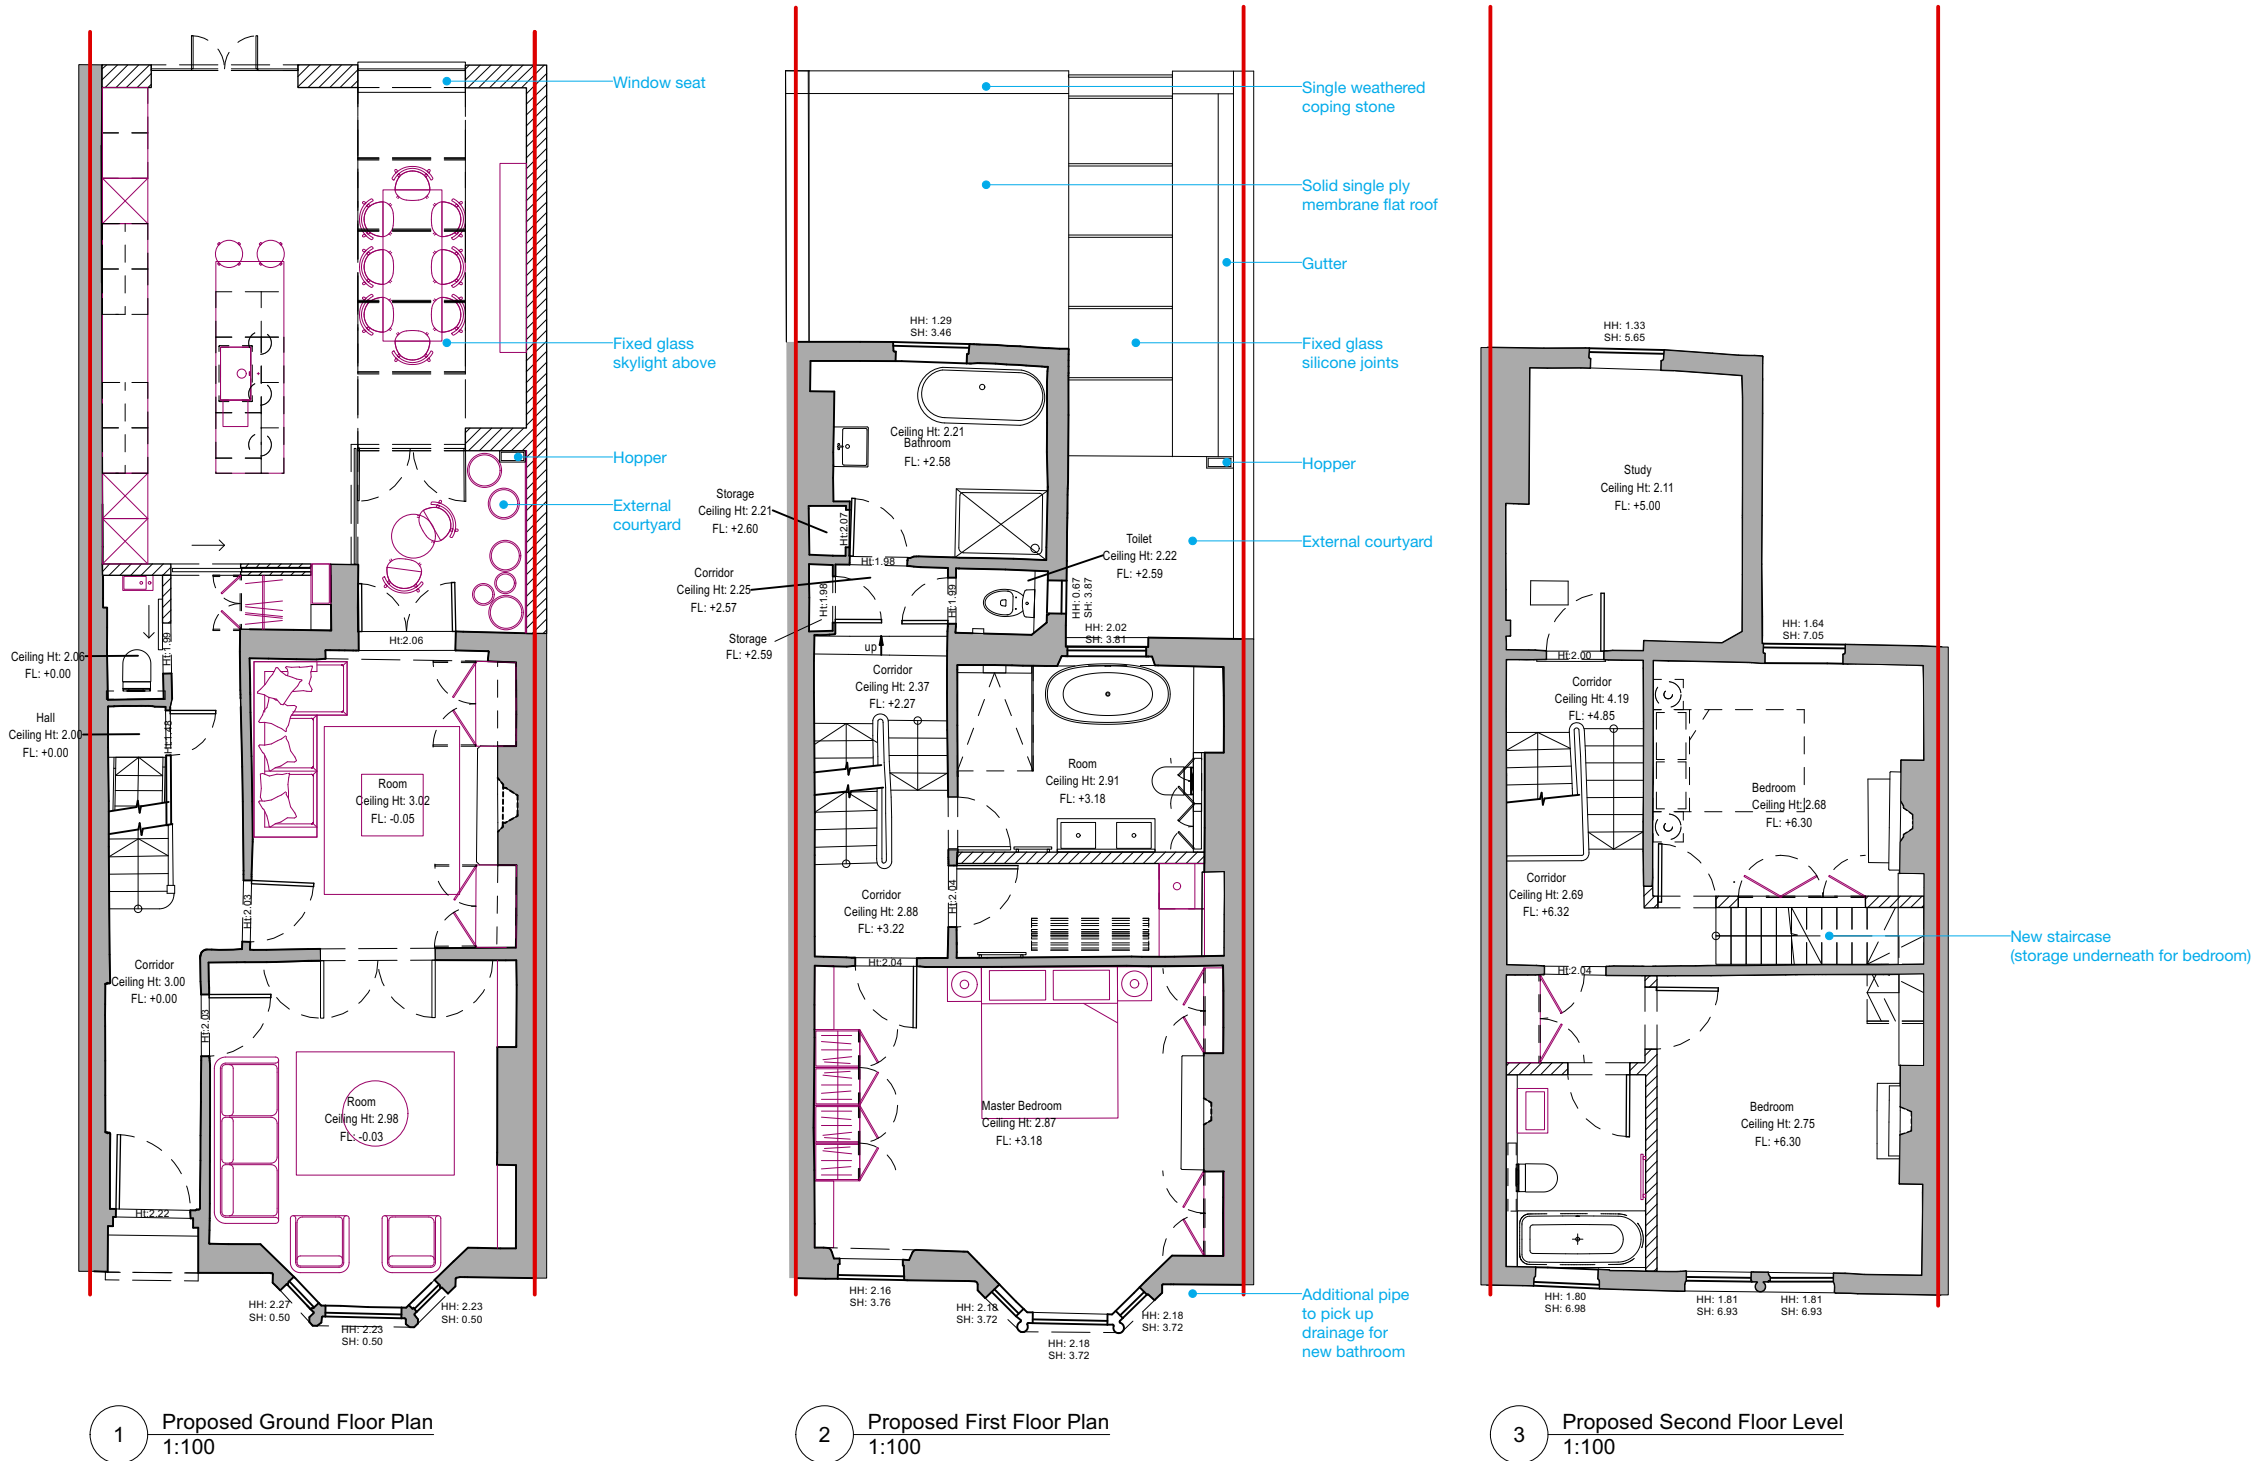

NOTES:

KEY

- EXISTING
- PROPOSED
- PARTY WALL LINE
- CLIENT SUPPLY

0 1.0 2.0 3.0 M

North Arrow

NATALIA EDDY
99 Florence Road, London, N4 4DL
nataliaeddy3@gmail.com

CLIENT
Mr J Randall & Ms. E Hawes

PROJECT
15 Cornwall Road, London, N4 4PH

SHEET TITLE
Proposed Floor Plans

SCALE
1:100@A3

DATE CREATED 24/02/2022 **FILE REFERENCE** 911-DWG-XX

DRAWING NUMBER	REVISION
911-DWG-100-XX	P1