



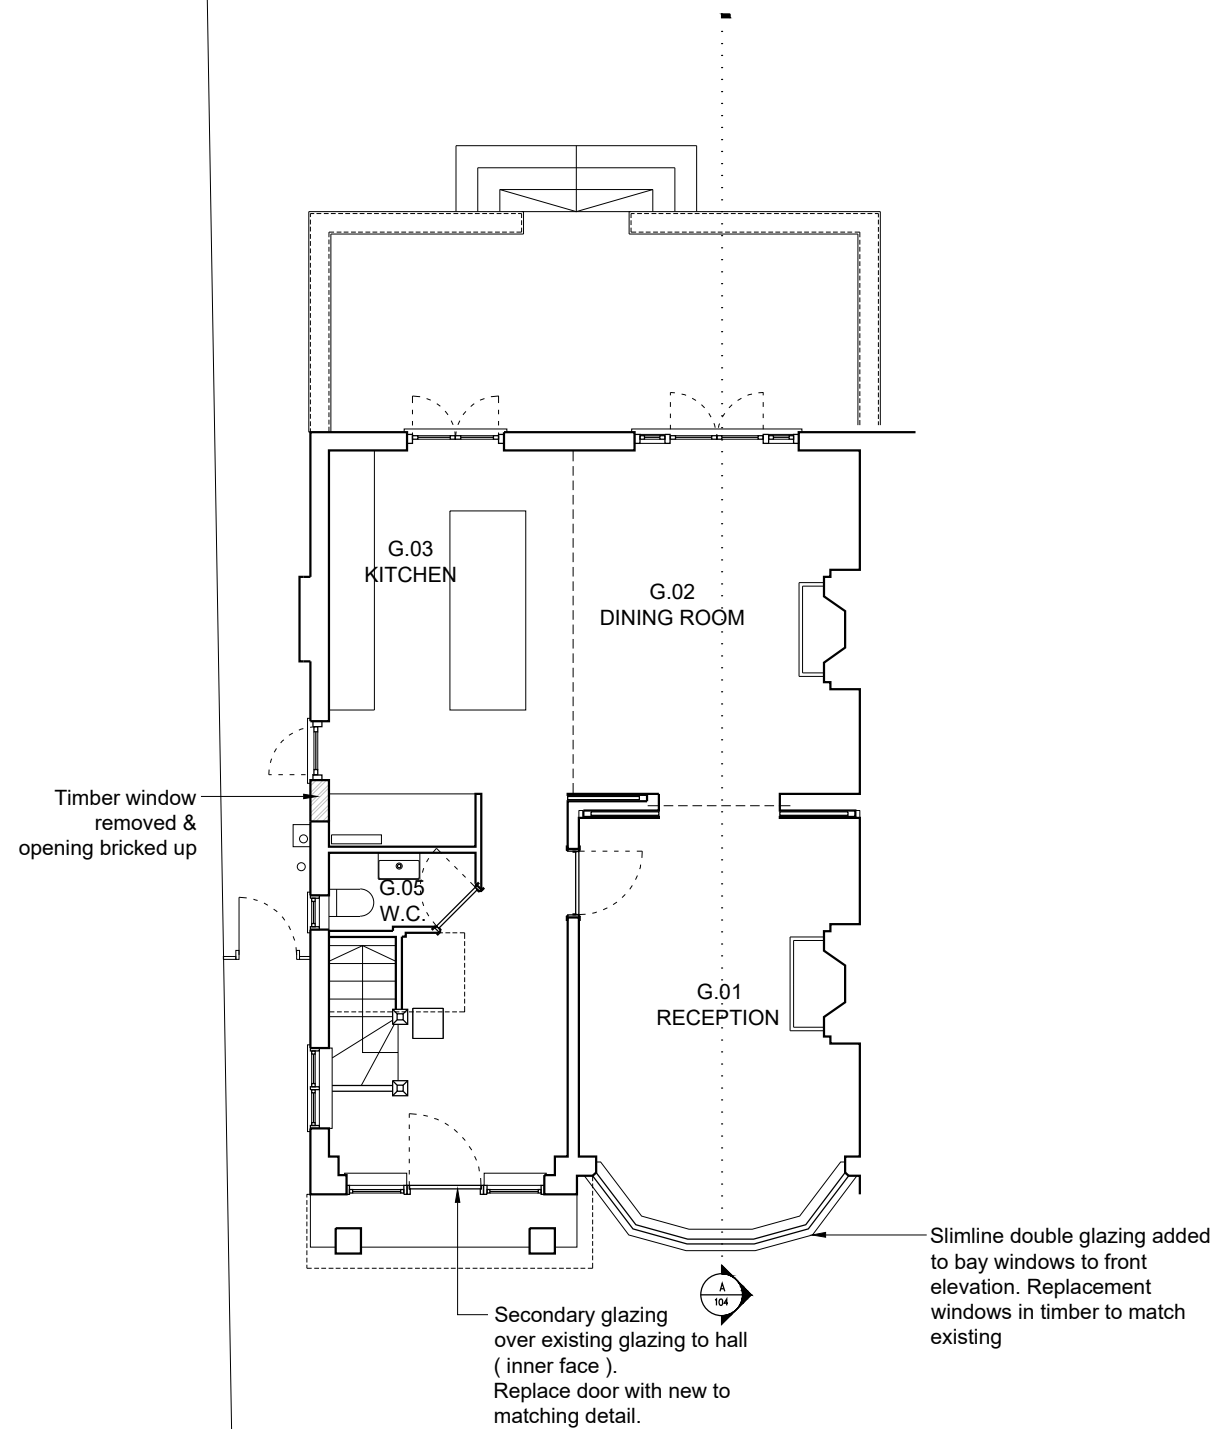

1 Proposed Ground Floor Plan
Scale: 1:100

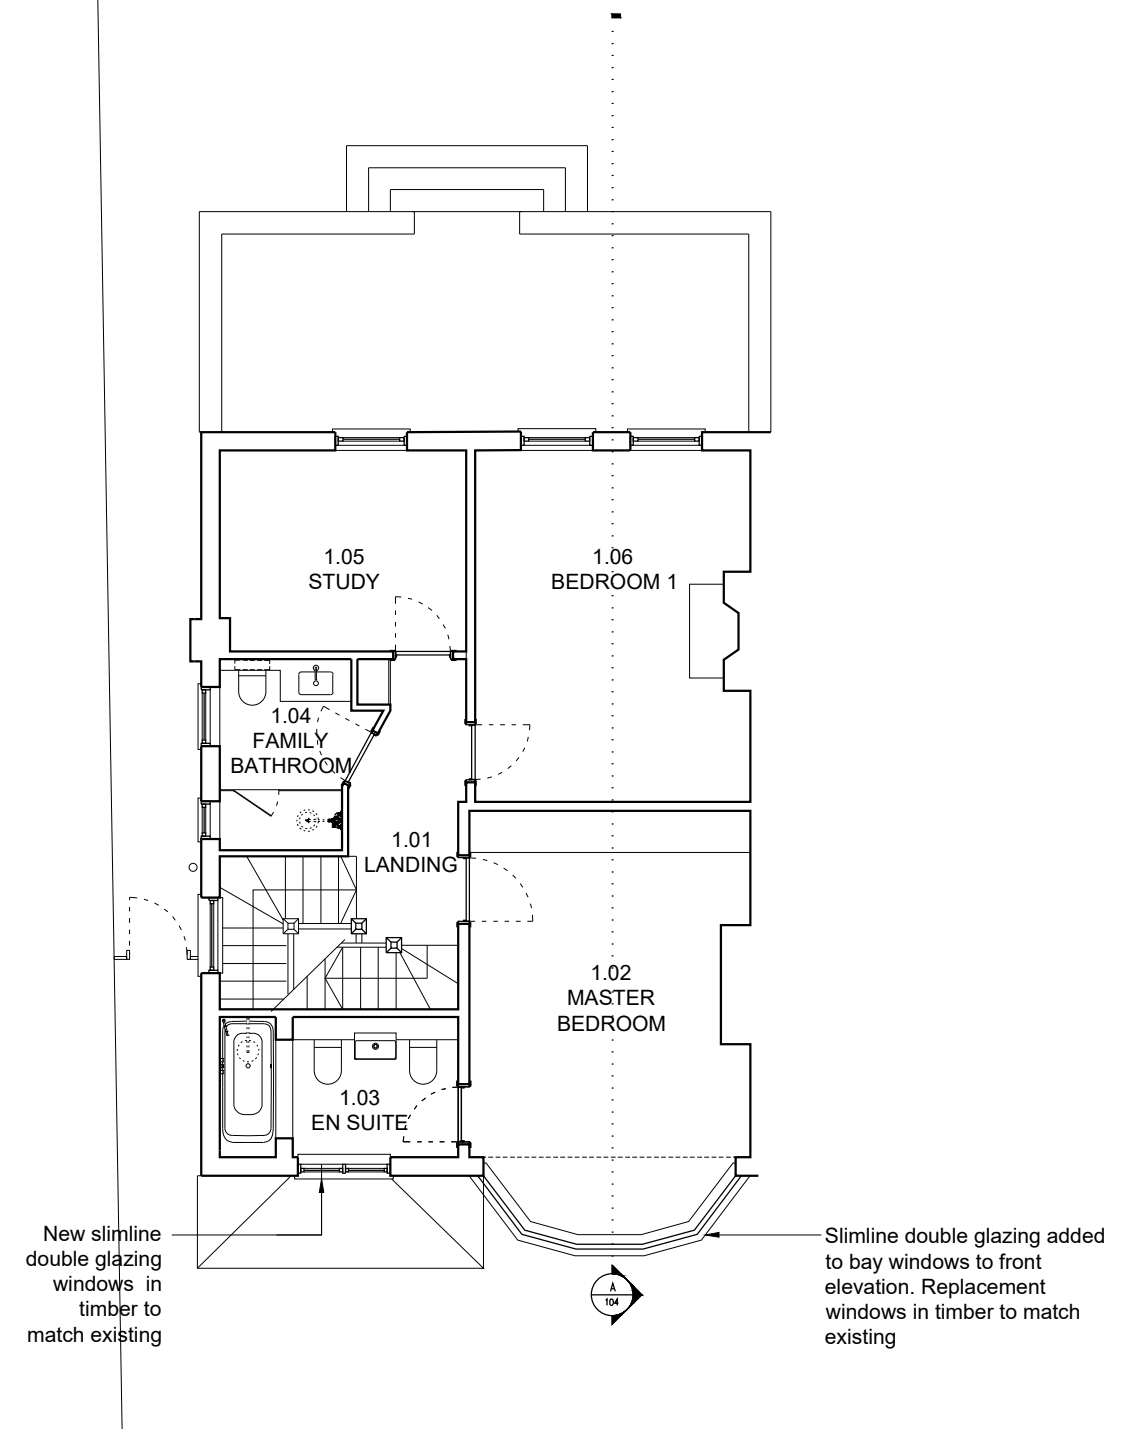

2 Proposed First Floor Plan
Scale: 1:100



This drawing is not to be scaled.
Architect to be advised of discrepancies.

HUGH TUFFLEY
architects

1 Lancaster Lodge, 27 Upper Park Road
London NW3 2UW
T +44 (0)20 31954048
E mail@hughtuffley.com

TITLE
**PROPOSED GROUND
& FIRST FLOOR PLAN**

PROJECT
21 Southwood Lawn Road, N6 5SD
London

CLIENT
Mr. & Mrs. Ginnings

DATE
Sep 2022

STATUS
Planning

SHEET SIZE
A3

SCALE
1:100

DRAWING No REVISION No

1227-P-101