

APPENDIX 3

DAYLIGHT AND SUNLIGHT

RESULTS

NEIGHBOURING BUILDINGS

View 1



42 Hampstead Lane

View 1



42 Hampstead Lane

View 2



1 Courtenay Avenue

View 3



2 Courtenay Avenue

KEY:

- Existing Neighbouring Buildings
- Existing Site Building
- Proposed Site Building

SOURCES
Survey issued by Wolff Architects on 09.06.2021, drawings by On Centre Surveys Ltd on November 2020:
-27085A-1-LAND-SURVEY.dwg
-27085A-2 OUTLINE ELEVATIONS.dwg
-27085A-3 OUTLINE STREET ELEVATIONS.dwg
OSmap issued by Wolff Architects on 04.06.2021, drawings:
-1627-PL-199 - Proposed Site Plan.dwg
Photos available on Google Maps, Street View and Bing Maps.
Site Visit Photos issued by Wolff Architects on 09.06.2021: -DSC06663.jpg to DSC07050.jpg
Final proposed drawings issued by Wolff Architects on 10.08.2021, drawing:
-1627-PL-203-0-Proposed First Floor.dwg
-1627-PL-204-0-Proposed Second Floor.dwg
-1627-PL-205-0-Proposed Third Floor.dwg
-1627-PL-206-0-Proposed Roof Plan.dwg
Issued by Wolff Architects on 10.08.2021, drawing:
-1627-PL-201-0-Proposed Lower Ground Floor.dwg
-1627-PL-202-0-Proposed Ground Floor.dwg
-1627-PL-Proposed Pack.pdf
Neighbouring building information, Websites and Barnet's planning portal. Ref.
Estate agents websites:
-Zoopla
-Rightmove

LOCATION PLAN

Rev. **Date** **Description**

BVP **RICS**
BROOKE VINCENT + PARTNERS
Chartered Building Surveyors
Enterprise House The Crest London NW4 2HW
Tel: 020 8202 1013
E-mail: info@brooke-vincent.co.uk

ARCHITECT:
Wolff Architects

PROJECT: 44-46 Hampstead Lane N6 4LL

DRAWING:
Perspective view
Windows Location

DRAWN: PM **PROJECT NO:** 11860

SCALE: NTS

DATE: 17.08.2021

DRAWING NO: 11860-04 **CHECKED BY:** JC

Project Name: 44-46 Hampstead Lane Project No.: 11960 Report Title: Daylight & Sunlight Analysis - Neighbour Date of Analysis: 27/07/2022																	
Floor Ref.	Room Ref.	Room Use	Window Ref.		VSC	Pr/Ex	Meets BRE Criteria	Window Orientation	Annual	Pr/Ex	Meets BRE Criteria	Winter	Pr/Ex	Meets BRE Criteria			
42 Hampstead Lane (Existing Layout)																	
Ground	R1	Living Room	W1	Existing	25.49	0.32	NO	268°	30	0.40	NO	10	0.70	YES			
			Secondary	Proposed	8.05				12			7					
			W2	Existing	27.40	0.52	NO	268°	34	0.76	YES	13	0.92	YES			
			Secondary	Proposed	14.33				26			12					
			W3	Existing	34.56	0.99	YES	178°	71	1.00	YES	27	1.00	YES			
			Primary	Proposed	34.36				71			27					
			W4	Existing	39.12	1.00	YES	178°	86	1.00	YES	29	1.00	YES			
			Primary	Proposed	39.01				86			29					
			W5	Existing	36.93	0.96	YES	358°N		*North	*North		*North	*North			
First	R1	Bathroom	W1	Existing	29.00	0.65	N/A	268°	32	0.66	N/A	10	0.90	N/A			
			Secondary	Proposed	18.96				21			9					
			W2	Existing	32.83	0.73	N/A	268°	38	0.71	N/A	13	0.85	N/A			
			Secondary	Proposed	23.94				27			11					
			W3	Existing	31.65	0.97	N/A	358°N		*North	*North		*North	*North			
			Primary	Proposed	30.70												
			Second	R1	Bedroom	W1	Existing	73.58	0.95	YES	268° Inc	69	0.91	YES	22	0.91	YES
						Secondary	Proposed	69.68				63			20		
						W3	Existing	75.55	0.99	YES	358°N Inc		*North	*North		*North	*North
Primary	Proposed	74.77															
R2	Bathroom	W2				Existing	73.60	0.96	N/A	268° Inc	69	0.94	N/A	22	1.00	N/A	
		Secondary				Proposed	70.67				65			22			
		1 Courtenay Avenue															
Ground				W1	Existing	33.39	0.90	YES	176°	82	0.94	YES	25	0.80	YES		
				Secondary	Proposed	30.05				77			20				
			W2	Existing	33.11	0.89	YES	176°	83	0.92	YES	26	0.73	YES			
			Secondary	Proposed	29.52				76			19					
			W3	Existing	32.95	0.89	YES	176°	82	0.91	YES	25	0.72	YES			
			Secondary	Proposed	29.23				75			18					
			W4	Existing	23.07	0.94	YES	176°	54	0.91	YES	17	0.71	YES			
			Secondary	Proposed	21.60				49			12					
			W5	Existing	31.97	0.93	YES	176°	75	0.95	YES	22	0.82	YES			
First			W1	Existing	35.97	0.90	YES	176°	85	0.95	YES	28	0.86	YES			
			Secondary	Proposed	32.40				81			24					
			W2	Existing	35.60	0.89	YES	176°	86	0.92	YES	29	0.76	YES			
			Secondary	Proposed	31.83				79			22					
			W3	Existing	35.42	0.89	YES	176°	86	0.92	YES	29	0.76	YES			
			Secondary	Proposed	31.56				79			22					
			W4	Existing	29.59	0.94	YES	176°	70	0.94	YES	22	0.82	YES			
			Secondary	Proposed	27.84				66			18					
			W5	Existing	35.06	0.93	YES	176°	84	0.96	YES	27	0.89	YES			
Second			Secondary	Proposed	32.69				81			24					
			2 Courtenay Avenue														
			First			W1	Existing	32.36	1.00	YES	176°	83	1.00	YES	27	1.00	YES
						Secondary	Proposed	32.33				83			27		
						W2	Existing	32.60	1.00	YES	176°	83	1.00	YES	27	1.00	YES
			Second			Secondary	Proposed	32.52				83			27		
						W1	Existing	38.01	0.97	YES	176°	87	1.00	YES	30	1.00	YES
						Secondary	Proposed	36.69				87			30		

Project Name: 44-46 Hampstead Lane Project No.: 11960 Report Title: Daylight Distribution Analysis - Neighbour Date of Analysis: 27/07/2022									
Floor Ref.	Room Ref	Property Type	Room Use		Room Area	Lit Area Existing	Lit Area Proposed	Pr/Ex	Meets BRE Criteria
42 Hampstead Lane (Existing Layout)									
Ground	R1	Residential	Living Room	Area m2 % of room	69.94	69.94 100.00%	69.94 100.00%	1.00	YES
First	R1	Residential	Bathroom	Area m2 % of room	16.95	16.79 99.04%	16.47 97.18%	0.98	N/A
Second	R1	Residential	Bedroom	Area m2 % of room	15.72	14.45 91.95%	14.45 91.95%	1.00	YES
	R2	Residential	Bathroom	Area m2 % of room	6.51	5.29 81.23%	5.29 81.23%	1.00	YES

Project Name: 44-46 Hampstead Lane Project No.: 11860 Report Title: Daylight & Sunlight Analysis - Neighbour Date of Analysis: 27/07/2022																					
Floor Ref.	Room Ref.	Room Use	Window Ref.		VSC	Pr/Ex	Meets BRE Criteria	Window Orientation		Annual	Pr/Ex	Meets BRE Criteria	Winter	Pr/Ex	Meets BRE Criteria						
42 Hampstead Lane (Proposed Layout)																					
Ground	R1	WC	W1	Existing	29.18	0.35	N/A	268°		36	0.47	N/A	11	0.73	N/A						
	R2	Cloakroom	W2	Proposed	10.17	0.38	N/A	268°		17	0.50	N/A	8	0.67	N/A						
				Existing	31.43					38			12								
First	R1	Cloakroom	W1	Proposed	11.99	0.45	N/A	268°		19	0.68	N/A	8	0.87	N/A						
				Existing	31.03					41			15								
				Proposed	13.85					28			13								
Second	R1	Bedroom	W1	Existing	30.90	0.46	N/A	268°		37	0.49	N/A	11	0.45	N/A						
				Proposed	14.30	0.51	N/A	268°		18	11	0.45	N/A								
				Existing	30.79					37				5							
Second	R1	Bedroom	W2	Proposed	14.83	1.00	YES	358°N		19	0.92	YES	5	0.87	YES						
				Existing	39.54					1.00			YES			90° Hz		50	30	1.00	YES
				Proposed	34.56													46			
Second	R1	Bedroom	W3	Existing	39.62	1.00	YES	358°N		*North	*North		*North	*North							
				Proposed	39.61	1.00	YES	90° Hz		100	1.00	YES	30	1.00	YES						
				Existing	100.00											100	30				
Second	R1	Bedroom	W3	Proposed	99.94	1.00	YES	90° Hz		100	1.00	YES	30	1.00	YES						
				Existing	100.00					100			30								
				Proposed	99.94					100			30								

Project Name: 44-46 Hampstead Lane Project No.: 11860 Report Title: Daylight Distribution Analysis - Neighbour Date of Analysis: 27/07/2022									
Floor Ref.	Room Ref	Property Type	Room Use		Room Area	Lit Area Existing	Lit Area Proposed	Pr/Ex	Meets BRE Criteria
42 Hampstead Lane (Proposed Layout)									
Ground	R1	Residential	WC	Area m2	5.13	4.90	1.78		
				% of room		95.44%	34.69%	0.36	N/A
	R2	Residential	Cloakroom	Area m2	6.47	3.05	0.00		
				% of room		47.21%	0.00%	0.00	N/A
	R3	Residential	Bathroom	Area m2	5.20	4.84	2.93		
				% of room		93.13%	56.31%	0.60	N/A
First	R1	Residential	Cloakroom	Area m2	41.30	34.46	20.15		
				% of room		83.43%	48.80%	0.58	N/A
Second	R1	Residential	Bedroom	Area m2	56.79	54.99	54.99		
				% of room		96.83%	96.83%	1.00	YES

APPENDIX 4

DAYLIGHT AND SUNLIGHT

RESULTS

PROPOSED ACCOMMODATION



Proposed Lower Ground Floor
A1-100

This drawing is protected under Copyright and at no time should any portion of this drawing be reproduced or copied without the permission of the Architect.
Design Copyright Act 1988.
This drawing must not be used for purposes other than those for which it was provided. It is supplied without liability for any errors or omissions.
Drawings only to be used for planning applications purposes, all dimensions to be checked on site. All drawings subject to Statutory Authority Approval.

Notes:



1 0 1 2 3 4 5
SCALE 1:100
m

Key

- Existing Property outline
- 1.5m Cut line
- 1.8m Cut line
- Boundary line
- Root Protection Zone
- Existing Trees
- Trees to be removed

G	Internal amendments	02/08/22
F	Landscape added	26/07/22
E	Courtenay Avenue gate moved	15/07/22
D	Internal and external amendments	08/07/22
C	Wings Reduced	22/04/22
B	Planning Amendments	26/10/21
A	Planning Updates	03/09/21
0	Planning Issue	06/08/21
Rev	Description	Date



16 lambton place
notting hill
london w11 2sh
t 020 722 93125
f 020 722 93257
e info@wolffarchitects.co.uk

Status:

PLANNING


Project:
14-46 Hampstead Lane
London

Drawing title:

Proposed Lower
Ground Floor

Date:
29/06/21
Scale:
As
Indicated


Draw no:
1627-PL-201
Rev no:
G

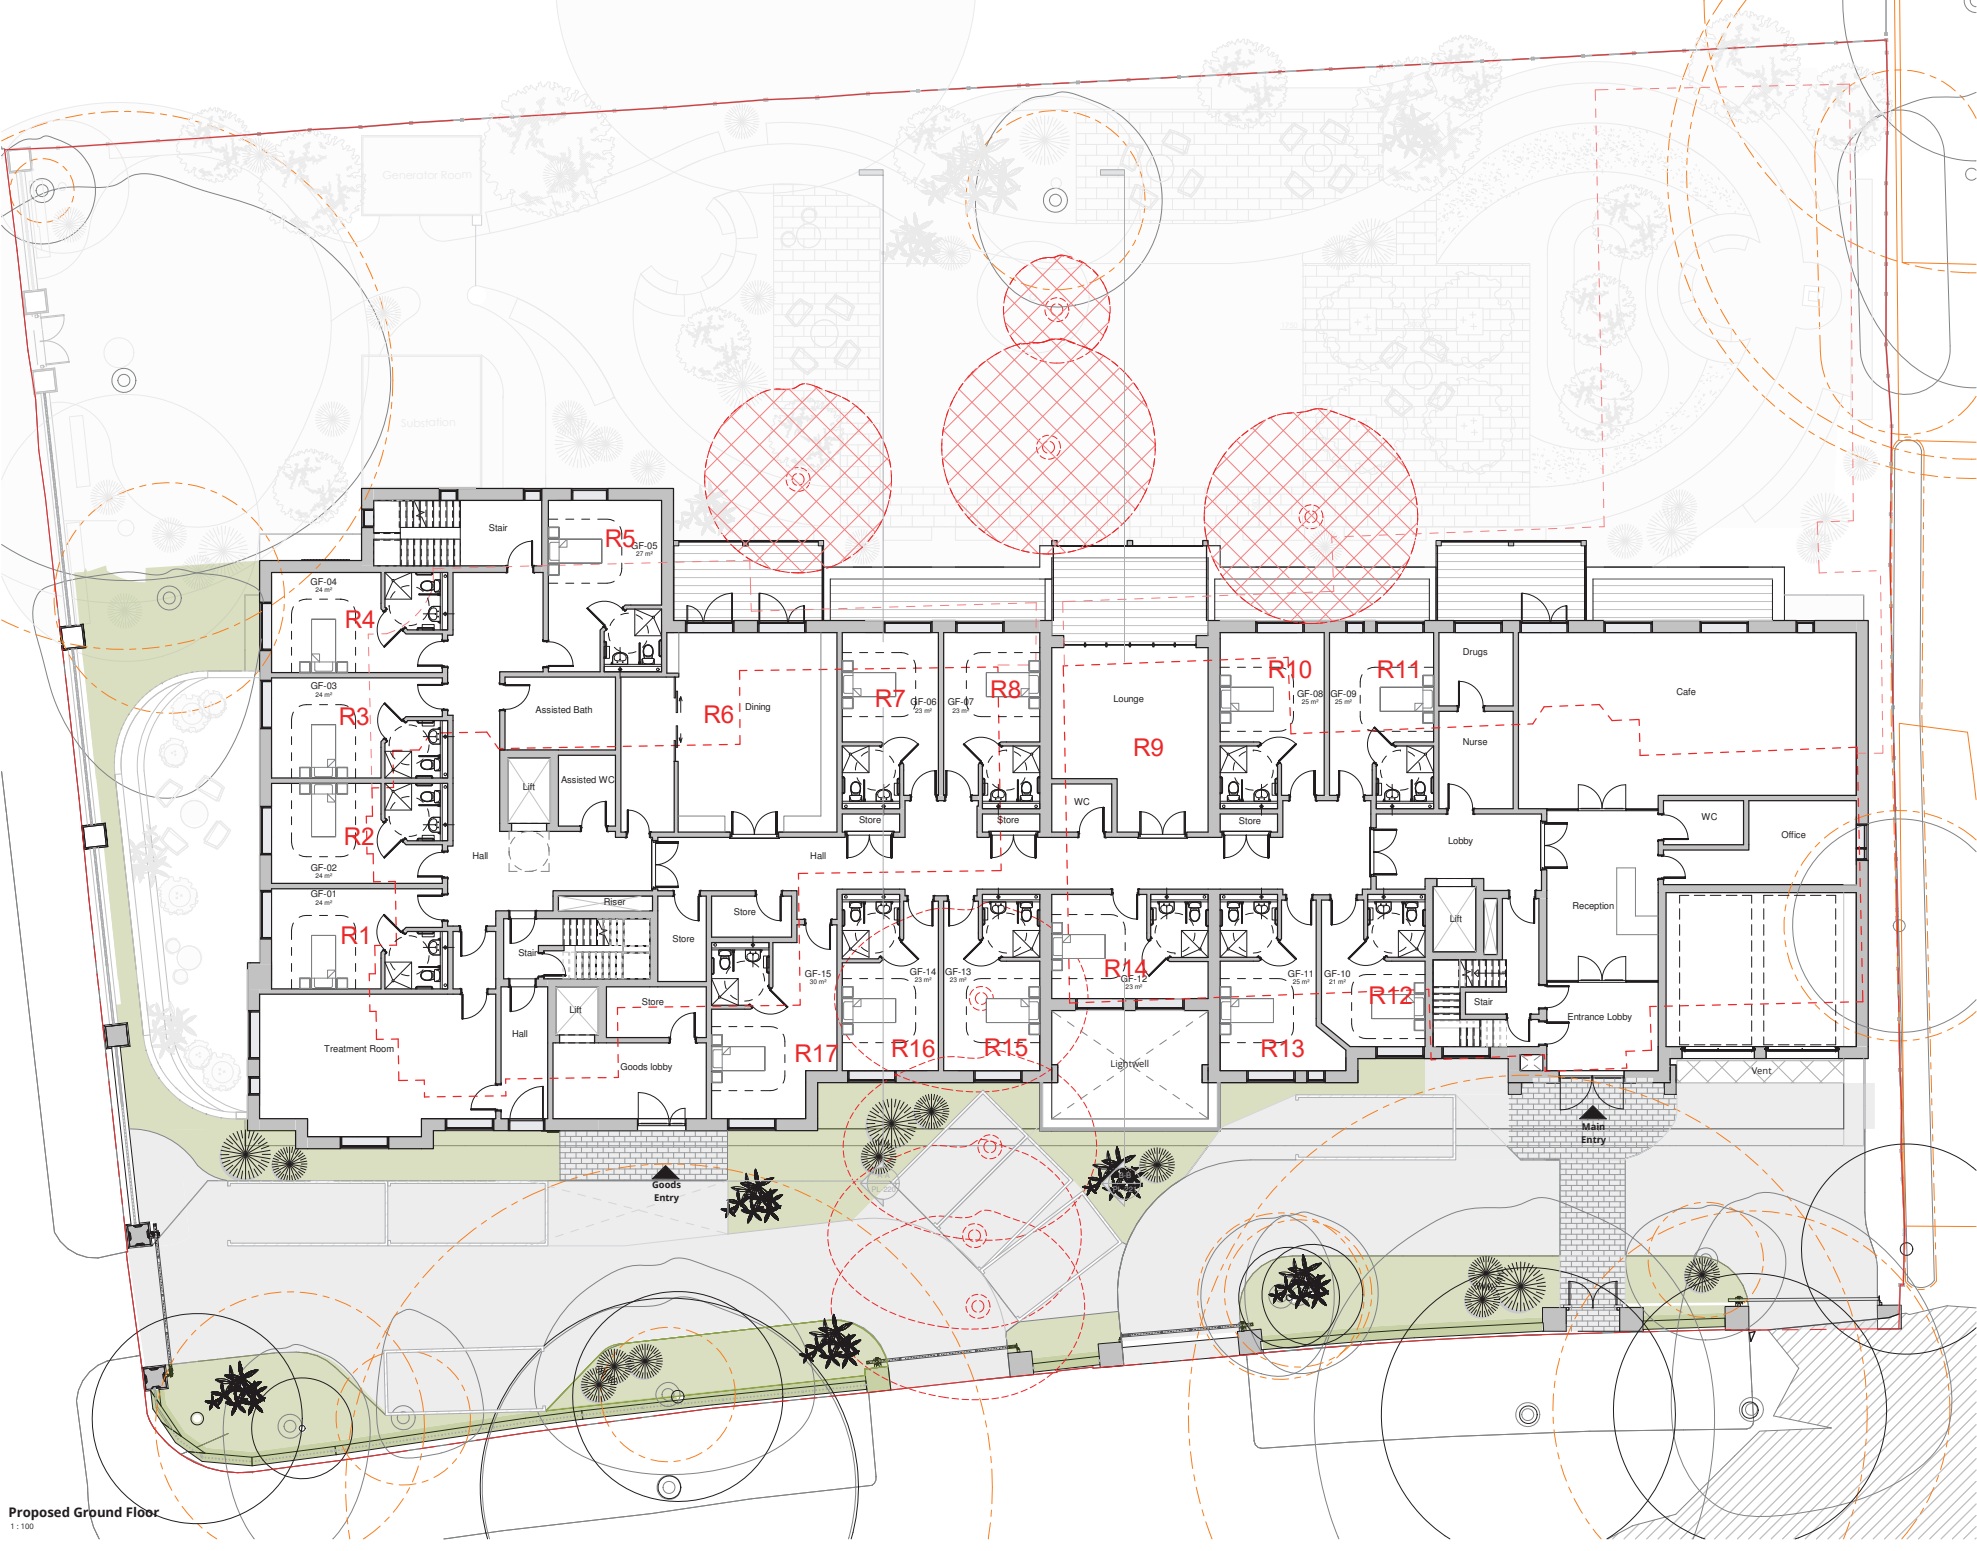

Proposed Ground Floor
1:100

This drawing is protected under Copyright and at no time should any portion of this drawing be reproduced or copied without the permission of the Architect.
Copyright © 2021 Wolff Architects
This drawing is not to be used for purposes other than that for which it was provided. It is supplied without liability for any errors or omissions.
Drawings only to be used for planning applications purposes, all dimensions to be checked on site. All drawings subject to Statutory Authority Approval.

Notes:

 

Key

- Existing Property outline
- 1.5m Cut line
- 1.8m Cut line
- Boundary line
- Root Protection Zone
- Existing Trees
- Trees to be removed

G	Internal amendments	02/08/22
F	Landscape added	26/07/22
E	Cherry Avenue gate moved	11/07/22
D	Internal and external amendments	08/07/22
C	Planning amendments	22/06/22
B	Merge Redacted	24/10/21
A	Planning Updates	03/09/21
1	Planning Issue	06/08/21



16 Lambton Place
Notting Hill
London W11 2SH
t 020 7229 3125
f 020 7229 3257
e info@wolffarchitects.co.uk

Status:

PLANNING

Project:
44-46 Hampstead Lane
London

Drawing title:

Proposed Ground Floor

Date: 29/06/21 Scale: As indicated

Dwg no: 1627-PL-202 Rev no: G

This drawing is protected under Copyright and at no time should any portion of this drawing be reproduced or copied without the permission of the Architect.
Copyright © 2023 Wolff Architects
This drawing is not to be used for purposes other than that for which it was provided. It is supplied without liability for any errors or omissions.
Drawings only to be used for planning applications purposes, all dimensions to be checked on site. All drawings subject to Statutory Authority Approval.

Notes:



1 0 1 2 3 4 5
SCALE 1:100
m

Key

- Existing Property outline
- 1.5m Cut line
- 1.8m Cut line
- Boundary line
- Root Protection Zone
- Existing Trees
- Trees to be removed

G	Internal amendments	02/08/22
F	Landscape added	26/07/22
E	Courtyard Avenue gate moved	15/07/22
D	Internal and external amendments	08/07/22
C	Wings Reduced	22/06/22
B	Planning amendments	24/10/21
A	Planning Updates	03/09/21
Rev	Planning Issues	06/08/21



16 lambton place
notting hill
london w11 2sh
t 020 722 93125
f 020 722 93257
e info@wolffarchitects.co.uk

Status:

PLANNING

Project:
44-46 Hampstead Lane
London

Drawing title:

Proposed First Floor

Date: 29/06/21 Scale: As indicated
Drawing no: 1627-PL-203 Rev no: G

Proposed First Floor
1:100

This drawing is protected under Copyright and at no time should any portion of this drawing be reproduced or copied without the permission of the Architect.
Copyright © 2021 Wolff Architects
This drawing must not be used for purposes other than that for which it was provided. It is supplied without liability for any errors or omissions.
Drawings only to be used for planning applications purposes, all dimensions to be checked on site. All drawings subject to Statutory Authority Approval.

Notes:



1 0 1 2 3 4 5
SCALE 1:100
m

Key

- Existing Property outline
- 1.5m Cut line
- 1.8m Cut line
- Boundary line
- Root Protection Zone
- Existing Trees
- Trees to be removed

G	Internal amendments	02/08/22
F	Landscape added	26/07/22
E	Chorley Avenue gate moved	15/07/22
D	Internal and external amendments	08/07/22
C	Mirrors Reduced	22/06/22
B	Planning amendments	24/10/21
A	Planning Updates	03/09/21
Rev	Planning Issues	06/08/21
	Description	Date



16 Lambton Place
Notting Hill
London W11 2SH
t 020 7229 3125
f 020 7229 3257
e info@wolffarchitects.co.uk

Status:

PLANNING

Project:
14-46 Hampstead Lane
London

Drawing title:
Proposed Second Floor


Date:
29/06/21
Scale:
As Indicated

Drawn by:
1627-PL-204
Rev no:
G

Proposed Second Floor
1:100

This drawing is protected under Copyright and at no time should any portion of this drawing be reproduced or copied without the permission of the Architect.
Copyright © 2016
This drawing must not be used for purposes other than that for which it was provided. It is supplied without liability for any errors or omissions.
Drawings only to be used for planning applications purposes, all dimensions to be checked on site. All drawings subject to Statutory Authority Approval.

Notes:

 

Key

- Existing Property outline
- 1.5m Cut line
- 1.8m Cut line
- Boundary line
- Root Protection Zone
- Existing Trees
- Trees to be removed

F	Landscape added	26/07/22
E	Courtyard Avenue gate moved	15/07/22
D	Internal and external amendments	08/07/22
C	Wings Reduced	22/06/22
B	Planning amendments	26/10/21
A	Planning Updates	03/09/21
Rev	Planning Issue	06/08/21
Rev	Description	Date



16 Lambton Place
Notting Hill
London W11 2SH
t 020 7229 3125
f 020 7229 3257
e info@wolfarchitects.co.uk

Status:

PLANNING

Project:

14-46 Hampstead Lane
London

Drawing title:

Proposed Roof Plan

Date:

29/06/21

Scale:

As indicated

Drawn by:

1627-PL-206

Rev no:

F

Proposed Roof Plan
1:100

Project Name: 44-46 Hampstead Lane Project No.: 11860 Report Title: SDA BS En17037 Analysis - Proposed Scheme Date of Analysis: 01/08/2022							Criteria				
Floor Ref	Room Ref	Room Use	Room Area m2	Effective Area	Area Meeting Req Lux	% of Area Meeting Req Lux	Req Lux	Req % of Effective Area	Req % of Daylight Hours	Daylight Hours	Meets Criteria
Proposed											
Lower Ground	R1	Bedroom	21.27	16.10	16.10	100%	100	50%	50%	4743	YES
	R2	Bedroom	15.37	11.02	11.02	100%	100	50%	50%	4743	YES
	R3	Bedroom	15.37	11.02	11.02	100%	100	50%	50%	4743	YES
	R4	Bedroom	15.37	11.02	11.02	100%	100	50%	50%	4743	YES
	R5	Bedroom	15.37	11.02	11.02	100%	100	50%	50%	4743	YES
	R6	Bedroom	9.99	6.52	6.52	100%	100	50%	50%	4743	YES
	R7	Bedroom	12.98	9.02	9.02	100%	100	50%	50%	4743	YES
	R8	Bedroom	14.06	9.91	9.91	100%	100	50%	50%	4743	YES
	R9	Bedroom	21.96	16.50	16.50	100%	100	50%	50%	4743	YES
	R10	Bedroom	21.96	16.50	16.50	100%	100	50%	50%	4743	YES
	R11	Living Room	127.85	105.76	56.73	54%	150	50%	50%	4743	YES
	R12	Bedroom	23.79	18.15	18.15	100%	100	50%	50%	4743	YES
	R13	Bedroom	23.79	18.15	18.15	100%	100	50%	50%	4743	YES
	R14	Bedroom	23.79	18.15	18.15	100%	100	50%	50%	4743	YES
	R15	Bedroom	23.79	18.15	18.15	100%	100	50%	50%	4743	YES
	R16	Bedroom	26.23	20.35	20.35	100%	100	50%	50%	4743	YES
Ground	R1	Bedroom	15.37	11.02	11.02	100%	100	50%	50%	4743	YES
	R2	Bedroom	15.37	11.02	11.02	100%	100	50%	50%	4743	YES
	R3	Bedroom	15.37	11.02	11.02	100%	100	50%	50%	4743	YES
	R4	Bedroom	15.37	11.02	11.02	100%	100	50%	50%	4743	YES
	R5	Bedroom	16.62	12.08	12.08	100%	100	50%	50%	4743	YES
	R6	Living Room	38.74	31.51	16.31	52%	150	50%	50%	4743	YES
	R7	Bedroom	14.76	10.50	10.50	100%	100	50%	50%	4743	YES
	R8	Bedroom	14.76	10.50	10.50	100%	100	50%	50%	4743	YES
	R9	Dining Room	35.61	28.30	28.30	100%	200	50%	50%	4743	YES
	R10	Bedroom	15.99	11.55	11.55	100%	100	50%	50%	4743	YES
	R11	Bedroom	15.99	11.55	11.55	100%	100	50%	50%	4743	YES
	R12	Bedroom	11.94	8.21	8.21	100%	100	50%	50%	4743	YES
	R13	Bedroom	16.13	11.38	11.38	100%	100	50%	50%	4743	YES
	R14	Bedroom	17.44	12.11	12.11	100%	100	50%	50%	4743	YES
	R15	Bedroom	14.75	10.49	10.49	100%	100	50%	50%	4743	YES
	R16	Bedroom	14.54	10.32	10.32	100%	100	50%	50%	4743	YES
	R17	Bedroom	17.15	12.23	12.23	100%	100	50%	50%	4743	YES
First	R1	Living Room	31.17	24.69	24.69	100%	150	50%	50%	4743	YES
	R2	Bedroom	15.38	11.03	11.03	100%	100	50%	50%	4743	YES
	R3	Bedroom	15.38	11.03	11.03	100%	100	50%	50%	4743	YES
	R4	Bedroom	15.38	11.03	11.03	100%	100	50%	50%	4743	YES
	R5	Bedroom	15.37	11.02	11.02	100%	100	50%	50%	4743	YES
	R6	Bedroom	17.21	12.36	12.36	100%	100	50%	50%	4743	YES
	R7	Dining Room	38.78	31.31	15.66	50%	200	50%	50%	4743	YES
	R8	Bedroom	14.76	10.50	10.50	100%	100	50%	50%	4743	YES
	R9	Bedroom	14.76	10.50	10.50	100%	100	50%	50%	4743	YES
	R10	Bedroom	15.99	11.55	11.55	100%	100	50%	50%	4743	YES
	R11	Bedroom	15.99	11.55	11.55	100%	100	50%	50%	4743	YES
	R12	LD	60.82	51.69	51.69	100%	200	50%	50%	4743	YES
	R13	Bedroom	14.33	10.14	10.14	100%	100	50%	50%	4743	YES
	R14	Bedroom	14.40	10.19	10.19	100%	100	50%	50%	4743	YES
	R15	Bedroom	18.85	14.00	14.00	100%	100	50%	50%	4743	YES
	R16	Bedroom	12.07	8.31	8.31	100%	100	50%	50%	4743	YES
	R17	Bedroom	15.99	11.23	11.23	100%	100	50%	50%	4743	YES
	R18	Bedroom	16.36	11.86	11.86	100%	100	50%	50%	4743	YES
	R19	Bedroom	16.40	11.90	11.90	100%	100	50%	50%	4743	YES
	R20	Bedroom	21.69	16.23	16.23	100%	100	50%	50%	4743	YES
	R21	Bedroom	17.35	12.50	12.50	100%	100	50%	50%	4743	YES
	R22	Living Room	14.79	10.37	10.37	100%	150	50%	50%	4743	YES
Second	R1	Bedroom	18.57	13.20	9.97	76%	100	50%	50%	4743	YES
	R2	Bedroom	18.24	12.97	10.65	82%	100	50%	50%	4743	YES
	R3	Bedroom	20.69	15.25	15.25	100%	100	50%	50%	4743	YES
	R4	LD	41.58	33.75	17.39	52%	200	50%	50%	4743	YES
	R5	Bedroom	13.37	9.34	9.34	100%	100	50%	50%	4743	YES
	R6	Bedroom	13.53	9.47	9.47	100%	100	50%	50%	4743	YES
	R7	Bedroom	14.78	10.52	10.52	100%	100	50%	50%	4743	YES
	R8	Bedroom	14.76	10.50	10.50	100%	100	50%	50%	4743	YES
	R9	LD	60.95	51.85	50.09	97%	200	50%	50%	4743	YES
	R10	Bedroom	21.17	15.16	15.16	100%	100	50%	50%	4743	YES
	R11	Bedroom	12.17	8.34	8.34	100%	100	50%	50%	4743	YES
	R12	Bedroom	12.05	8.24	8.24	100%	100	50%	50%	4743	YES
	R13	Bedroom	18.85	14.00	14.00	100%	100	50%	50%	4743	YES
	R14	Bedroom	12.15	8.37	8.37	100%	100	50%	50%	4743	YES
	R15	Bedroom	15.52	10.84	10.84	100%	100	50%	50%	4743	YES
	R16	Bedroom	15.48	10.98	10.98	100%	100	50%	50%	4743	YES
	R17	Bedroom	12.81	8.88	8.88	100%	100	50%	50%	4743	YES
	R18	Bedroom	13.27	9.05	9.05	100%	100	50%	50%	4743	YES
	R19	Bedroom	20.29	14.73	14.73	100%	100	50%	50%	4743	YES
	R20	Bedroom	22.23	16.75	16.75	100%	100	50%	50%	4743	YES

Project Name: 44-46 Hampstead Lane
 Project No.: 11860
 Report Title: Sunlight Exposure Analysis - Proposed
 Date: 04/08/2022

Floor Ref	Room Ref	Room Attribute	Room Use	Window Ref	Proposed Sunlight Exposure (Hours)	Rating
Proposed						
Lower Ground	R11		Living Room	W13	0	High
				W14	0	
				W22	0	
				W23	0	
				W24	4.1	
				W25	4.1	
				W26	0	
				W27	0	
Ground	R6		Living Room	W6	0	Failed
				W7	0	
					0	
First	R1		Living Room	W1	7.6	High
				W2	1.7	
				W3	3.4	
First	R12		LD	W17	0	Failed
				W18	0	
				W19	0	
First	R22		Living Room	W28	5.9	High
				W29	6.7	
					6.8	
Second	R4		LD	W5	0	Failed
				W6	0	
					0	
Second	R9		LD	W12	0	High
				W13	0	
				W14	0	
				W15	8.1	
				W16	5.9	
					8.1	