


NO. 65 SHEPHERD'S HILL



NO. 69 SHEPHERD'S HILL

FIRST FLOOR WINDOW
TO NO.69 SERVING A STAIRWELL

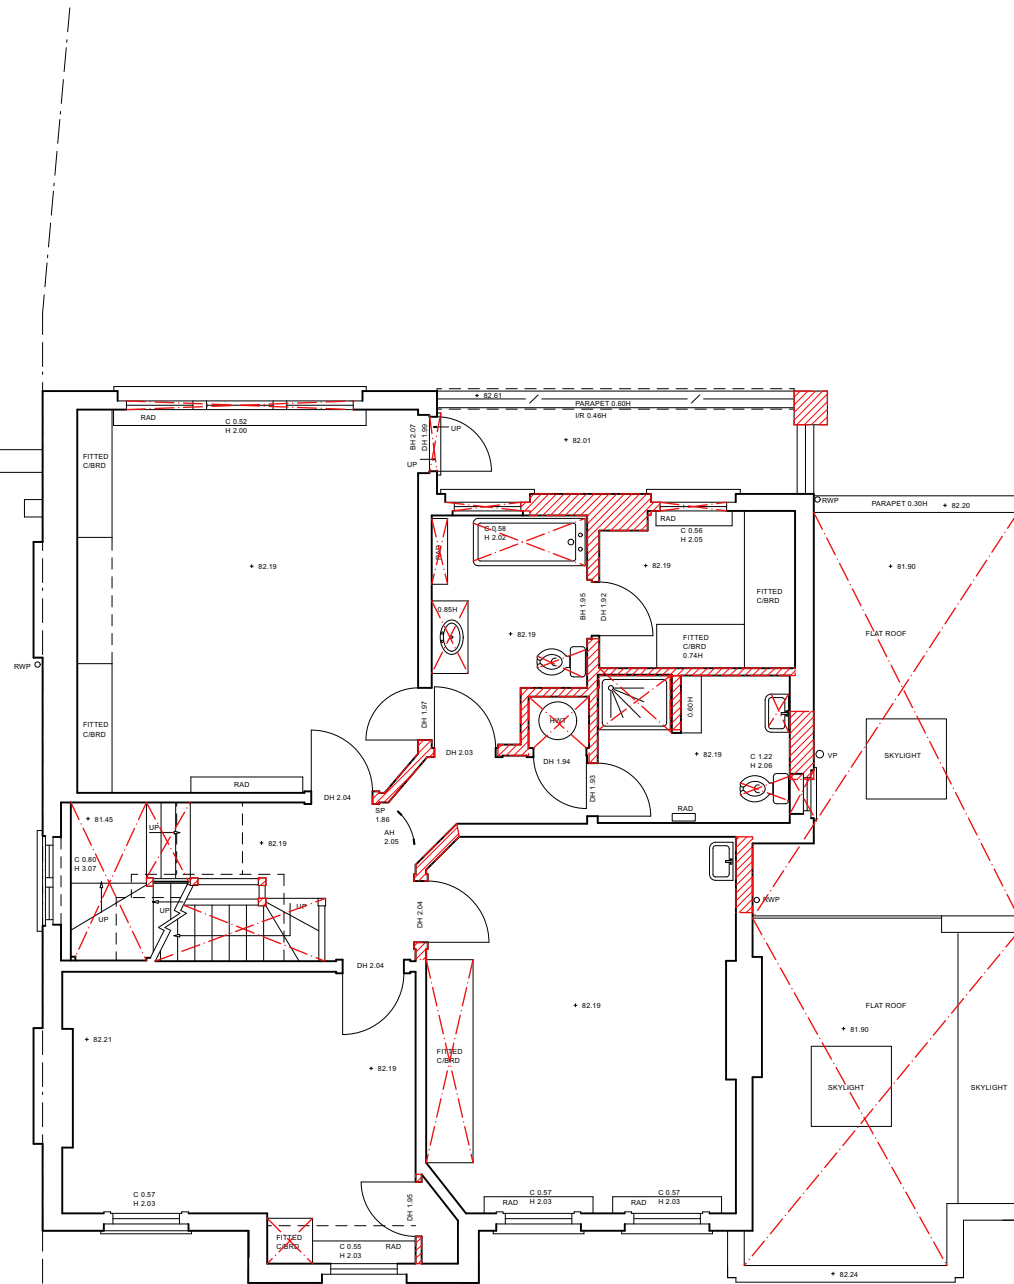

Fabric Demolitions



Fittings Demolitions

0 1 2 3 4 5 M

1 Existing First Floor Plan
Scale: 1:100

0 10 20 30 40 50 mm
Paper Scale

DAVID RUSSELL ARCHITECT
94 Revelon Road, London, SE4 2PR, UK
M: +44 (0) 774 884 7288
E: info@davidrussellarchitect.com

Revision

Date

25.09.2022

Project
67 Shepherd's Hill

Scale

1:100@A3

Drawing Title
Existing First Floor Plan

Job No./ Stage/ Drawing No.

016_PL_004

0mm
DO NOT SCALE FROM THIS DRAWING
ALL DISCREPANCIES TO BE REPORTED
©2021 David Russell

50mm

100mm
Revision