




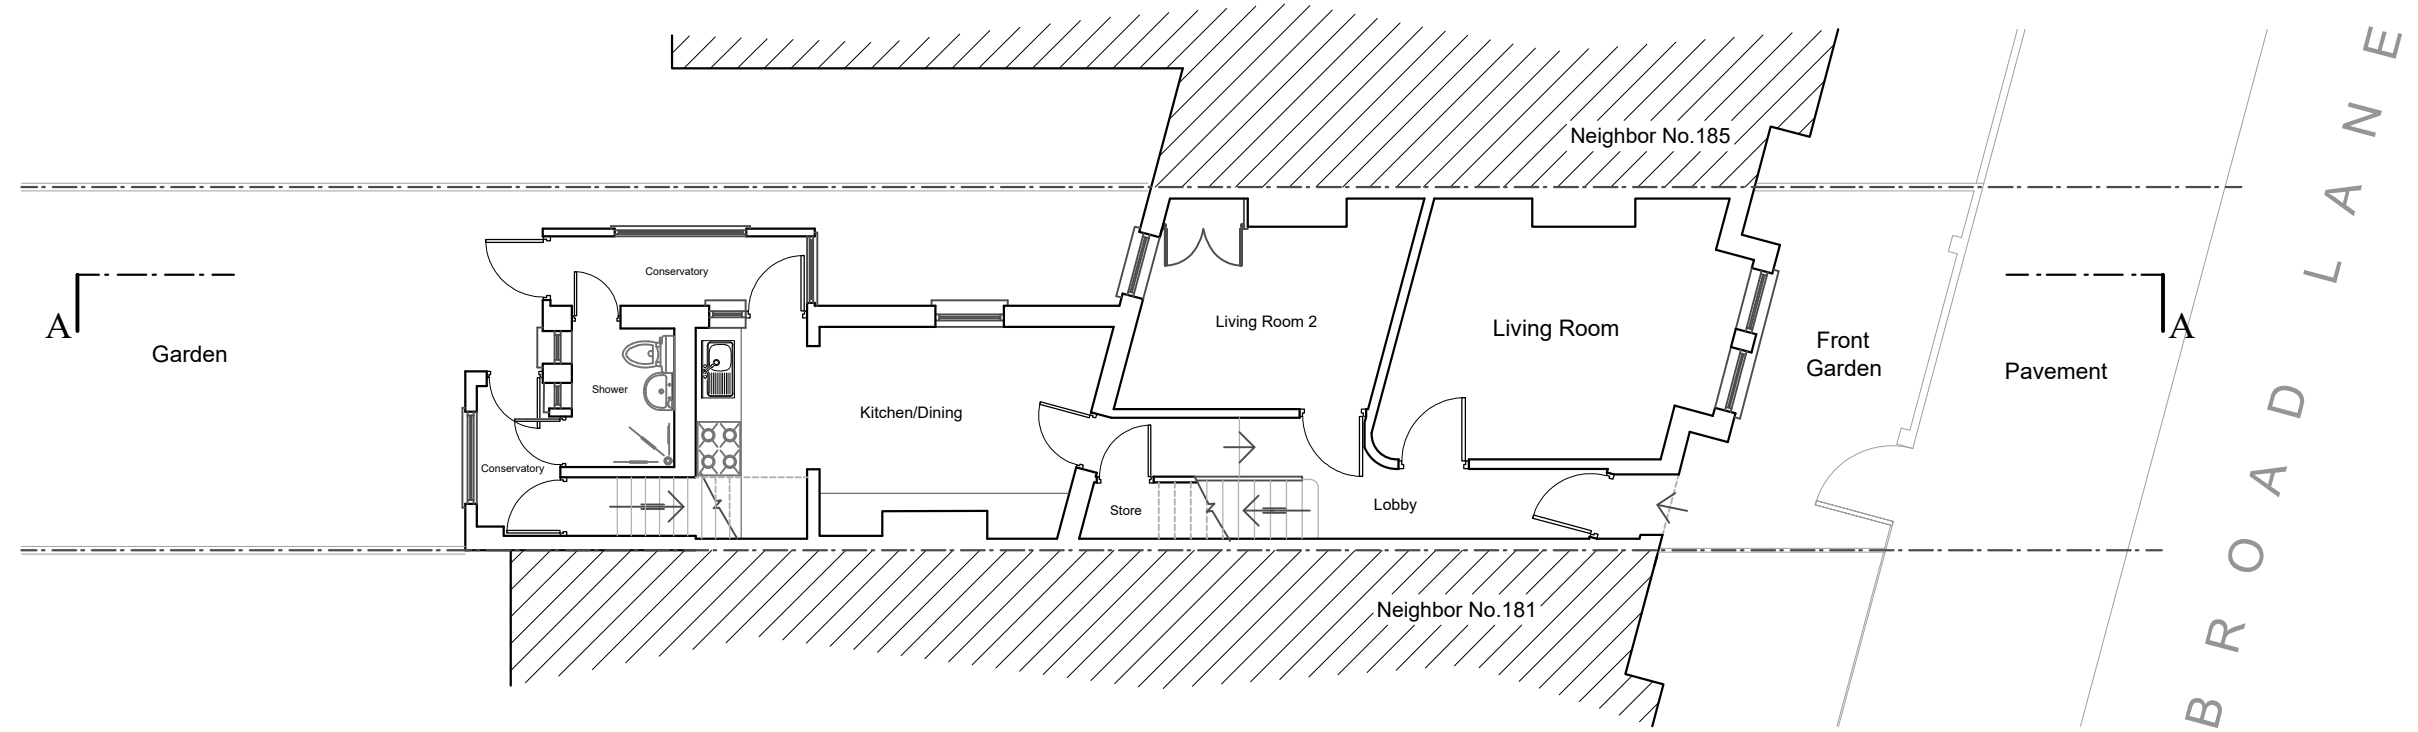


EXISTING GROUND FLOOR PLAN

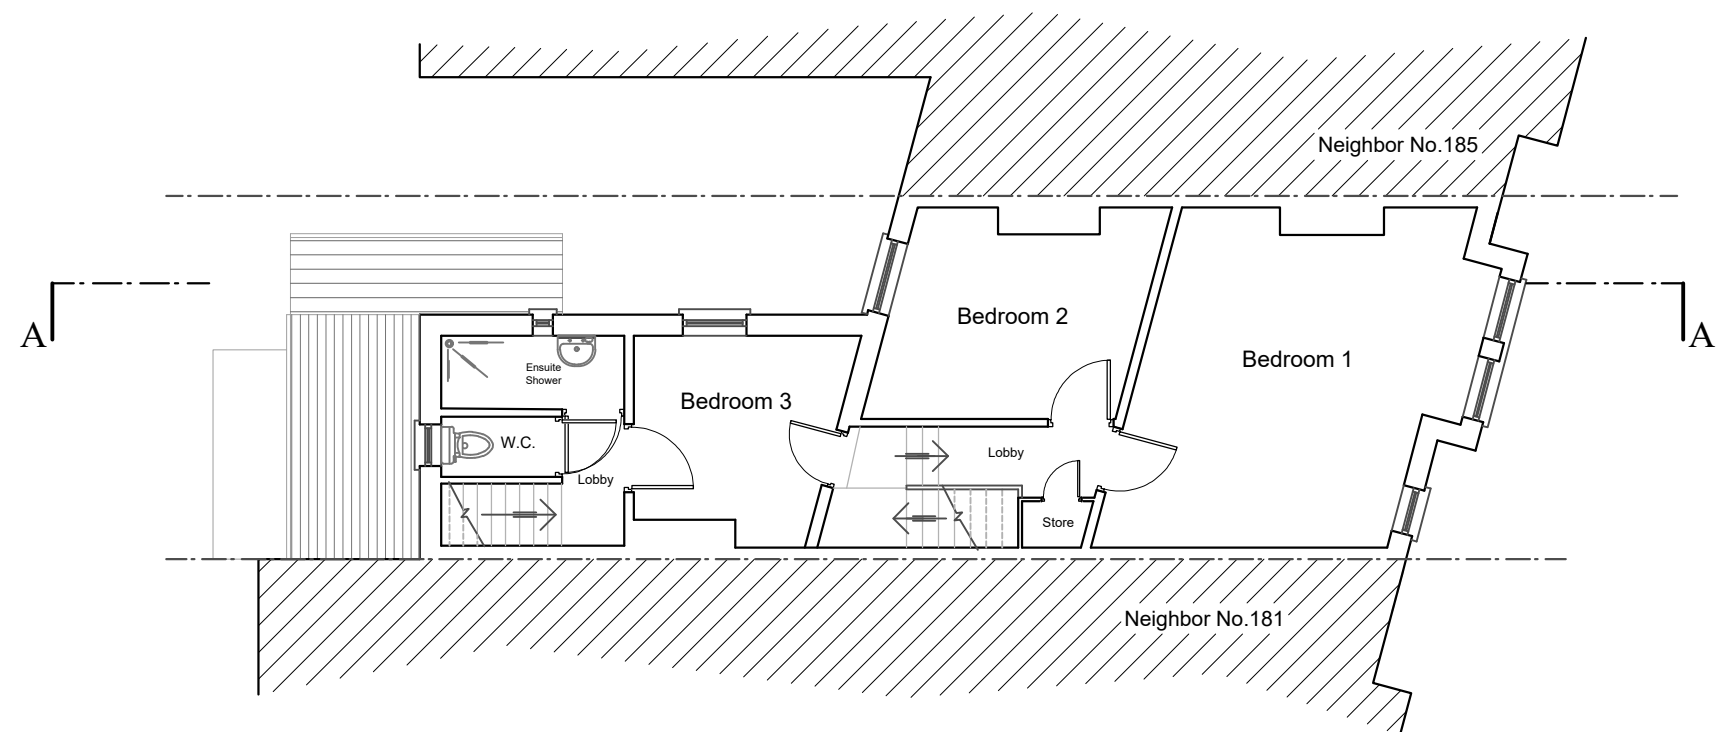



EXISTING FIRST FLOOR PLAN

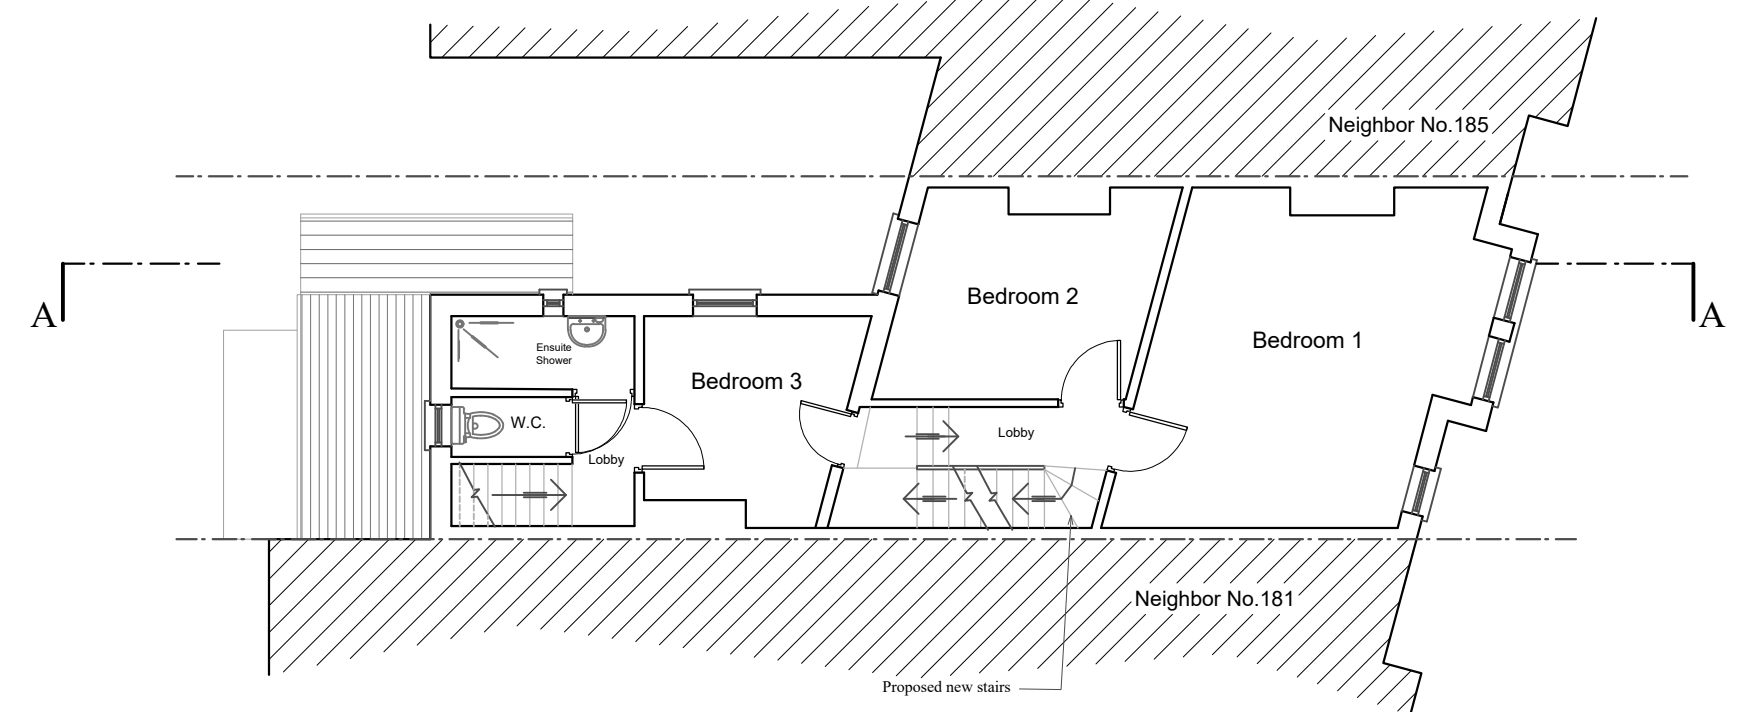


PROPOSED FIRST FLOOR PLAN

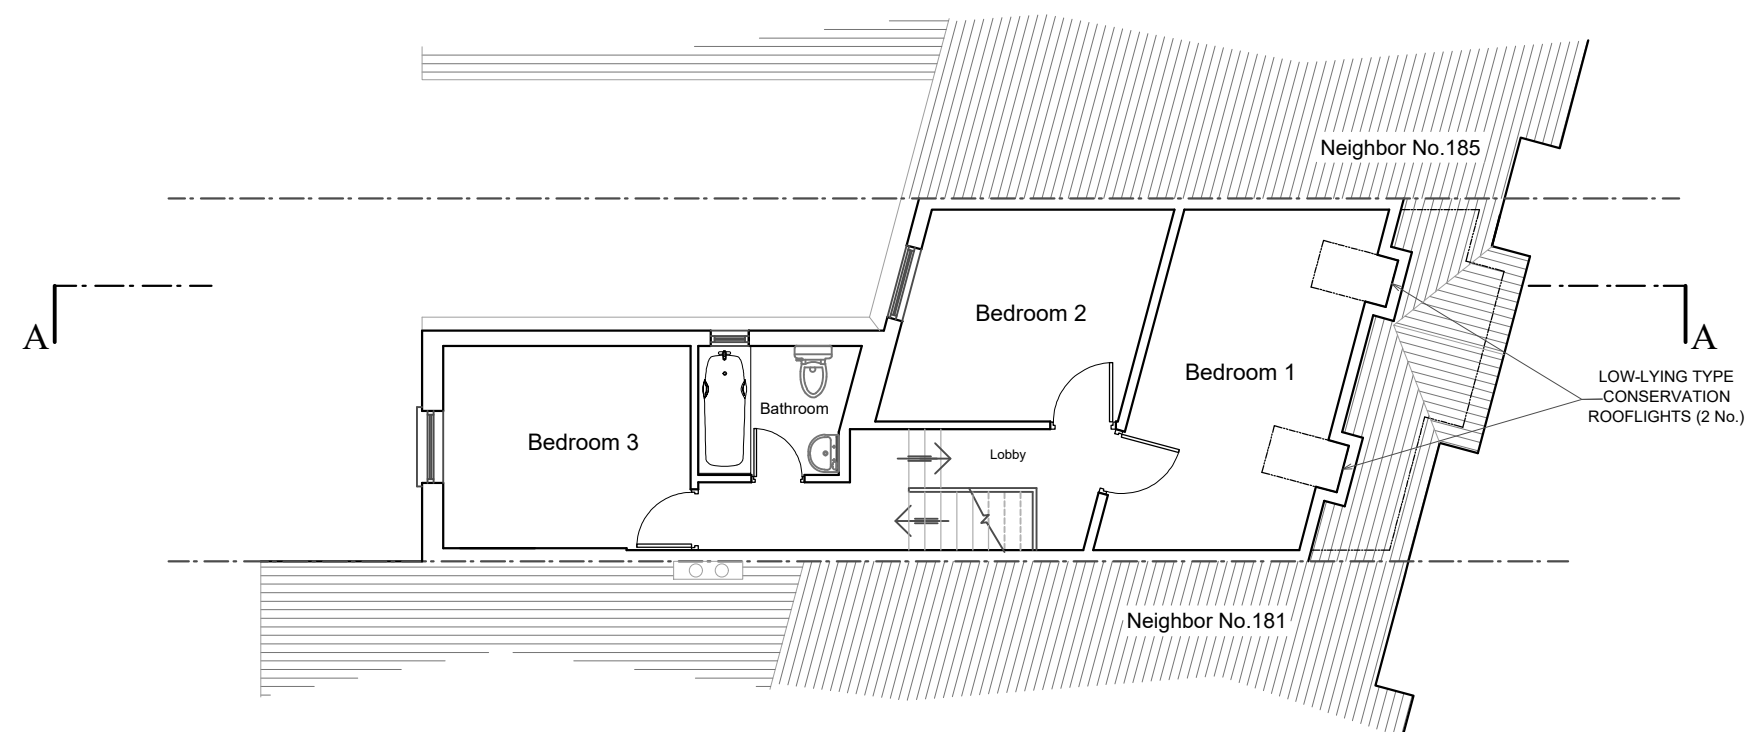

PROPOSED LOFT FLOOR PLAN

 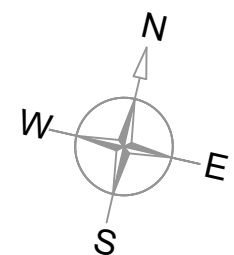

 REW	DATE	NOTES	CLIENT	Mr. A M Khan	SCALE	1:100 @ A2	PROJECT	183 Broad Lane, Tottenham N15 4QT	DRAWING NO.	2048/002	REV.	
			DATE		JAN 2022							
			DRAWINGS TO BE READ IN CONJUNCTION WITH RELEVANT DRAWING AND SPECIFICATIONS. DRAWINGS NOT TO BE SCALED. FIGURED DIMENSIONS ONLY. DRAWINGS NOT TO BE SCALED FOR LAND TRANSFER PURPOSES	DRAWN	DRAWING TITLE	FLOOR PLANS	SMART DESIGN ENGINEERING CONSULTANCY 20 FAIRFAX ROAD, DERBY, DE23 6RW TEL: 073 0532 1818 E-MAIL: SMARTDESIGN@ENGINEER.COM					
				CHECKED								