


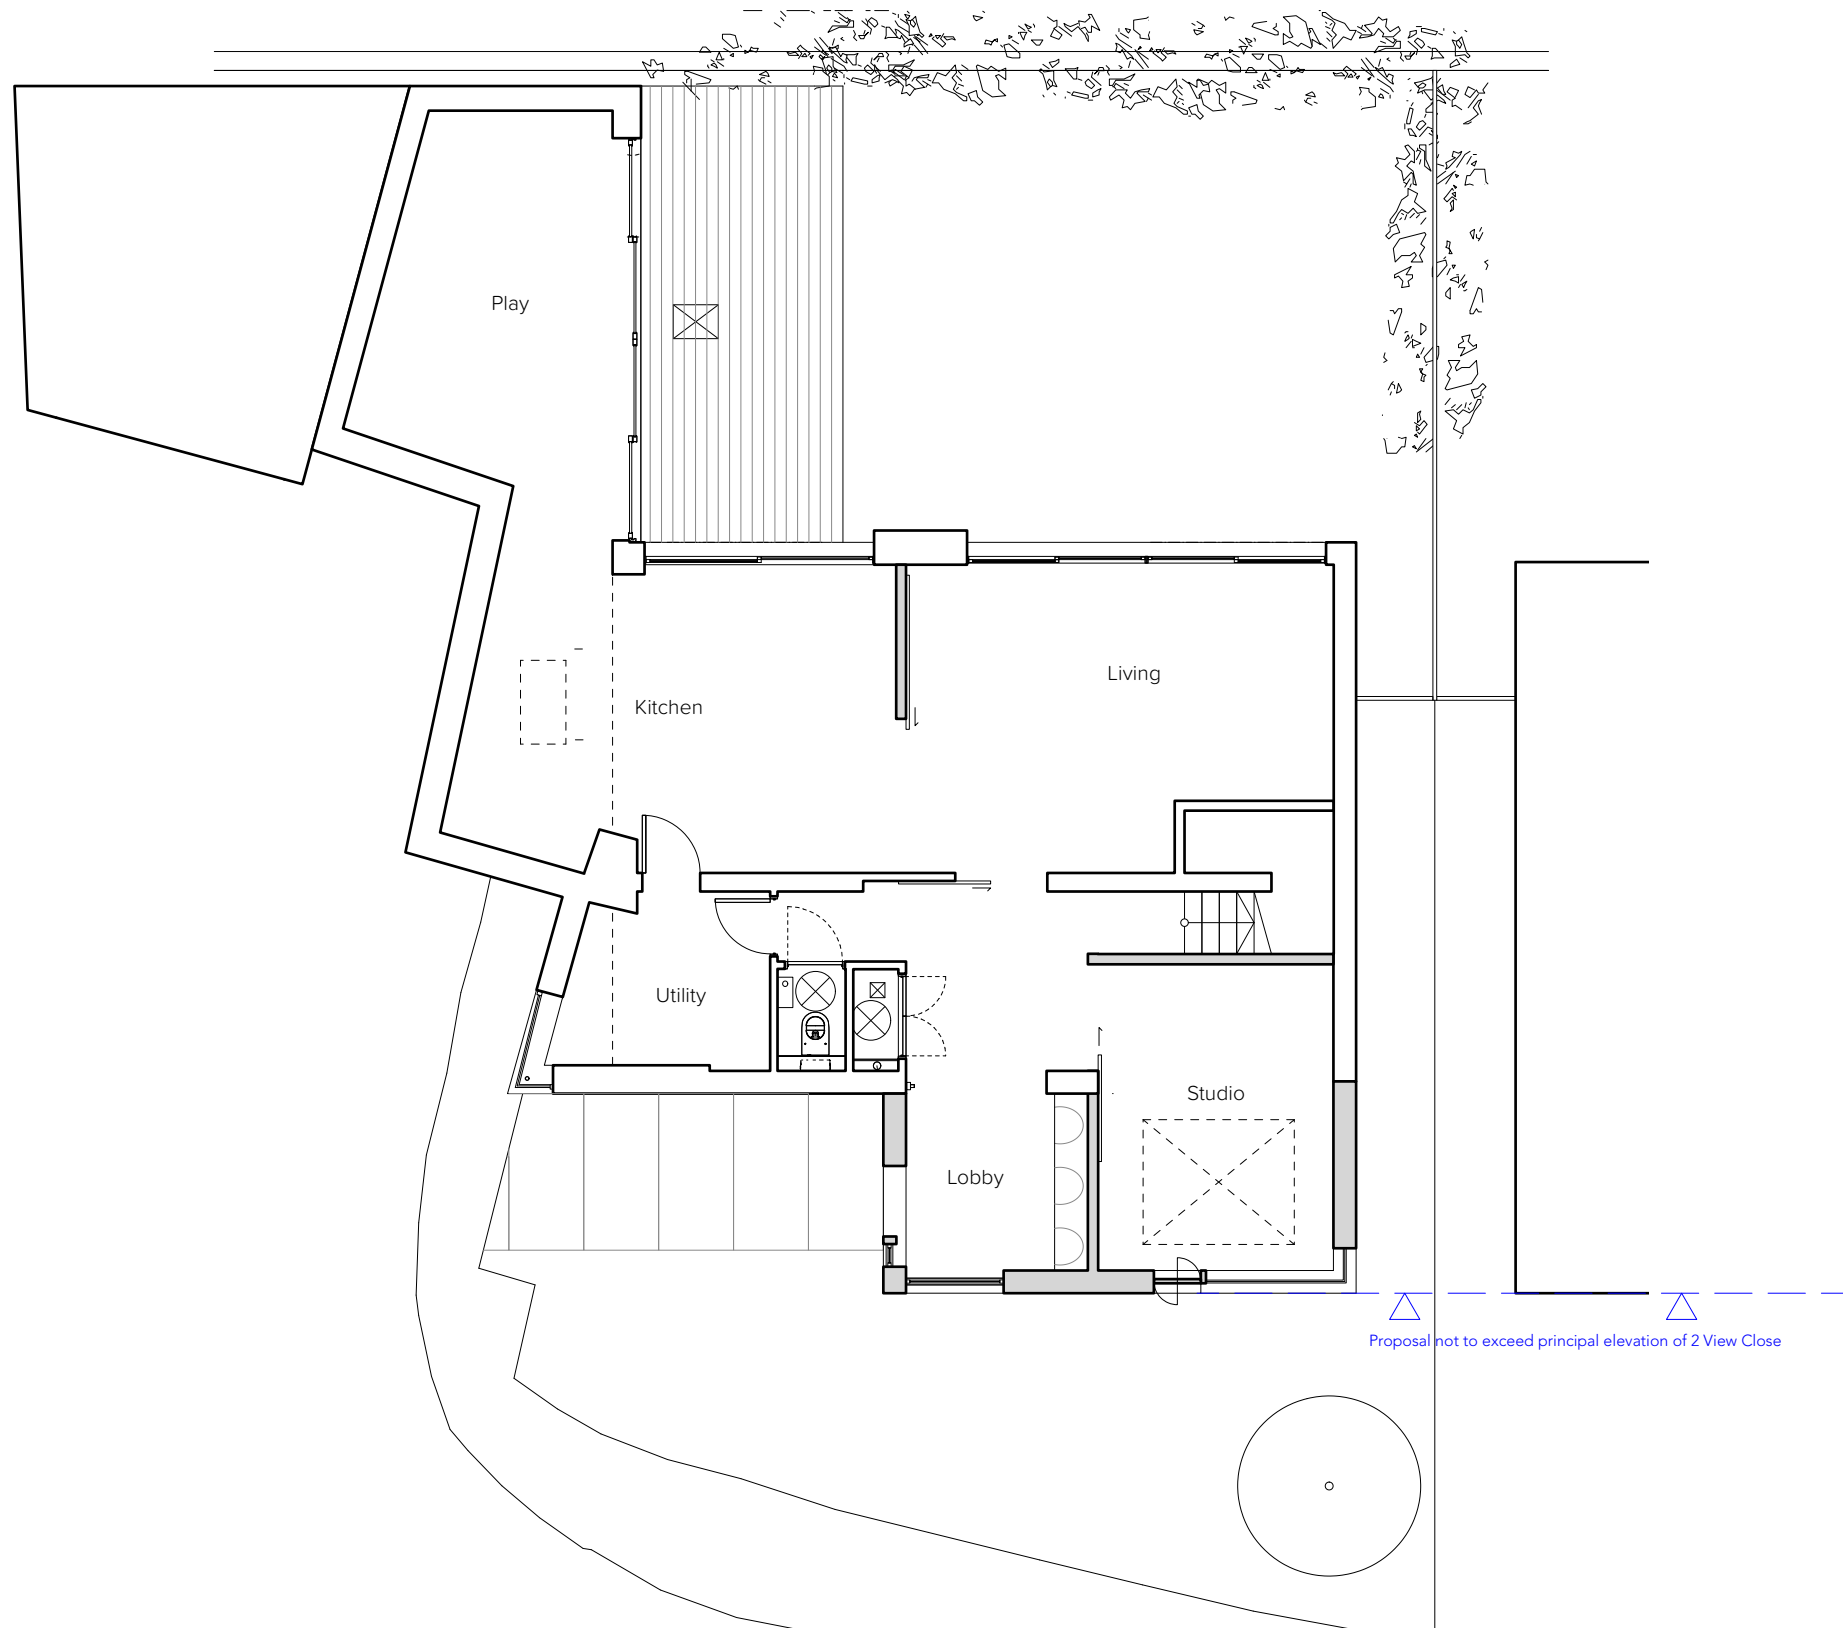

Proposed Ground Floor Plan

- 1. Do not scale this drawing.
- 2. For structural dimensions and details see Structural Engineers' drawings.
- 3. All dimensions to be checked on site prior to commencement of any works or preparation of any shop drawings.
- 4. All errors in co-ordinates, levels and dimensions, are to be reported to the Architect.
- 5. All temporary works to be responsibility of the contractor.
- 6. This drawing to be read in conjunction with all relevant Architect's drawings and specifications and with other Consultant's Information.

01.02.03

0

1.0

2.0

3.0

4.0

5.0 M

OWA

RIBA CHARTERED PRACTICE
5 BLENHEIM STREET, LONDON W1
INFO@OW-A.CO.UK
WWW.OW-A.CO.UK

Site Address	4 View Close N6
Project	Single Storey Front Extension
Drawing Title	Proposed GF Plan
Drawing Number	D3_110
Status	PRE-PLANNING
Date	14/06/2022
Revision	
Scale	1:100 @ A3