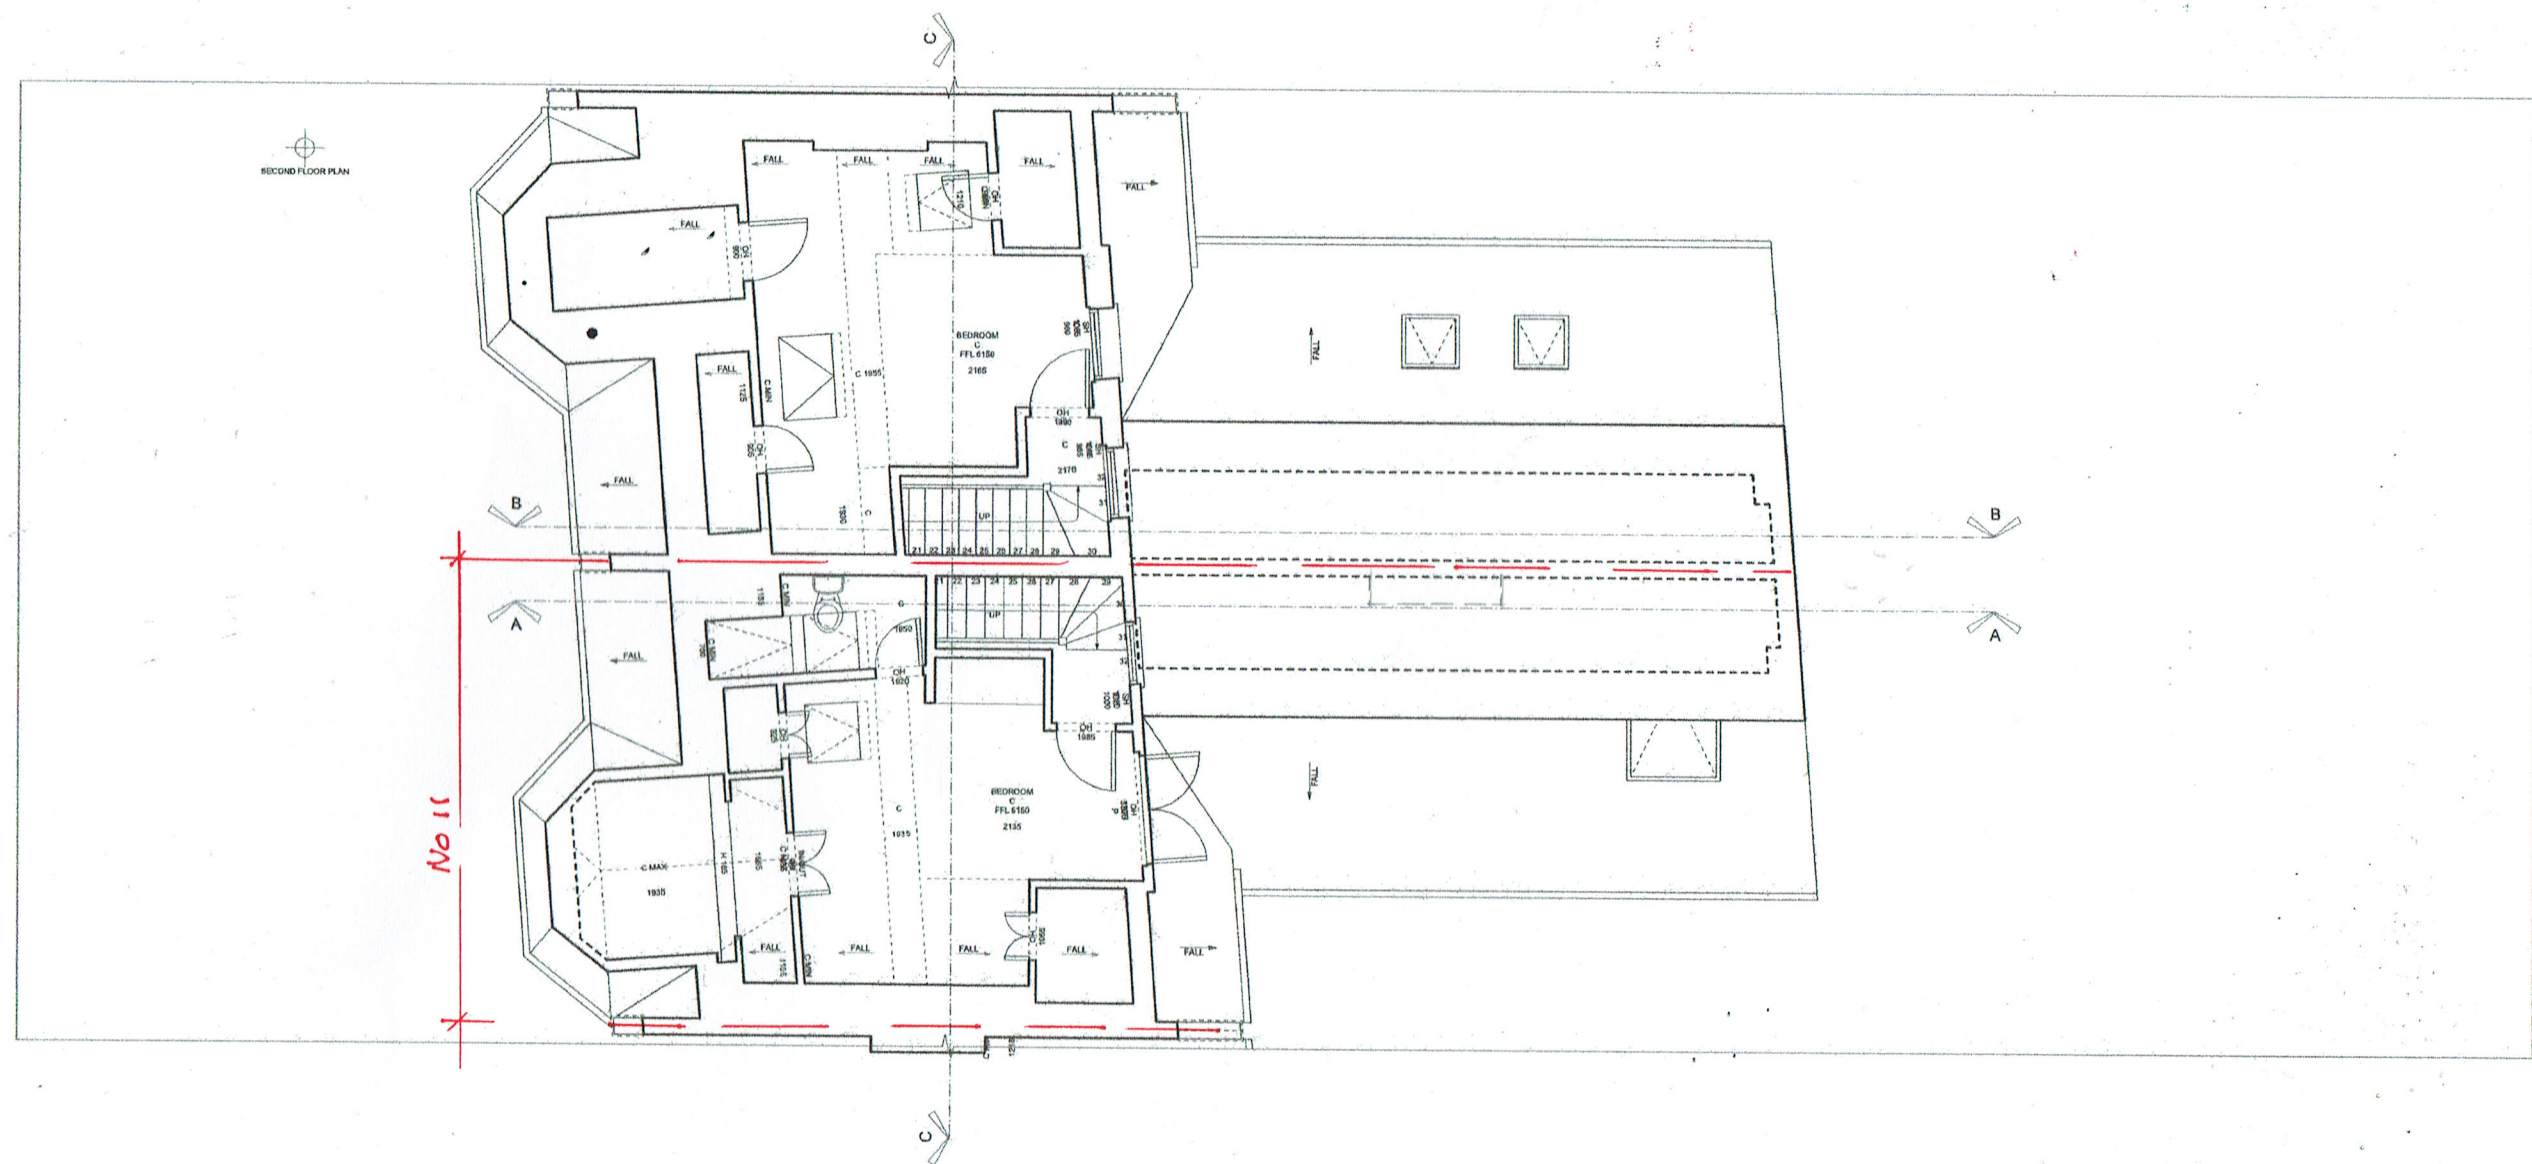


CAROLYN SQUIRE DIP ARCH RIBA 122 CHURCH WALK LONDON N16 8QW TEL 020 7254 0624 FAX 020 7503 9769	JOB NO: 2217/3 DATE: SEPT 22 SCALE: 1:100 @ A3
PROJECT: 11 ALBERT ROAD N22 7AA	
DRAWING: EXISTING SECOND FLOOR PLAN	

0 1 2 3 4m