



- 1 Remove wall and strip out existing kitchen inc. all fittings, isolate services and make safe. New kitchen units and worktop. Floor to be insulated and finished with tiles tbc by client
- 2 New windows, sill raised to sit above kitchen worktop. Double glazed aluminium/timber window
- 3 Double glazed aluminium/timber window to fit the existing opening
- 4 Double glazed aluminium/timber window to fit the new opening
- 5 Open up existing vaulted roof. Allow exposed rafters. Introduce new rooflight
- 6 Demolish existing wall, to allow new balustrade


- 7 Remove chimney breast. Follow SE details for support of chimney stack.
- 8 New family bathroom
- 9 New partition and door to the kitchen
- 10 Relocate electrics
- 11 Relocate boiler

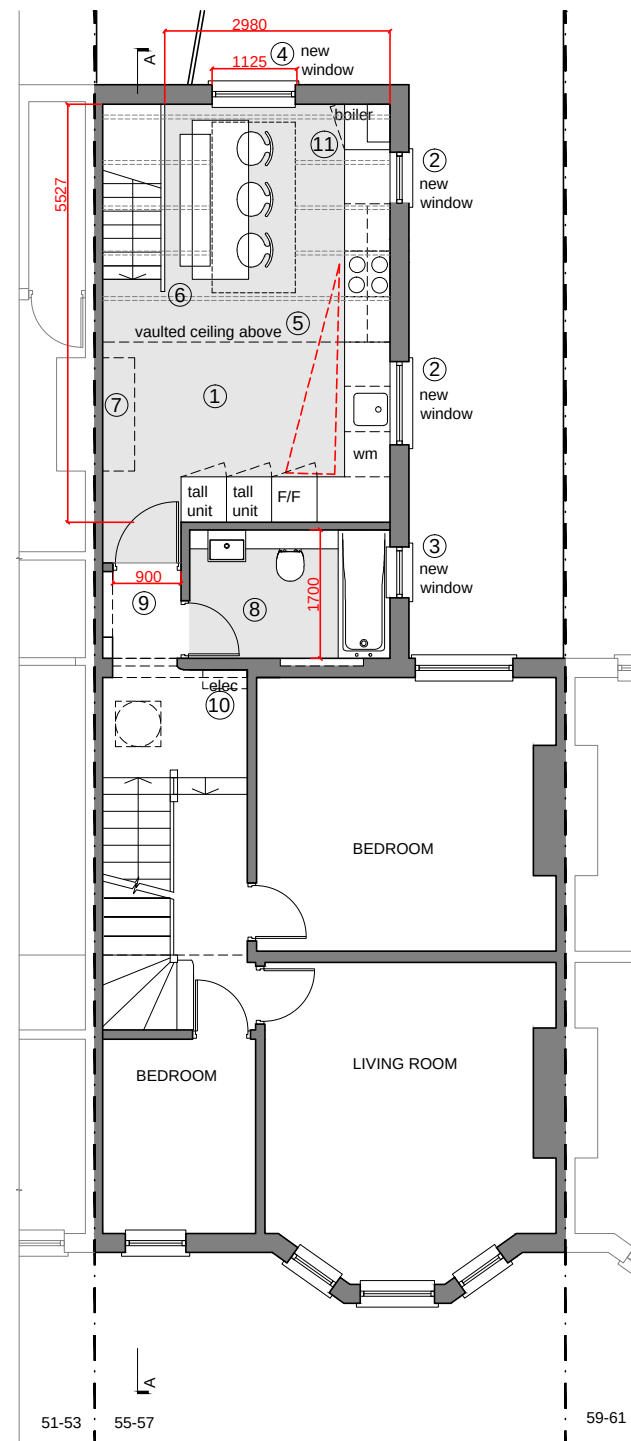


FIRST FLOOR PLAN

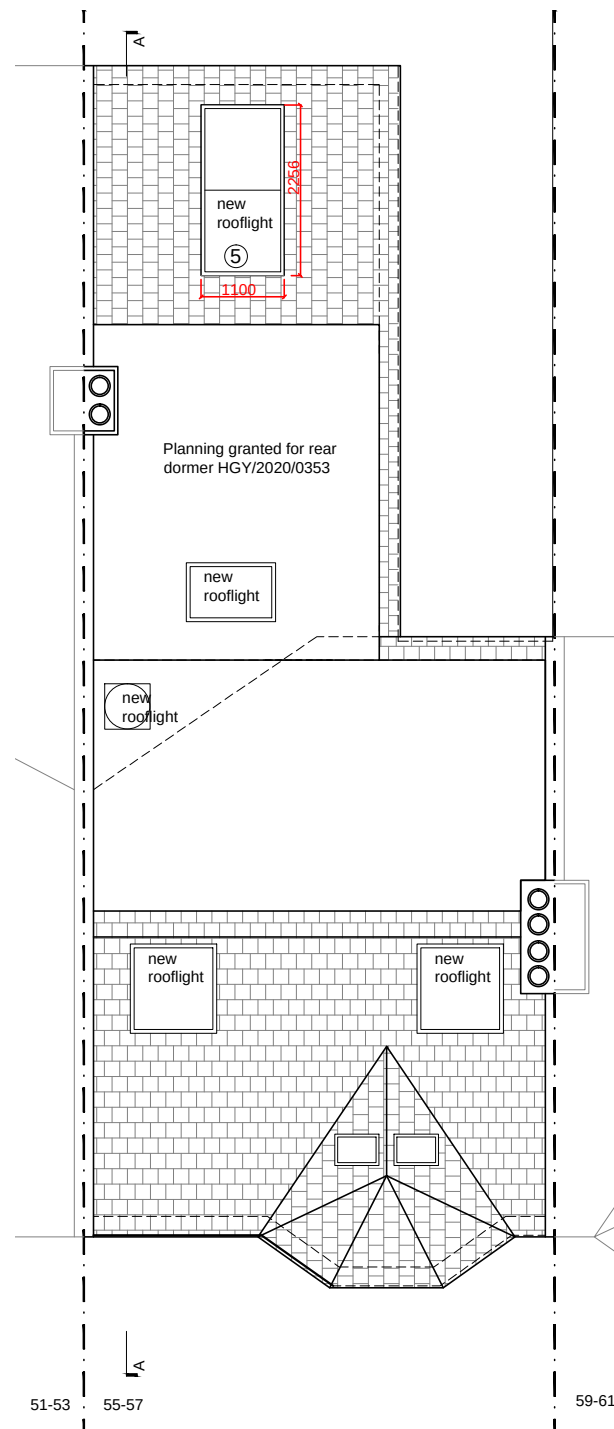

ROOF FLOOR PLAN

 

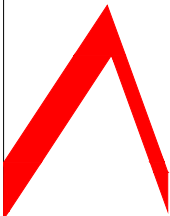	revision	date		
FOR PLANNING				
55 Albert Road				
As proposed				
 ana alonso architect Dipl Arch ARB T 1 07754888138 E 1 anatruan@yahoo.com facebook.com/ana.alonso.architect ana alonso architect muswell hill				
Scale	1:100@A3	Job No	Dwg No	Rev
Date	July 22	2021/110	AP(00)05	.
Drawn	AAT			
Checked	AAT	© COPYRIGHT This drawing is the copyright of Ana Alonso.		