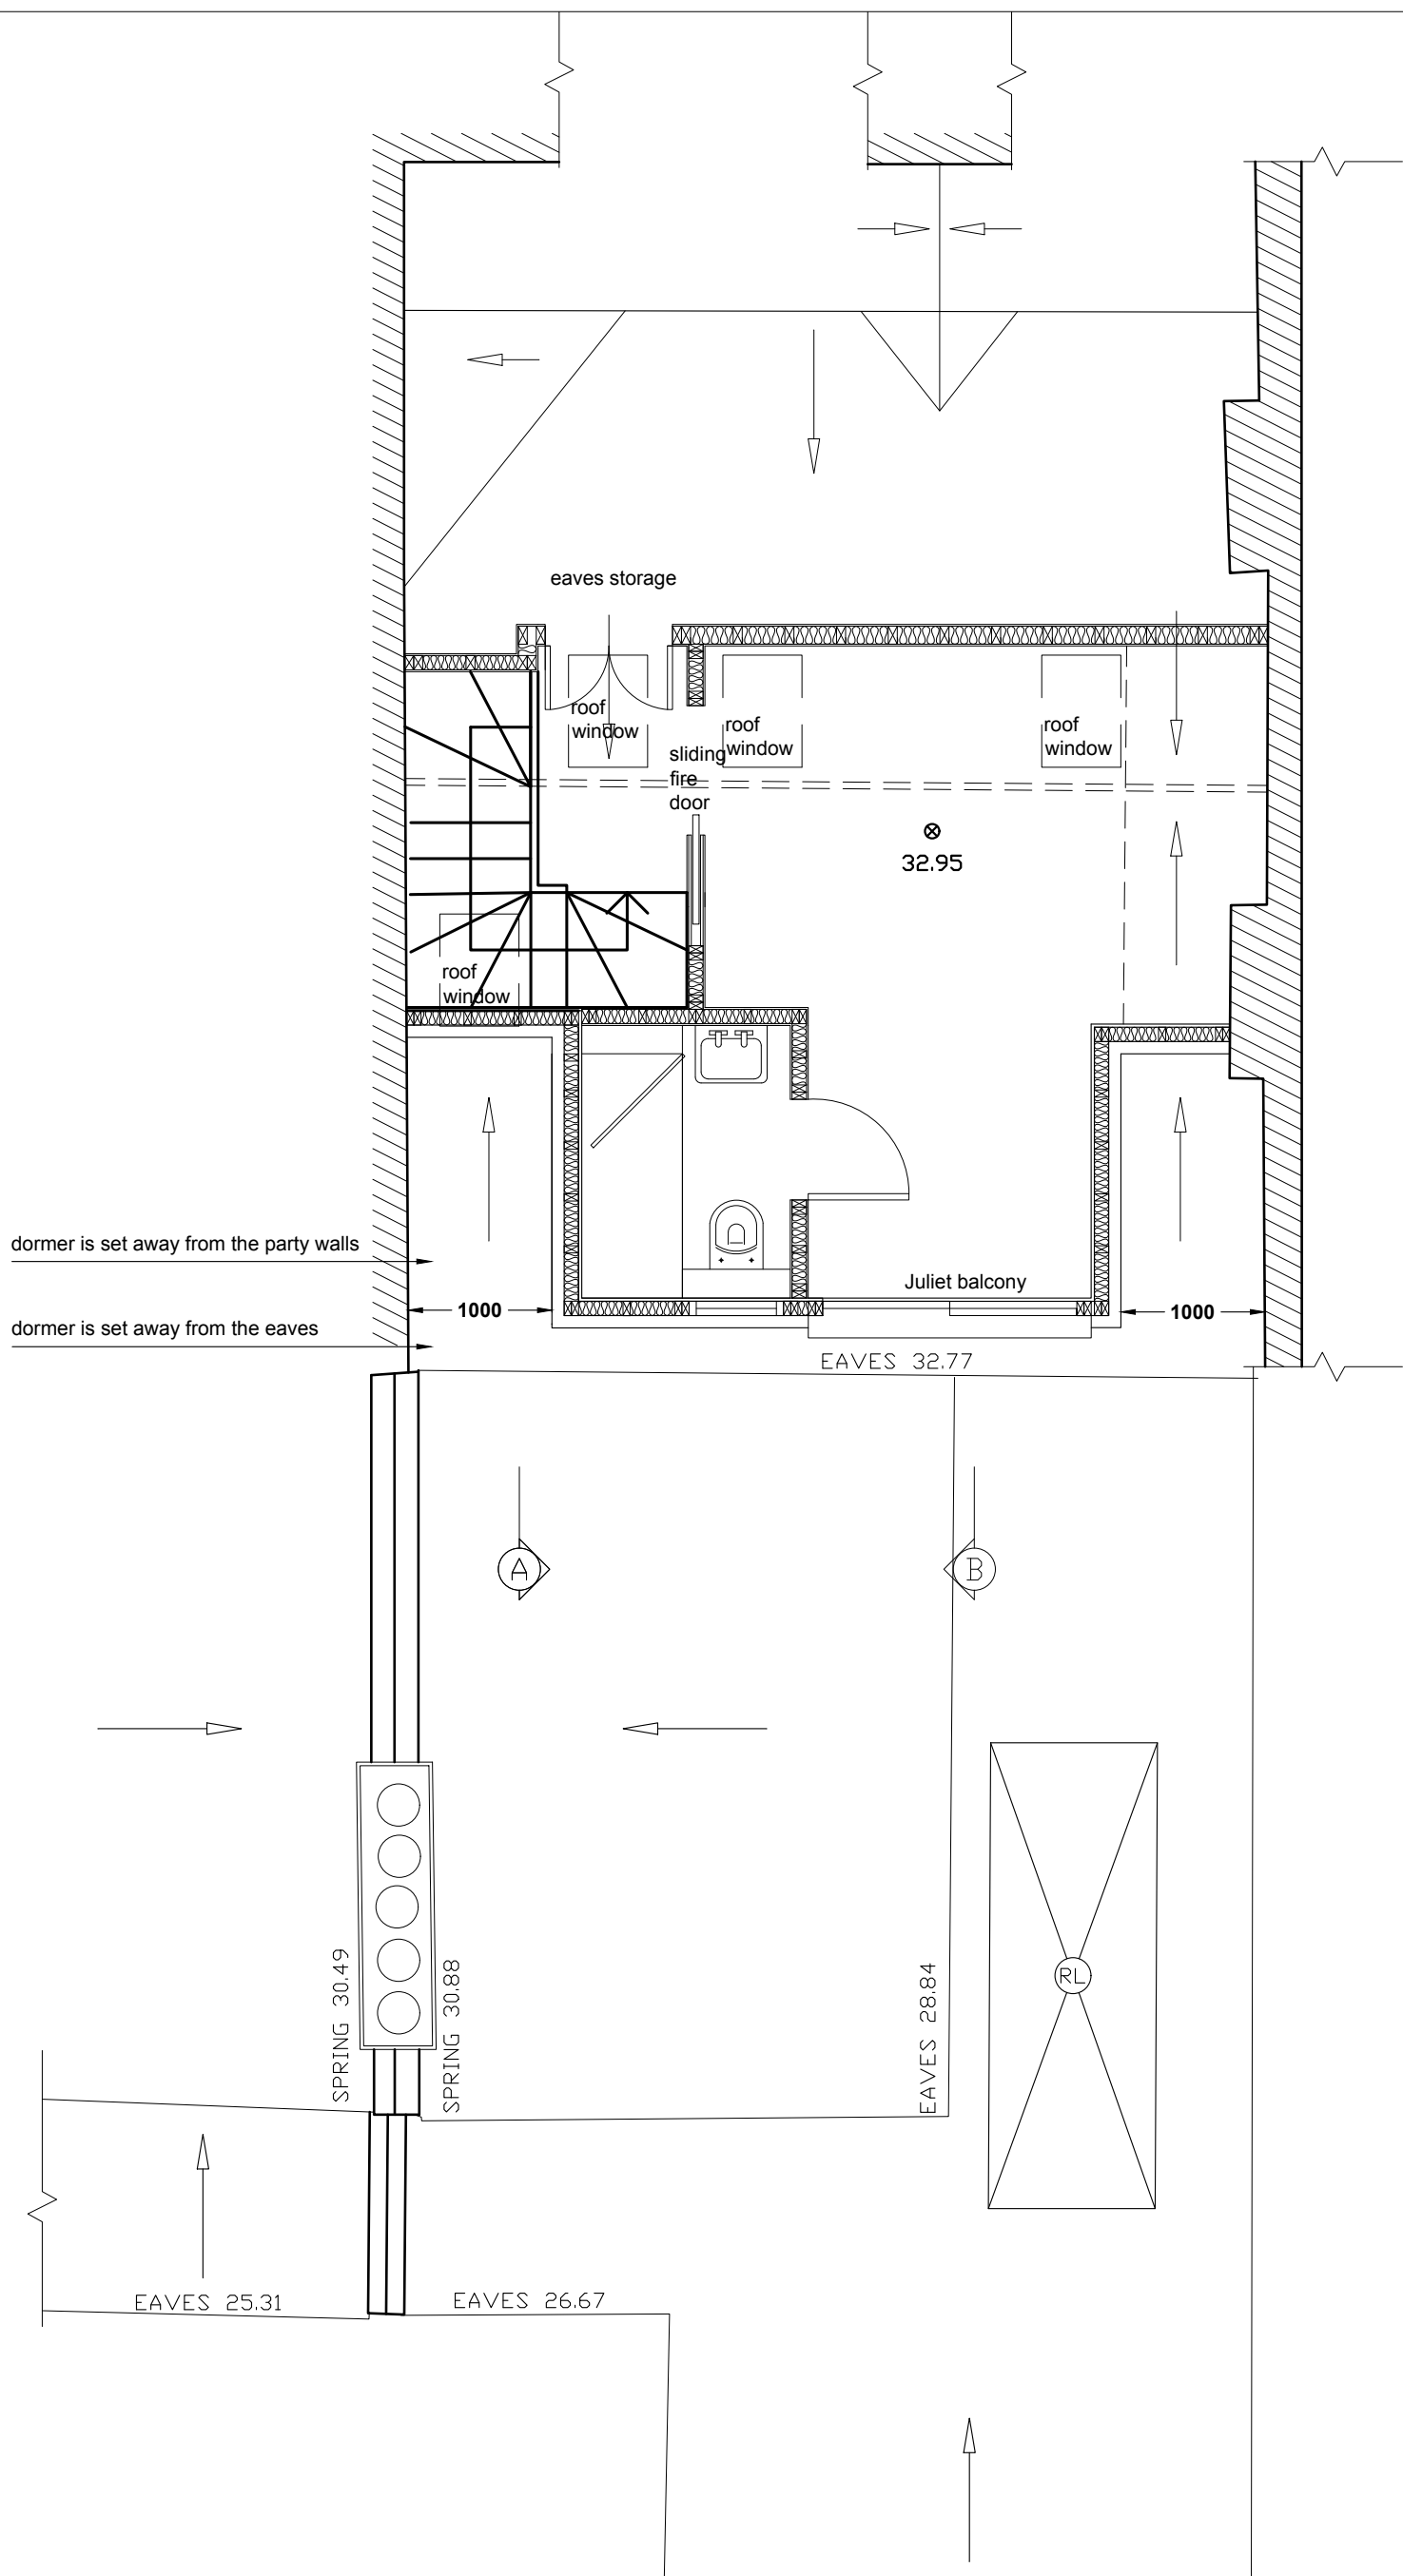


Dimensions are approximate only and must be checked prior to construction		Elinoar Haseen Architecture and Design Ltd Tel: 07870 699937 arch@elinoarhaseen.com	
FOR PLANNING - NOT FOR CONSTRUCTION		Scale: 1:50	
Site Address:		September 13th 2022	
Flat 3 7 Nelson Road London N8 9RX		Proposed third floor plan @1:50	
		7NEL /PL101	