


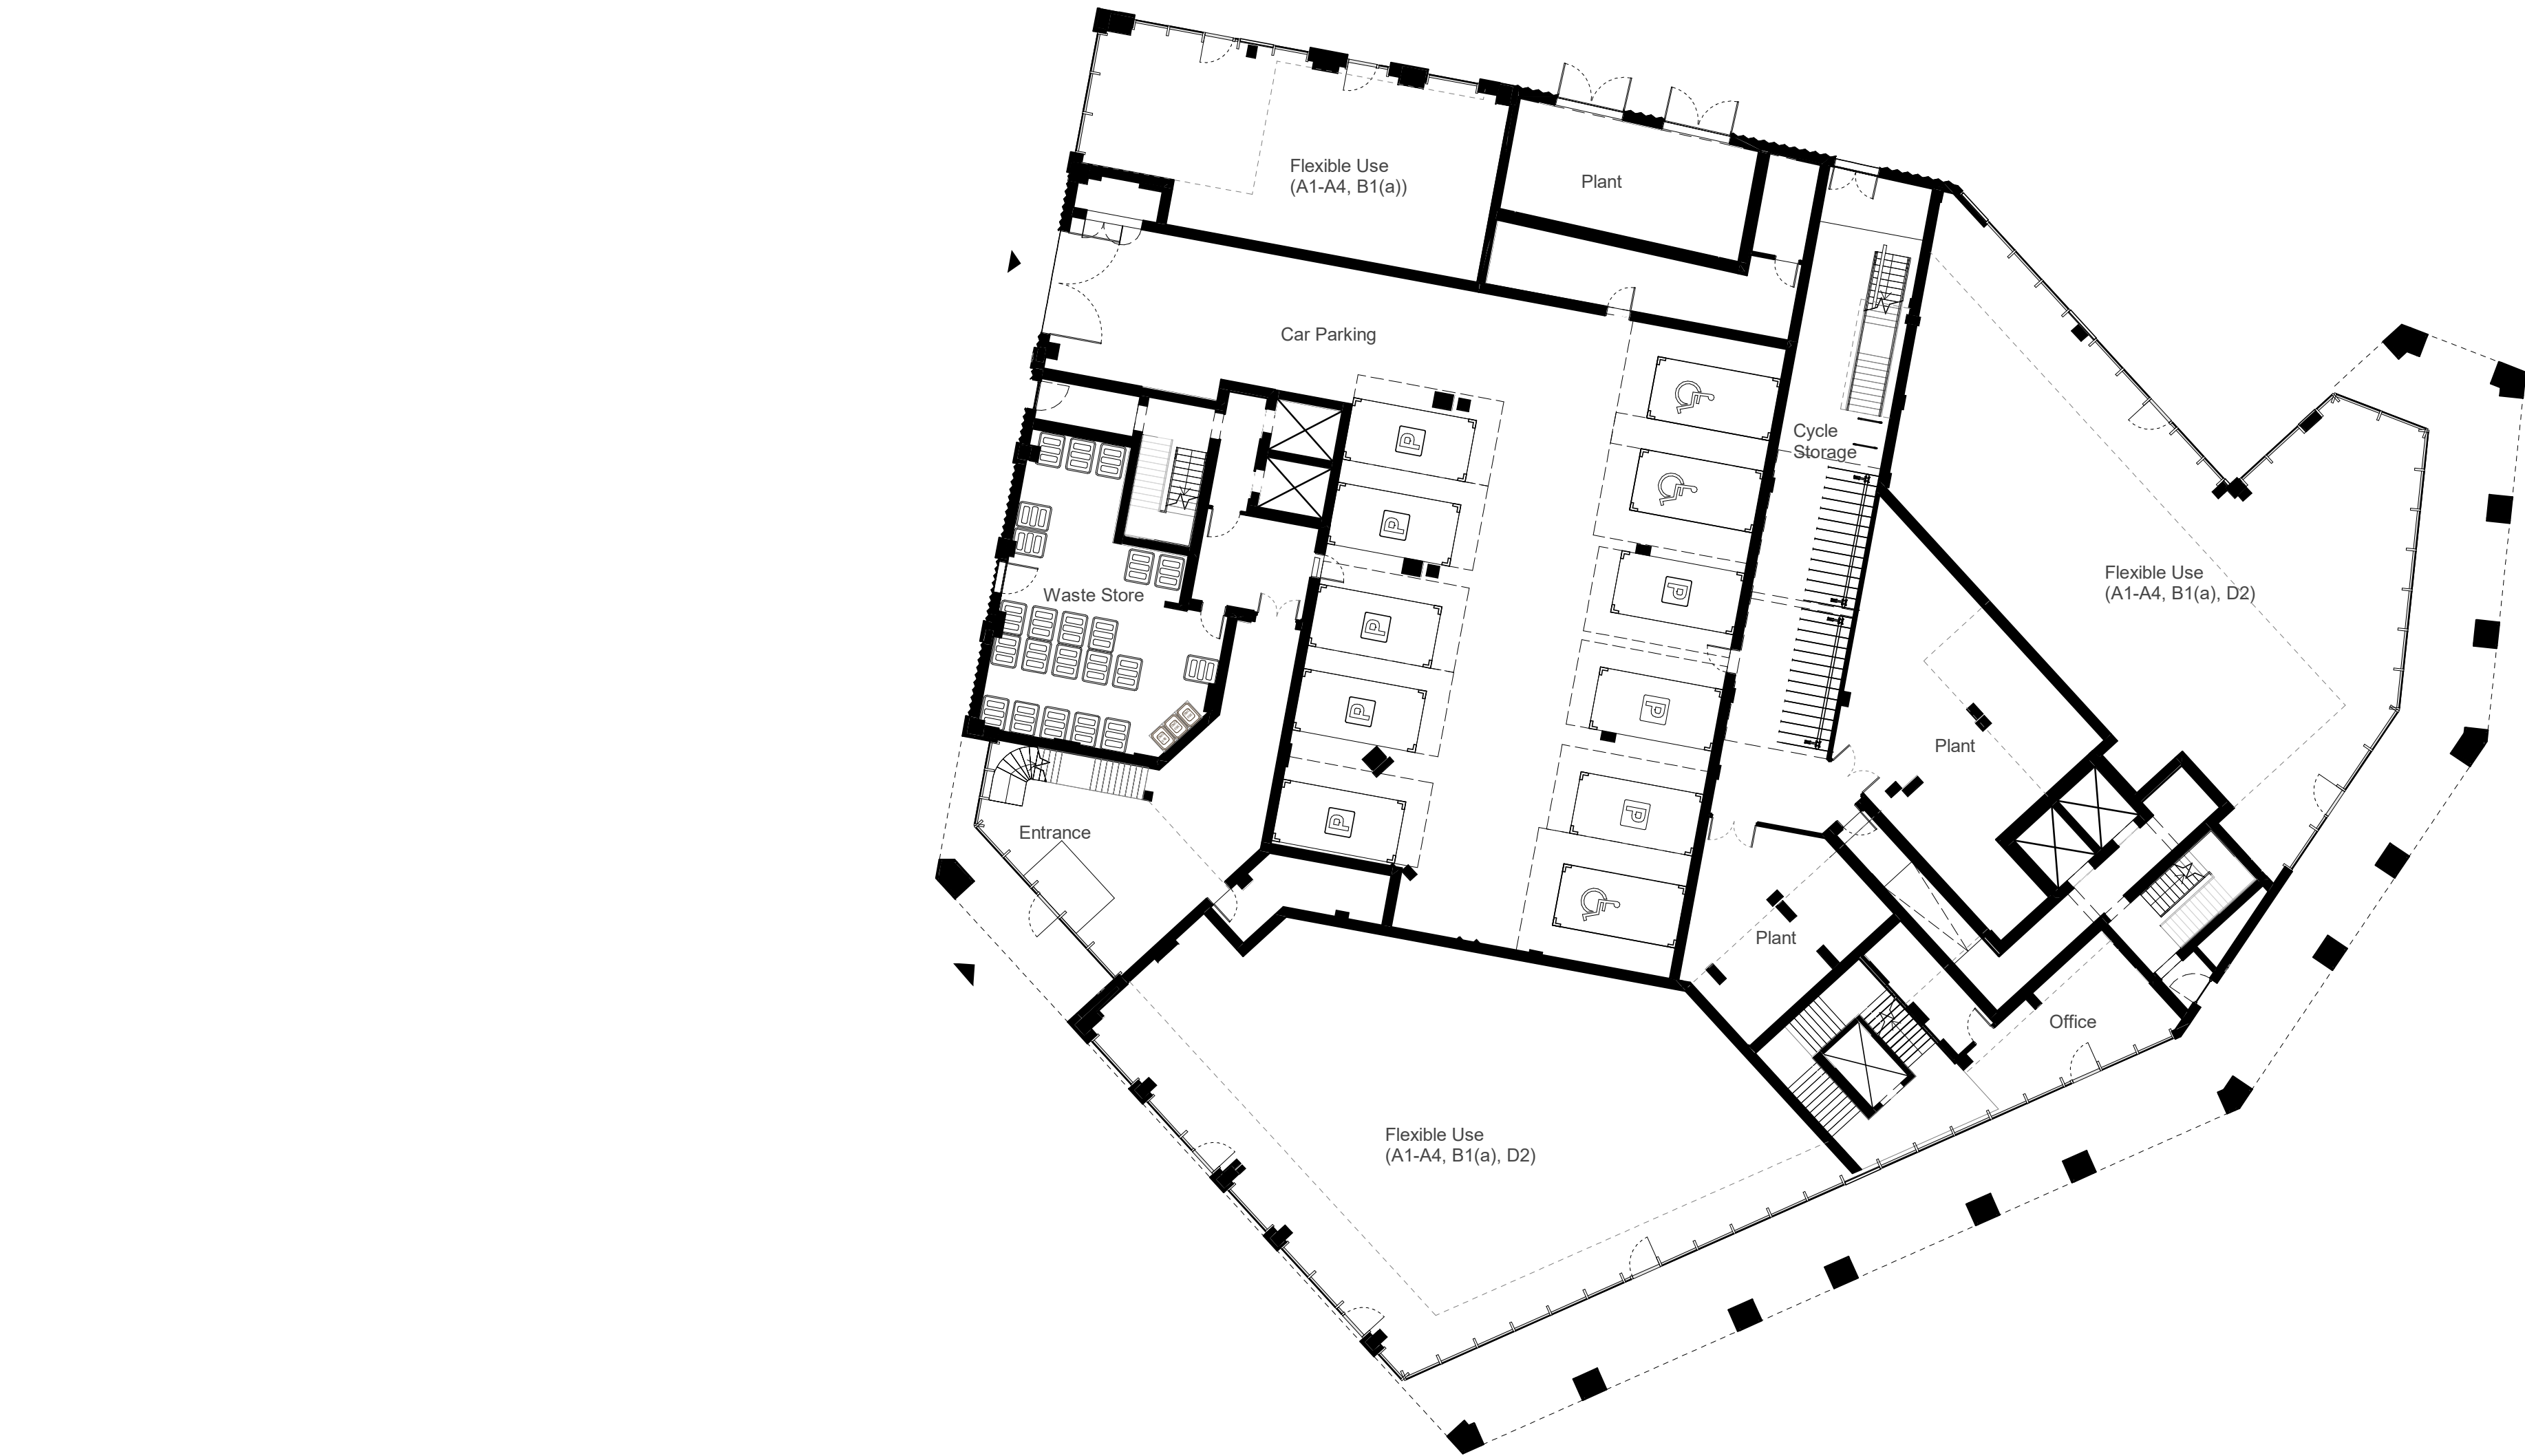

TERMINOLOGY	ABBREVIATION
W.U	Wheelchair Adaptable Unit
PV	Photovoltaic Panels
AOD	Above Ordnance Datum

REV	DATE	DESCRIPTION
00	July 2018	Issued for Planning
01	Feb 2020	Issued for NMA
02	Aug 2022	Change of use to NE Retail Unit

ARCHITECTS	
Ashley Road East ALISON BROOKS ARCHITECTS	Alison Brooks Architects Unit 610, Highgate Studios 53-79 Highgate Road London NWS 1TL www.alisonbrooksarchitects.com info@alisonbrooksarchitects.com +44 (0)20 7267 9177
Ferry Island North Island ALLFORD HALL MONAGHAN MORRIS	AHMM ARCHITECTS Ltd Morelands 5-23 Old Street London EC1V 9HL www.ahmm.co.uk info@ahmm.co.uk +44 (0)20 7251 5261
Ashley Road West Welbourne Pollard Thomas Edwards	Pollard Thomas Edwards Diespeker Wharf 38 Graham Street London N1 8JX www.pollardthomasedwards.co.uk mail@ptea.co.uk +44 (0)20 7336 7777
Ferry Square Pavilion RUFFARCHITECTS	RUFFARCHITECTS 205 Wandour Street, London W1F 8ZJ www.ruffarchitects.co.uk info@ruffarchitects.co.uk +44 (0)20 3814 8992

NOTE
Residential layouts, terrace layouts, planting and materials are shown for illustrative purposes only.

When this drawing is issued in uncontrolled CAD format it will be accompanied by a PDF version and is issued to enable the recipient to prepare their own documents / models / drawings for which they are solely responsible.
The recipient should report all drawing errors, omissions and discrepancies to the architect. All dimensions should be checked on site by the contractor and such dimensions shall be the contractor's responsibility.

The "Architects", as listed, accepts no responsibility or liability for:
- any use of this drawing by parties other than the party for whom it was prepared or for purposes other than those for which it was prepared
- any alterations or additions to or discrepancies arising out of changes to the background information on which the drawings are based that was current at the time of issue, and which occur to that information after it has been issued by the "Architects".
- any loss or degradation of the information held in this drawing resulting from the translation from the original file format to any other file format or from the recipients reading of it in any other programme or any version of the programme other than that which was used to prepare it
- the accuracy of survey information provided by others or for any costs, claims, proceedings and expenses arising out of reliance on such information
- any scaling from this drawing other than by the local planning authority solely for the purposes of the planning application to which it relates



job title			
Tottenham Hale Centre - Ashley Road East			
drawing title / location			
PROPOSED GROUND FLOOR PLAN			
drawn by	checked	scale	status
JC	NC	1 : 200@A1	For Approval
drawing number			revision
TH-ARE_01_001_A_2452_(P00)_P100			02