


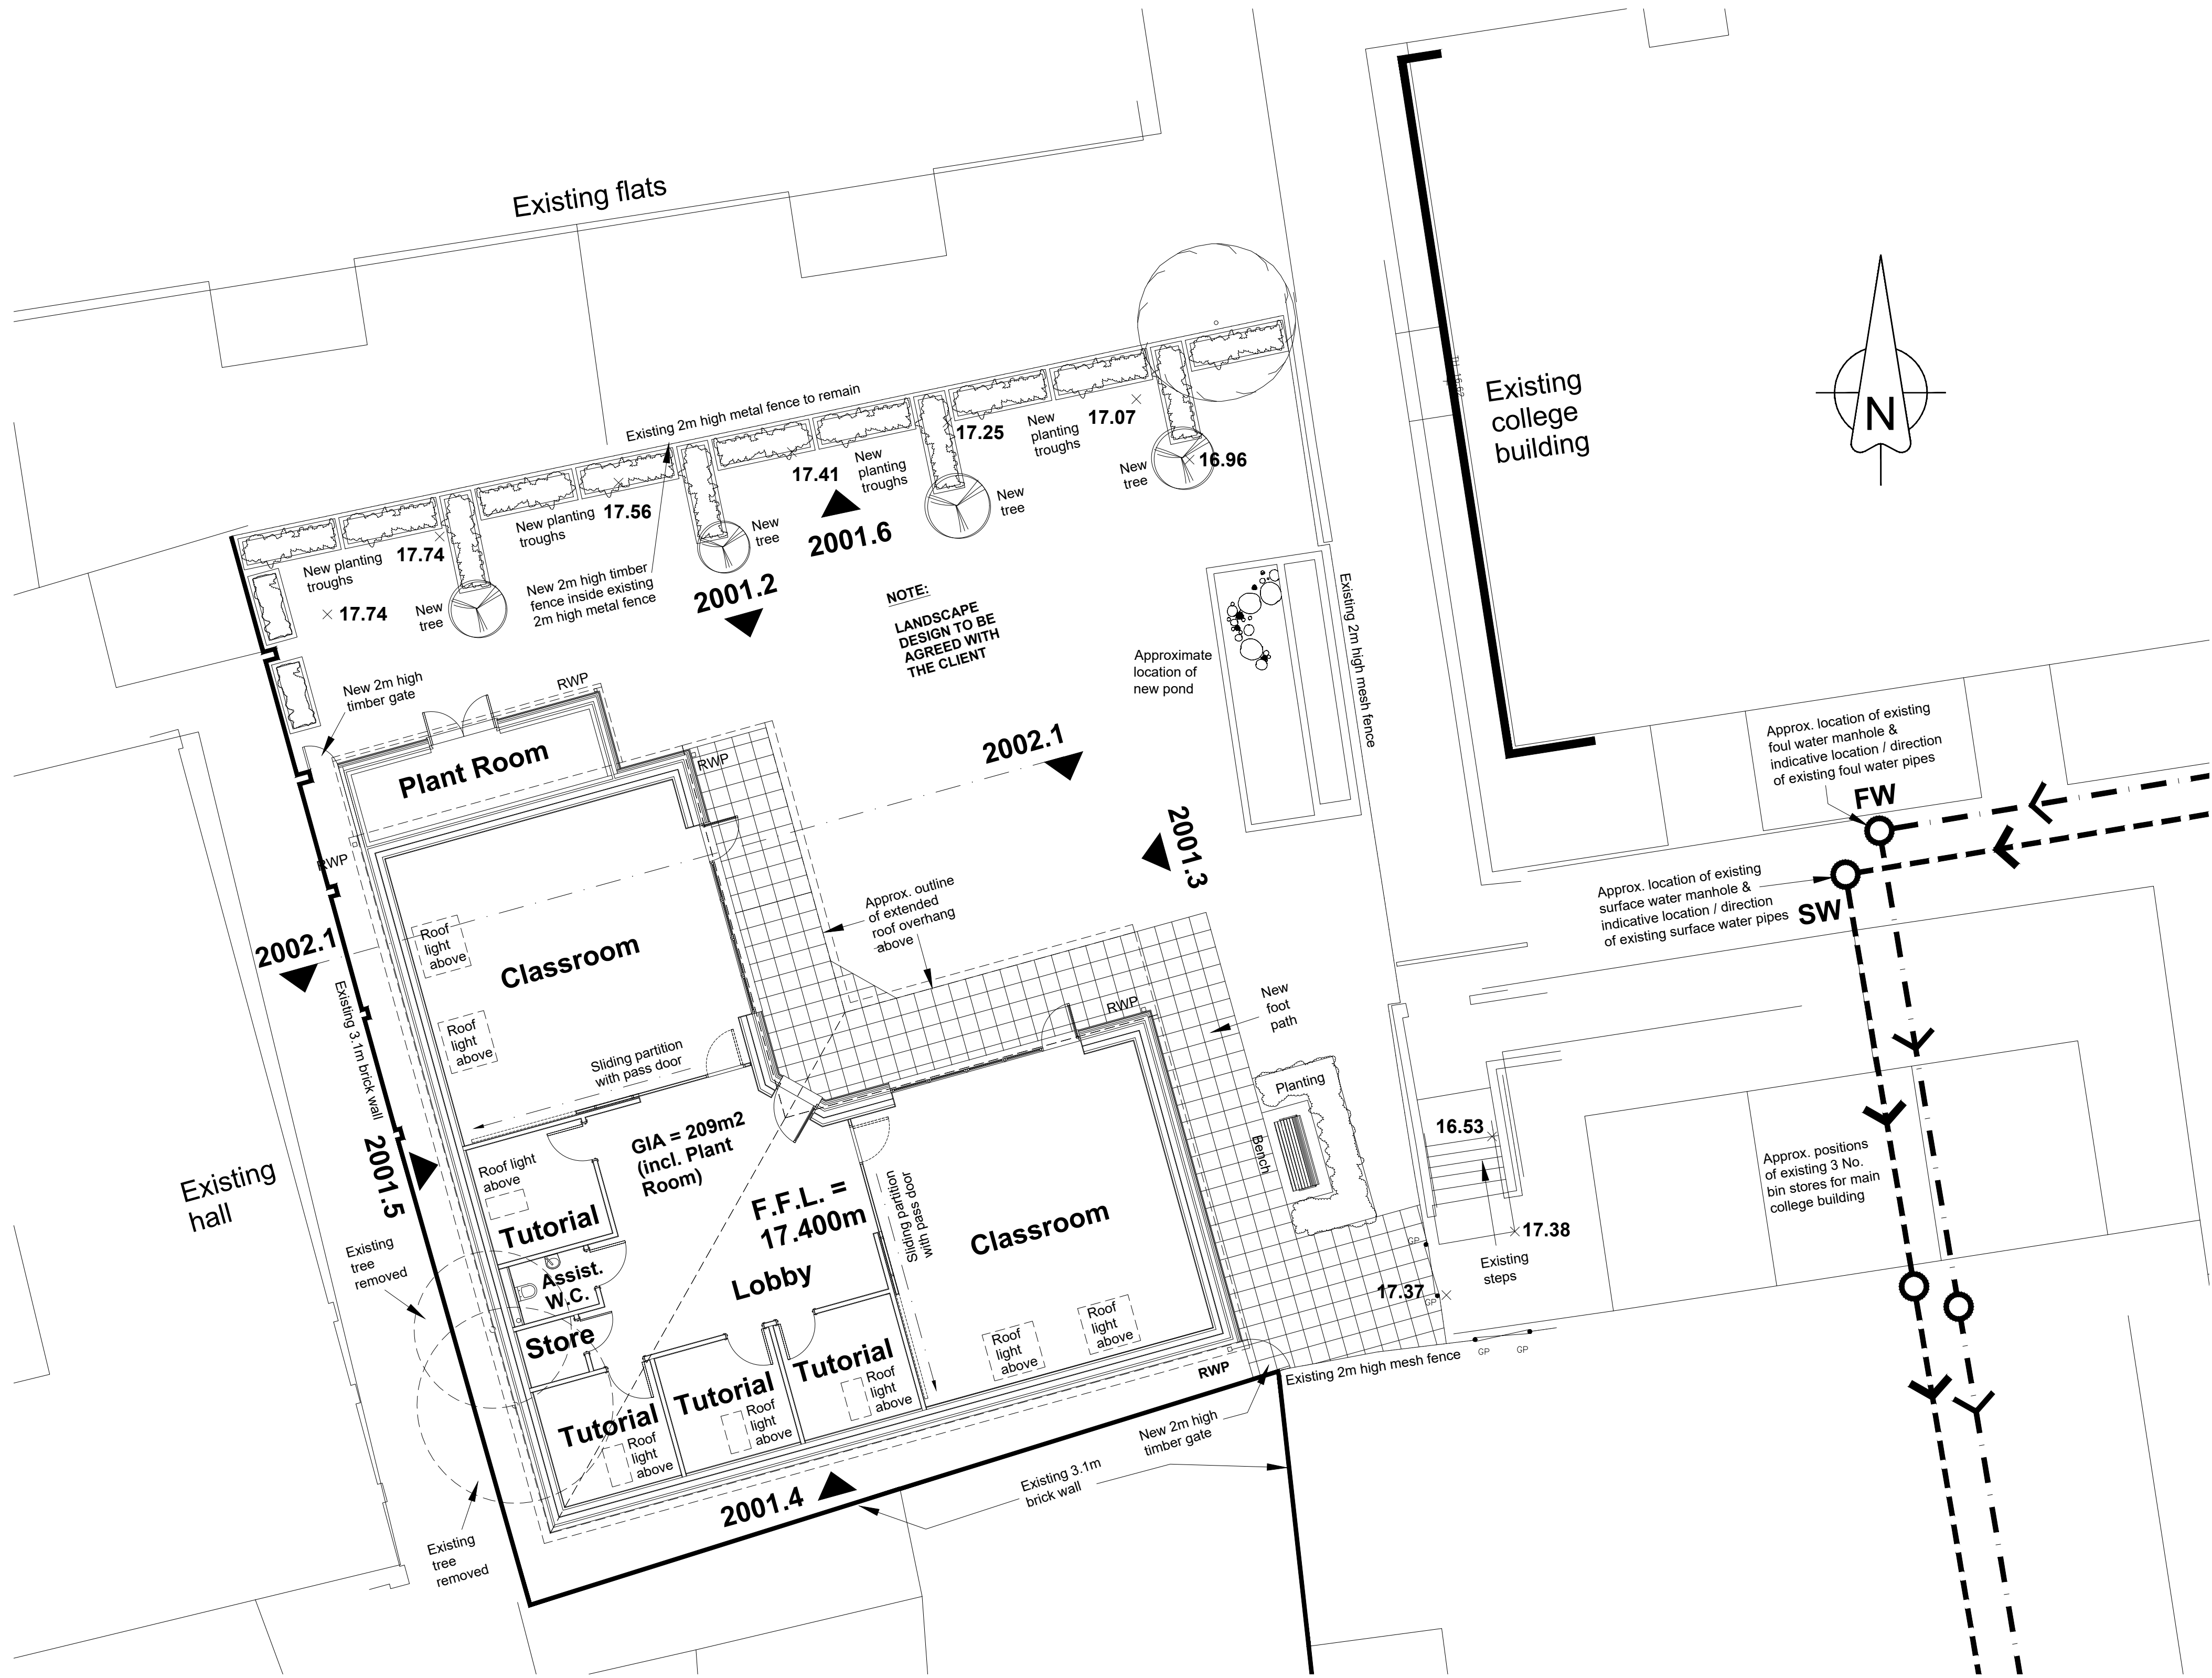

2002.1 - Ground Floor & Site Plan - Scale: 1:100

NOTE:

**THIS SITE PLAN DRAWING & IS
BASED ON LEVELS & INFORMATION
DRAWN ON TOPOGRAPHICAL
SURVEY DWG. No. L11039 / 2 BY
LAZER SURVEYS DATED JUNE 2022**

Purpose of Issue:	TF Job No.
PRELIMINARY ISSUE	5338

Thornwood Interiors
Haringey 6th Form College
White Hart Lane, N17 8HR
Proposed Floor / Site Plan

Drawing Number:	Suit.	Rev.
5338 -TF - ZZ -SP -DR-A- 2002	S0	P1
Drawn: Approved: Scale:	Date:	
BMC KDE 1:100	@A1 Aug. 2022	
ARCHITECTS • DESIGNERS		

Warwick House
116 Palmerton Road,
Buckhurst Hill, Essex,
IG9 5LQ
020 8504 9711
architects@tooleyfoster.com
www.tooleyfoster.com
© All Rights Reserved

1892
**Tooley
Foster**