



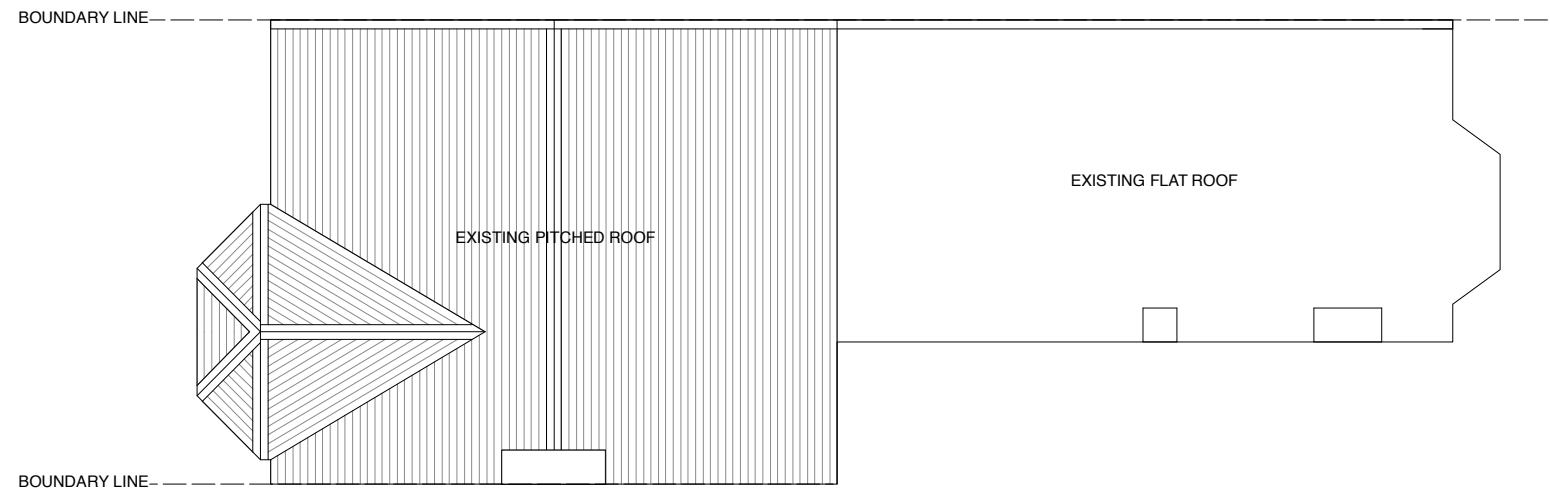

01 EXISTING ROOF PLAN
SCALE 1:100 @A3

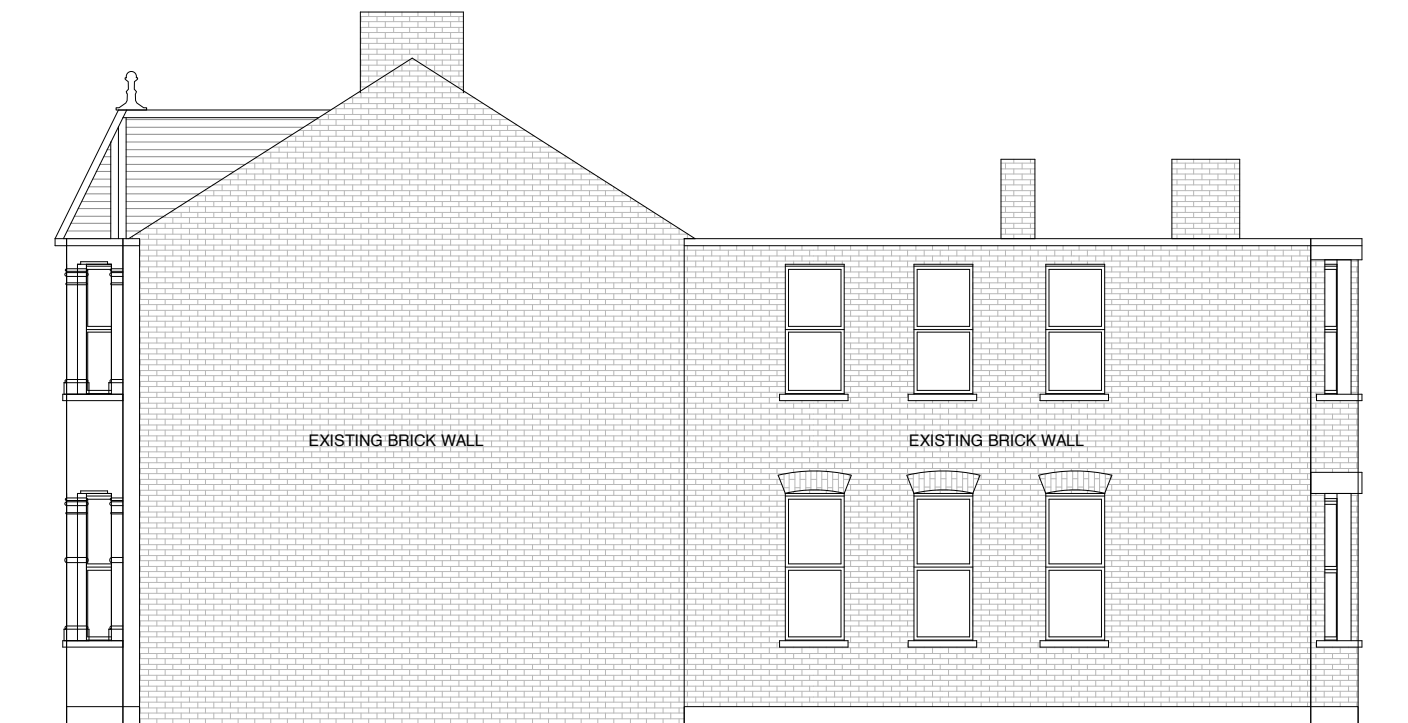


02 EXISTING WEST ELEVATION
SCALE 1:100 @A3



03 EXISTING SOUTH ELEVATION
SCALE 1:100 @A3



04 EXISTING EAST ELEVATION
SCALE 1:100 @A3

 

SCALE BAR 1:100 @A3

THESE DRAWINGS ARE SUPPLIED FOR BUILDING REGULATIONS & PLANNING APPLICATION ONLY

This drawing is for information only
do not scale dimension directly from
the drawing and all dimensions
shown are to be checked on site
prior to construction. Do not build
directly from this drawing. Samples
of finished materials and
alternatives to be provided by the
contractor prior to manufacture.

PROJECT	4 MOUNT PLEASANT ROAD
TITLE	EXISTING PLAN & ELEVATIONS
SCALE	1:100 @A3
DRAWING NO.	DWG_02
DATE	22.SEP.22
DRAWN BY	J.T