


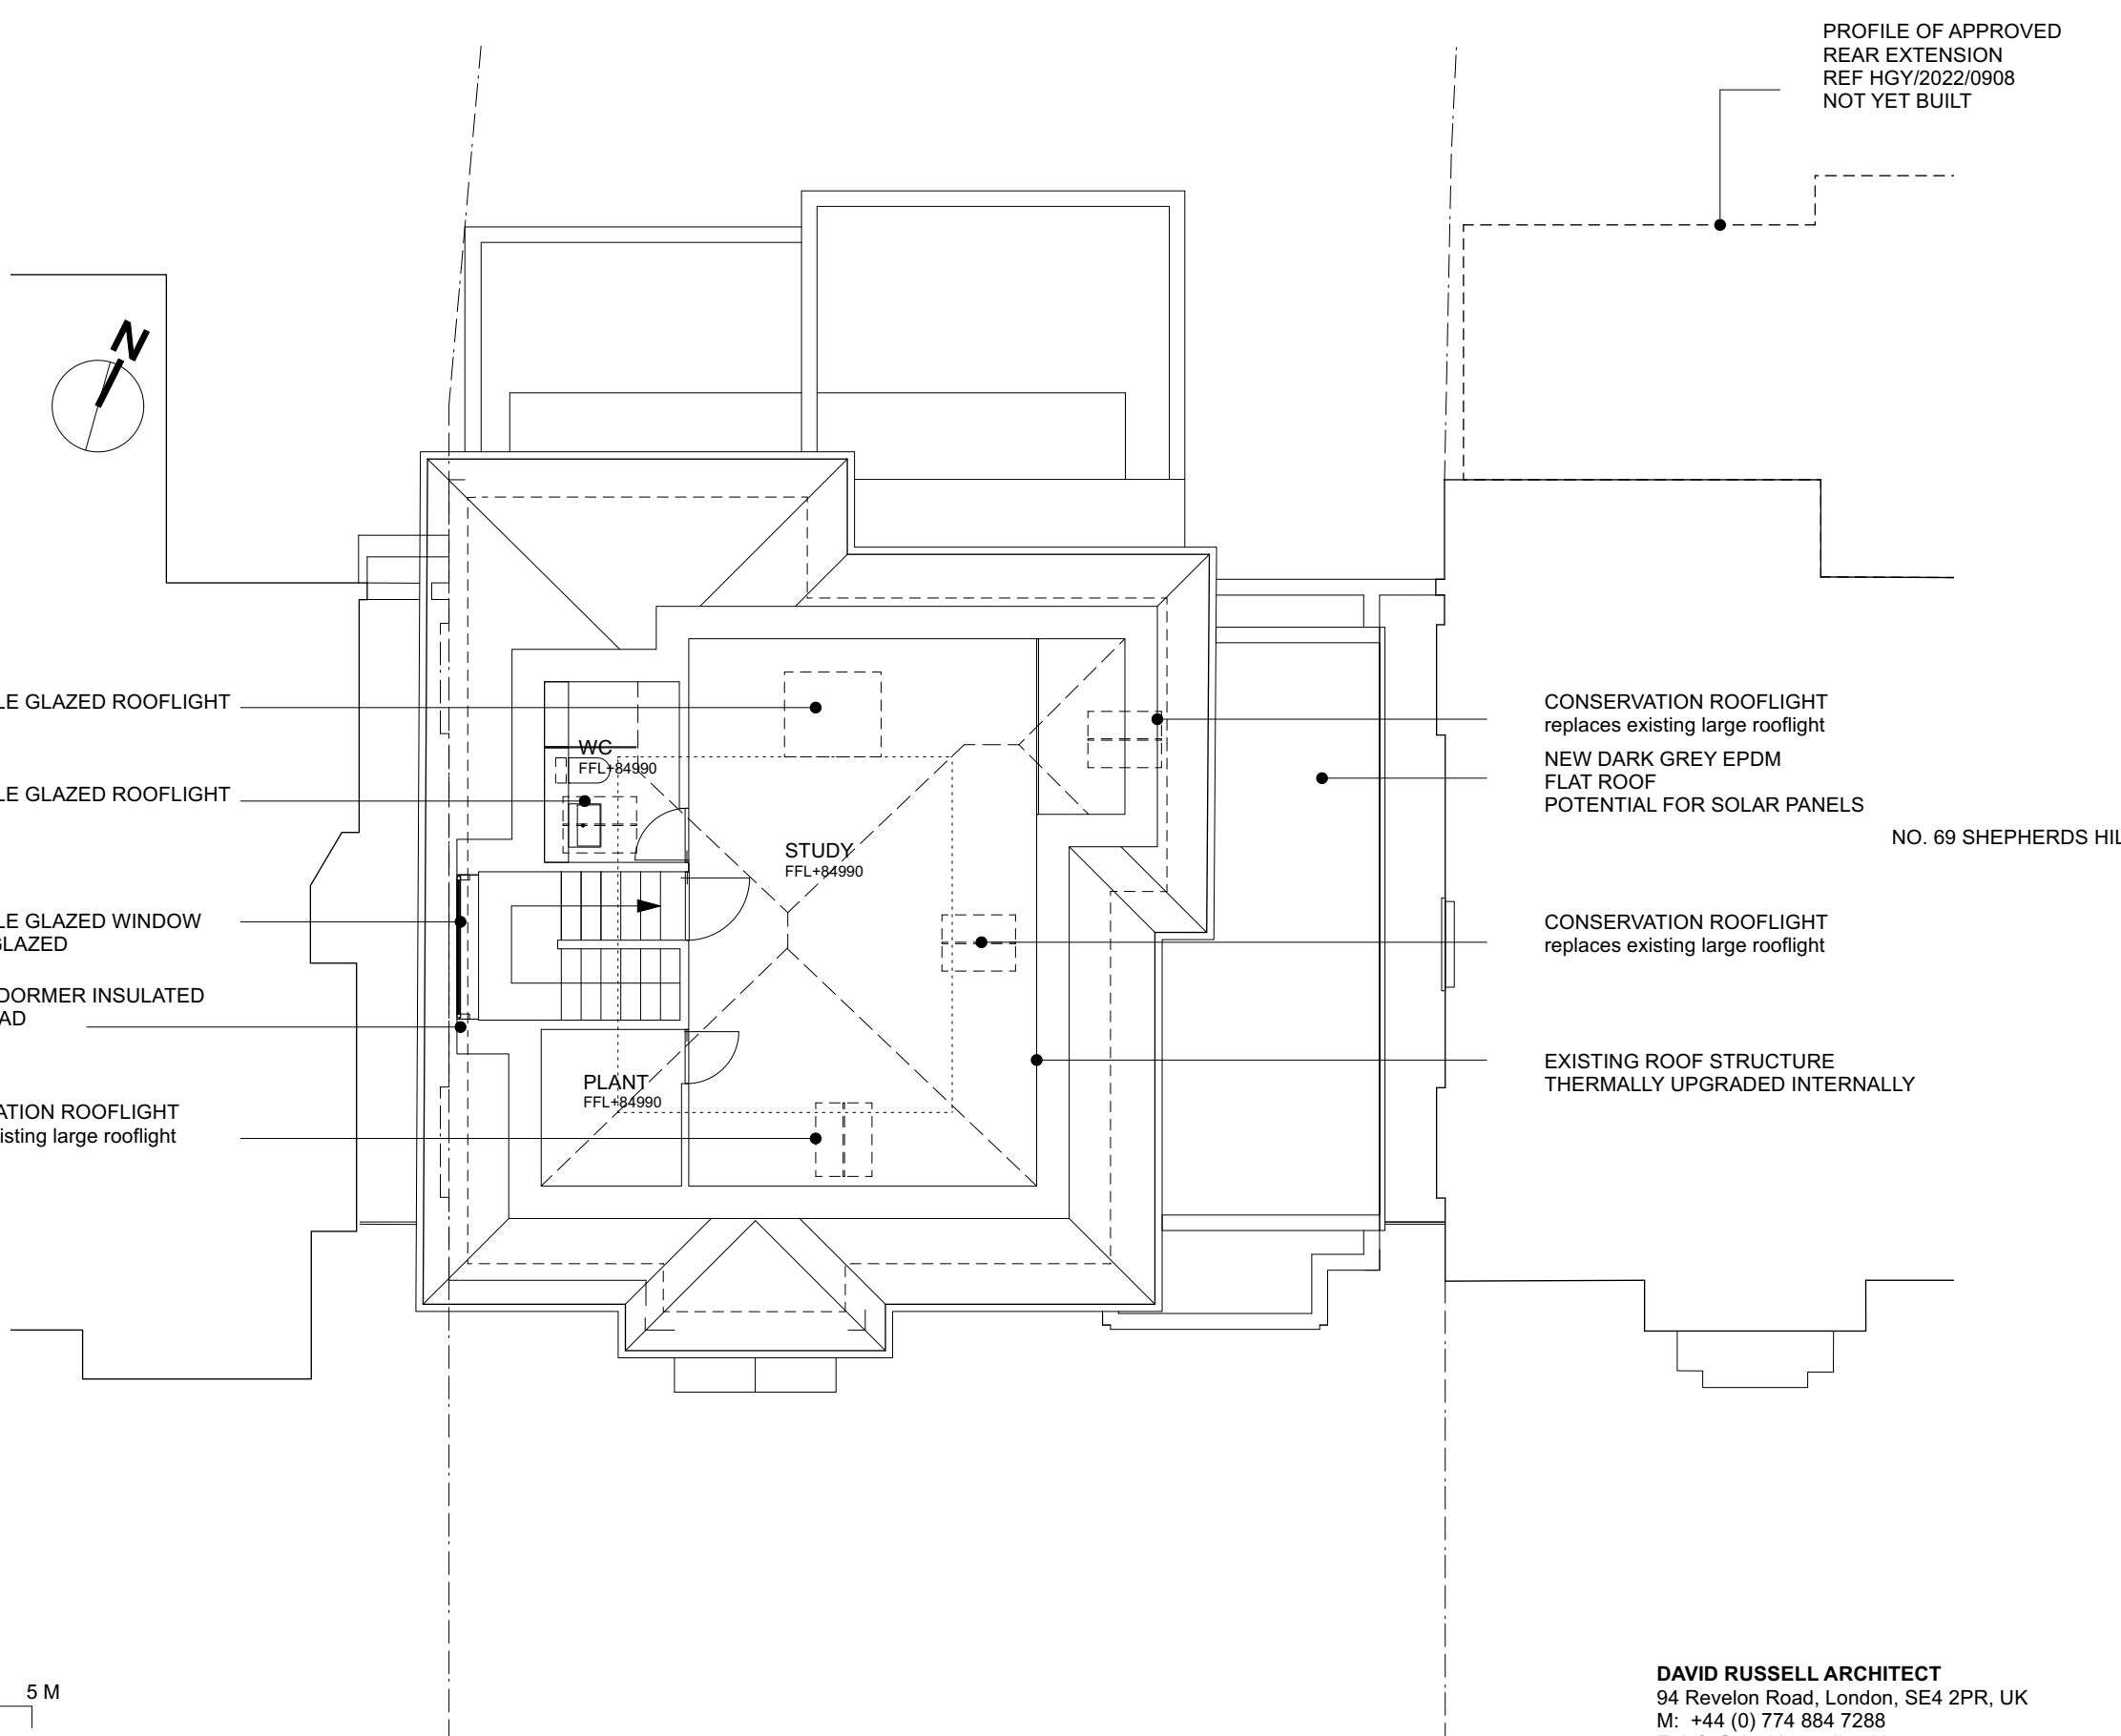

0 1 2 3 4 5 M

1 **Proposed Second Floor Plan**
Scale: 1:100

0 10 20 30 40 50 mm
Paper Scale

DAVID RUSSELL ARCHITECT
94 Revelon Road, London, SE4 2PR, UK
M: +44 (0) 774 884 7288
E: info@davidrussellarchitect.com

Project
67 Shepherd's Hill

Drawing Title
Proposed Second Floor Plan

0mm
DO NOT SCALE FROM THIS DRAWING
ALL DISCREPANCIES TO BE REPORTED
©2021 David Russell

Revision	Date
	28.08.2022
Scale	1:100@A3
Job No./ Stage/ Drawing No.	016_PL_016
Revision	