



NOTE :  
This drawing / document is intended for planning purposes, do not use this as Construction information unless it is issued for Construction.  
This drawing is copyright by Native North Ltd.

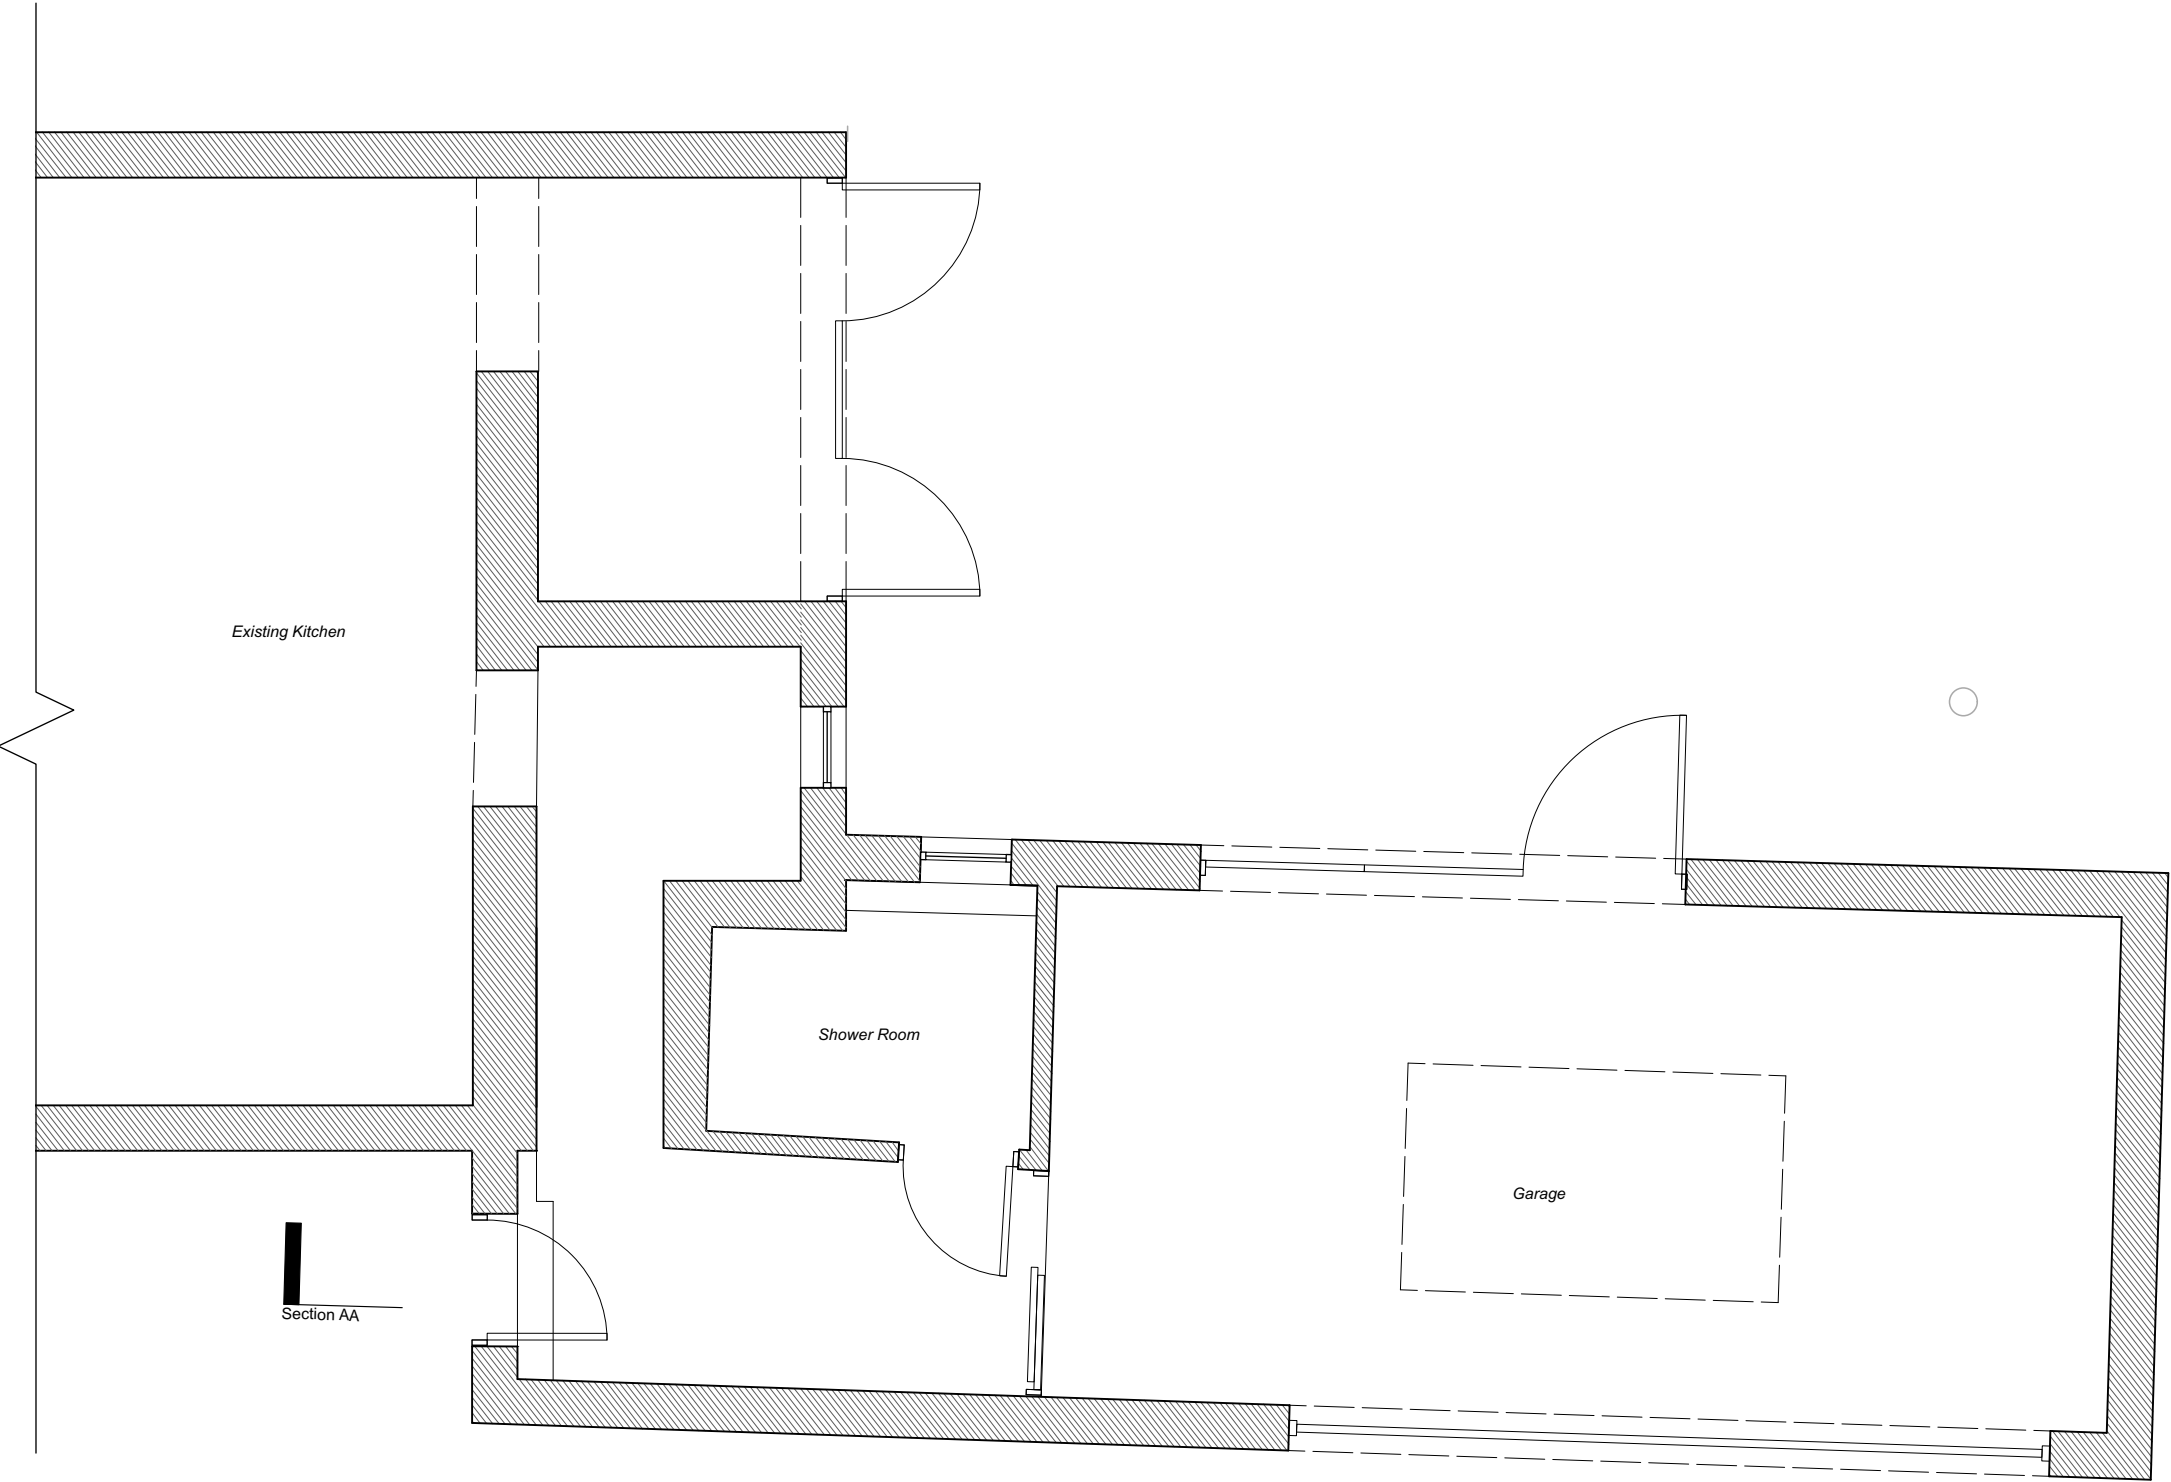

1 Existing Ground Floor Plan  
Scale: 1:50

 

| Issue Notes   |  | Date                 | No. |
|---|--|----------------------|-----|
| <div>native</div>   |  | <div>north</div>     |     |
| Sheet No.<br>120-01   |  |                      |     |
| Scale<br>As Shown @ A3   |  | Project No.<br>22-08 |     |
| Drawn By<br>OW   |  | Date<br>19/08/2022   |     |
| Project ID<br>PLANNING   |  |                      |     |
| Sheet Title<br>Existing Ground Floor Plan   |  |                      |     |
| Project Title<br>75 Hillfield Park   |  |                      |     |
| <div>native north architects</div> <div>Unit 12a, 5 Durham Yard<br/>justin@nativenorth.co<br/>Teesdale Street<br/>www.nativenorth.co<br/>London, E2 6QF<br/>+44(0)20 3488 1312</div> |  |                      |     |