


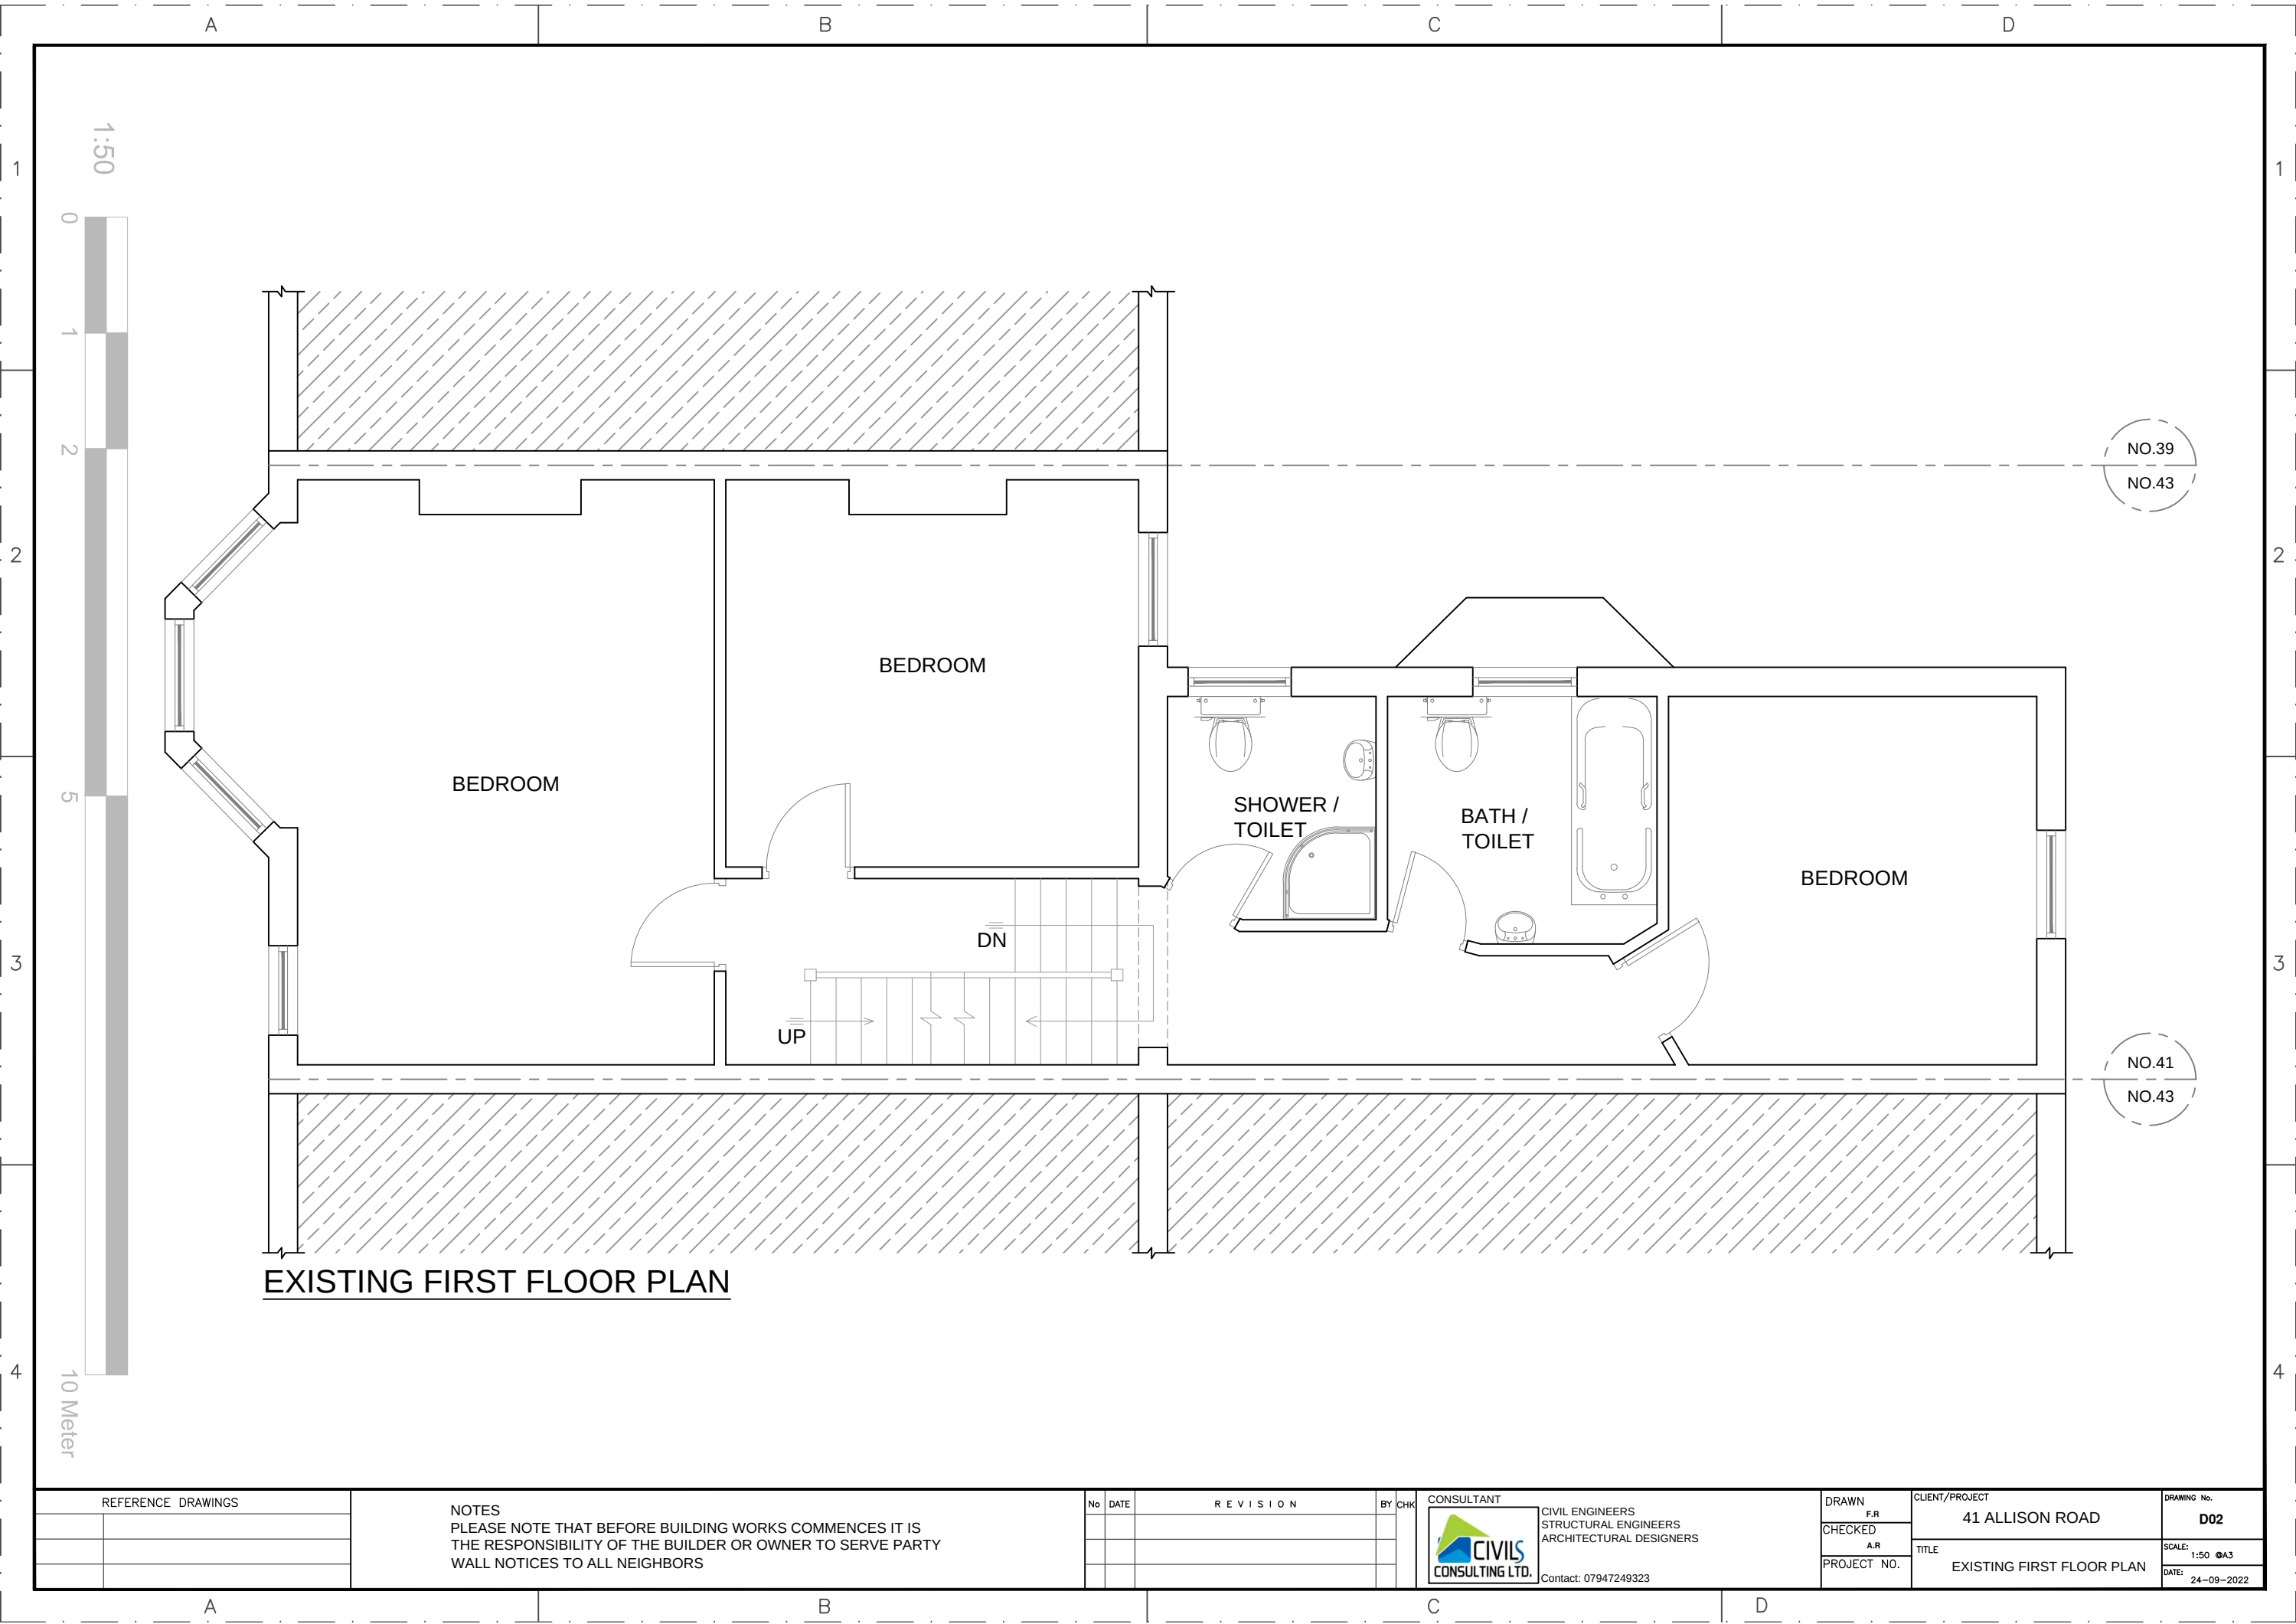

REFERENCE DRAWINGS	

NOTES
PLEASE NOTE THAT BEFORE BUILDING WORKS COMMENCES IT IS
THE RESPONSIBILITY OF THE BUILDER OR OWNER TO SERVE PARTY
WALL NOTICES TO ALL NEIGHBORS

No	DATE	REVISION	BY	CHK

CONSULTANT



CIVILS
CONSULTING LTD.

CIVIL ENGINEERS
STRUCTURAL ENGINEERS
ARCHITECTURAL DESIGNERS

Contact: 07947249323

DRAWN F.R
CHECKED A.R
PROJECT NO.

CLIENT/PROJECT
41 ALLISON ROAD
TITLE
EXISTING FIRST FLOOR PLAN

DRAWING No.
D02
SCALE: 1:50 @A3
DATE: 24-09-2022