

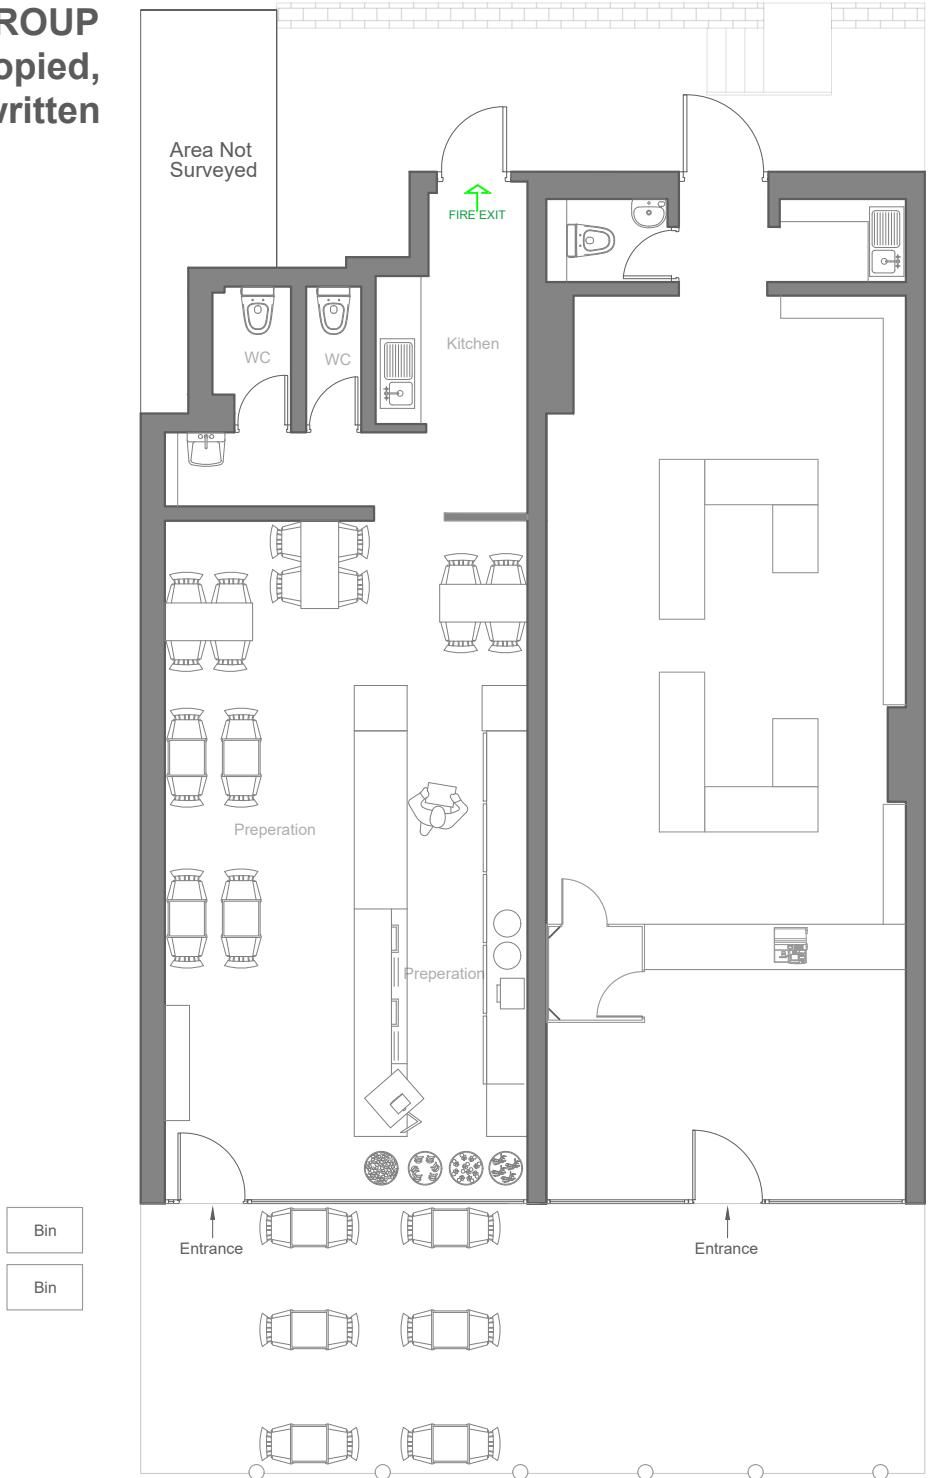



Notes
1- This drawing is not for construction.
2- All dimensions are to be checked on site and the Architect is to be inform of any discrepancies before construction commences.
3- All references to drawings refer to current revision of that drawing.
4-The drawings are ADA GROUP property and should not be copied, reproduced or disclosed without written permission.

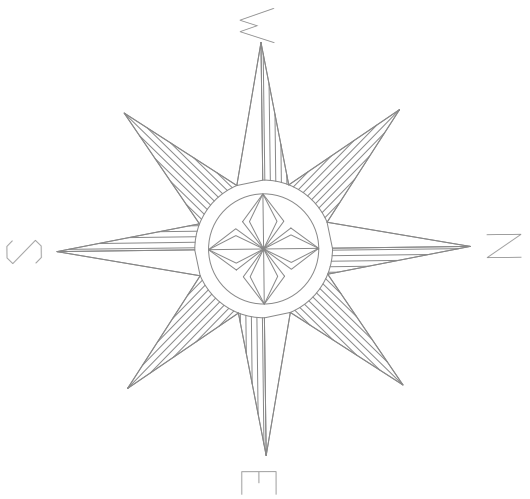


Existing Ground Floor Plan

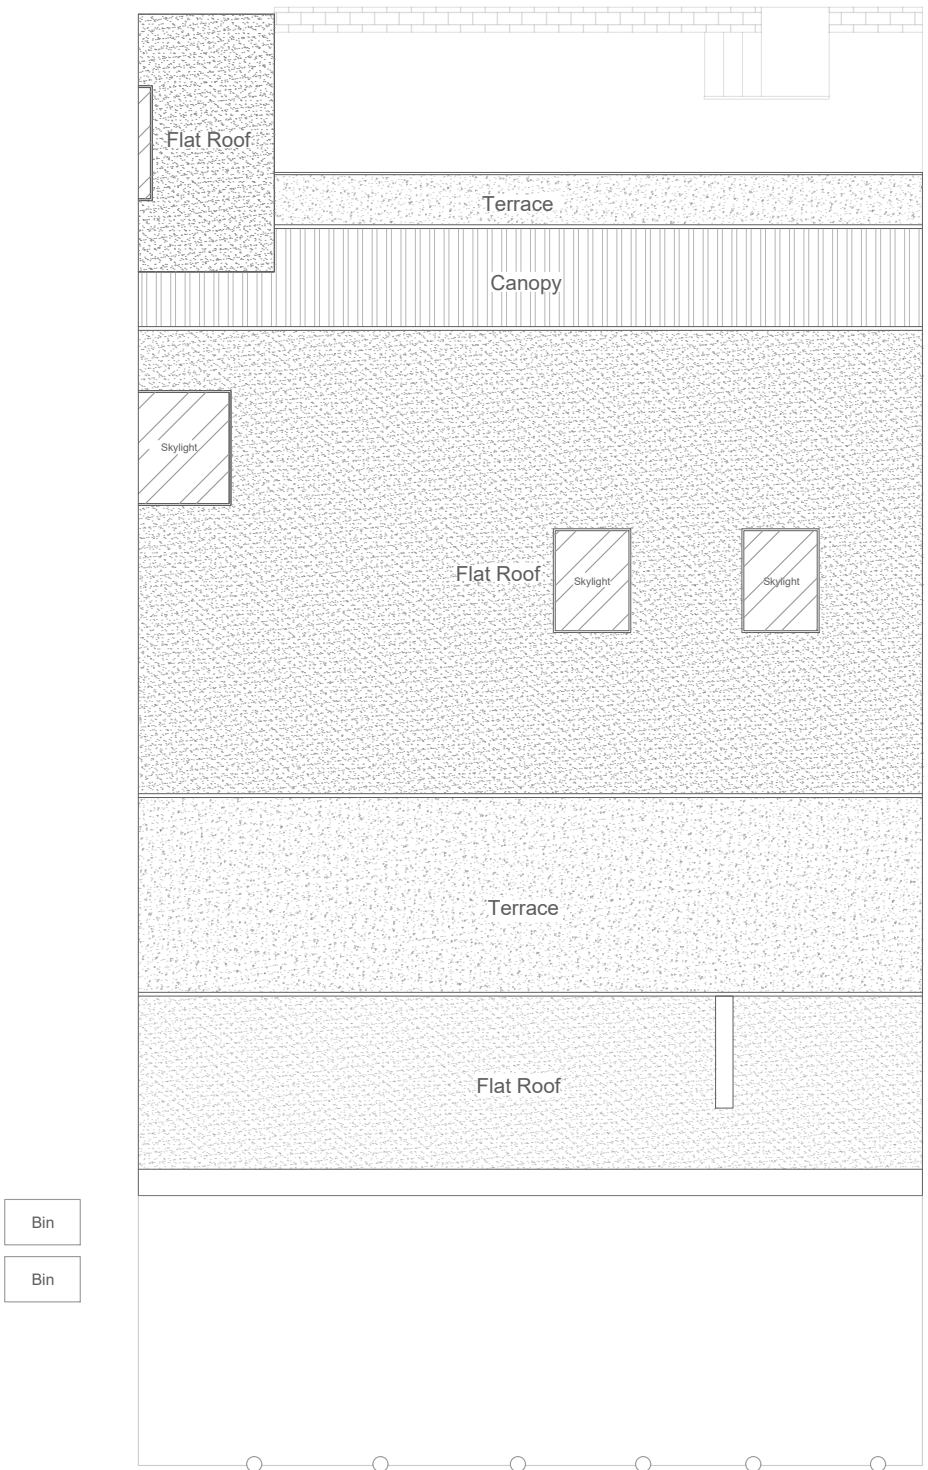


Existing Roof Plan

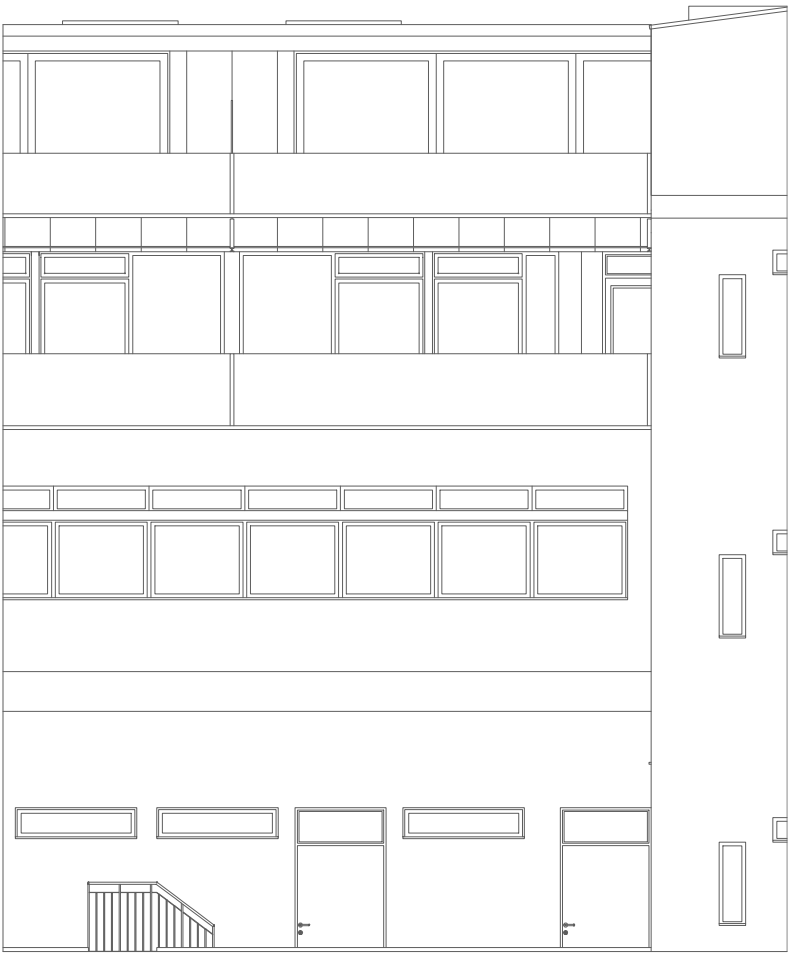


Existing Rear Elevation

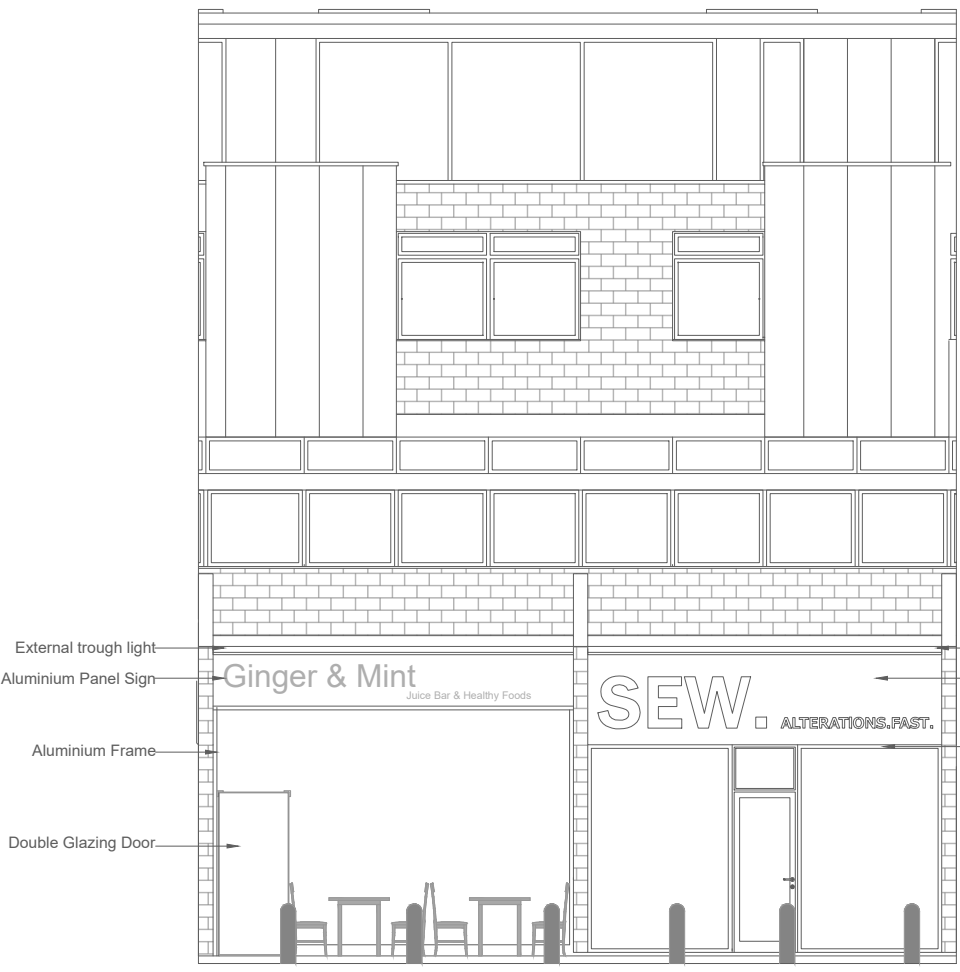


Existing Front Elevation

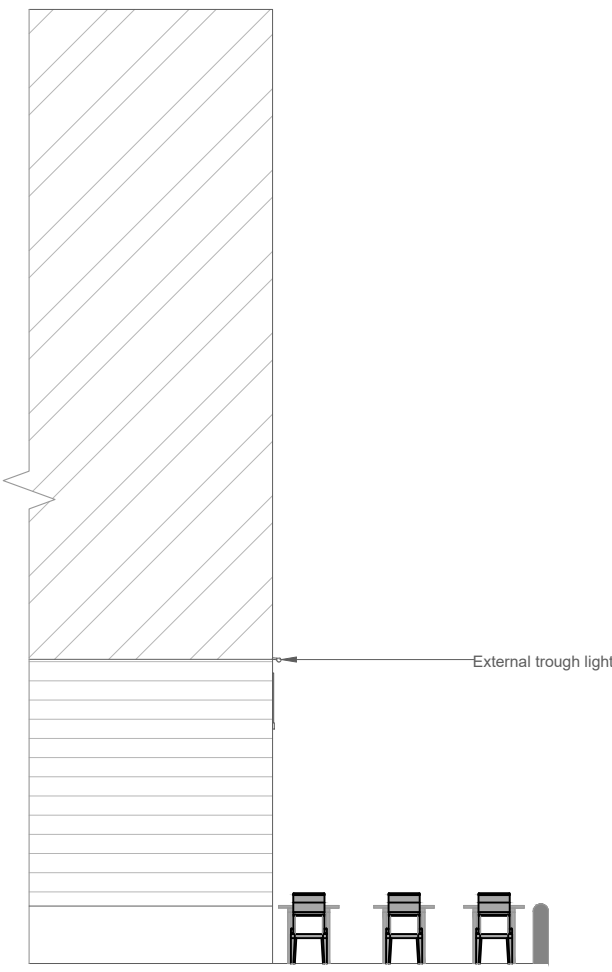


Existing Side Elevation

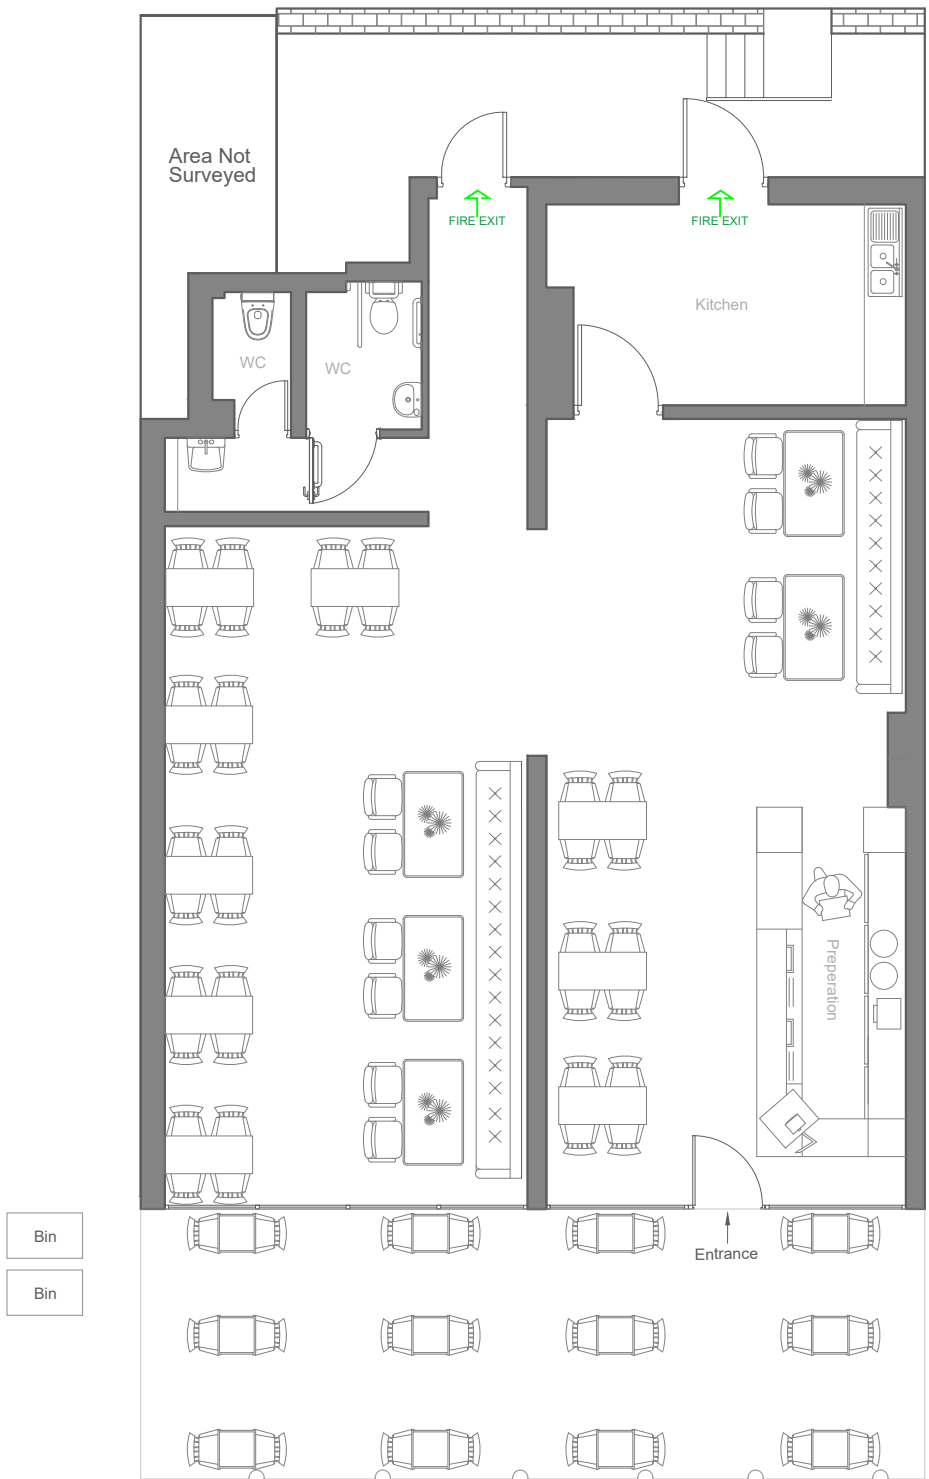


Proposed Ground Floor Plan

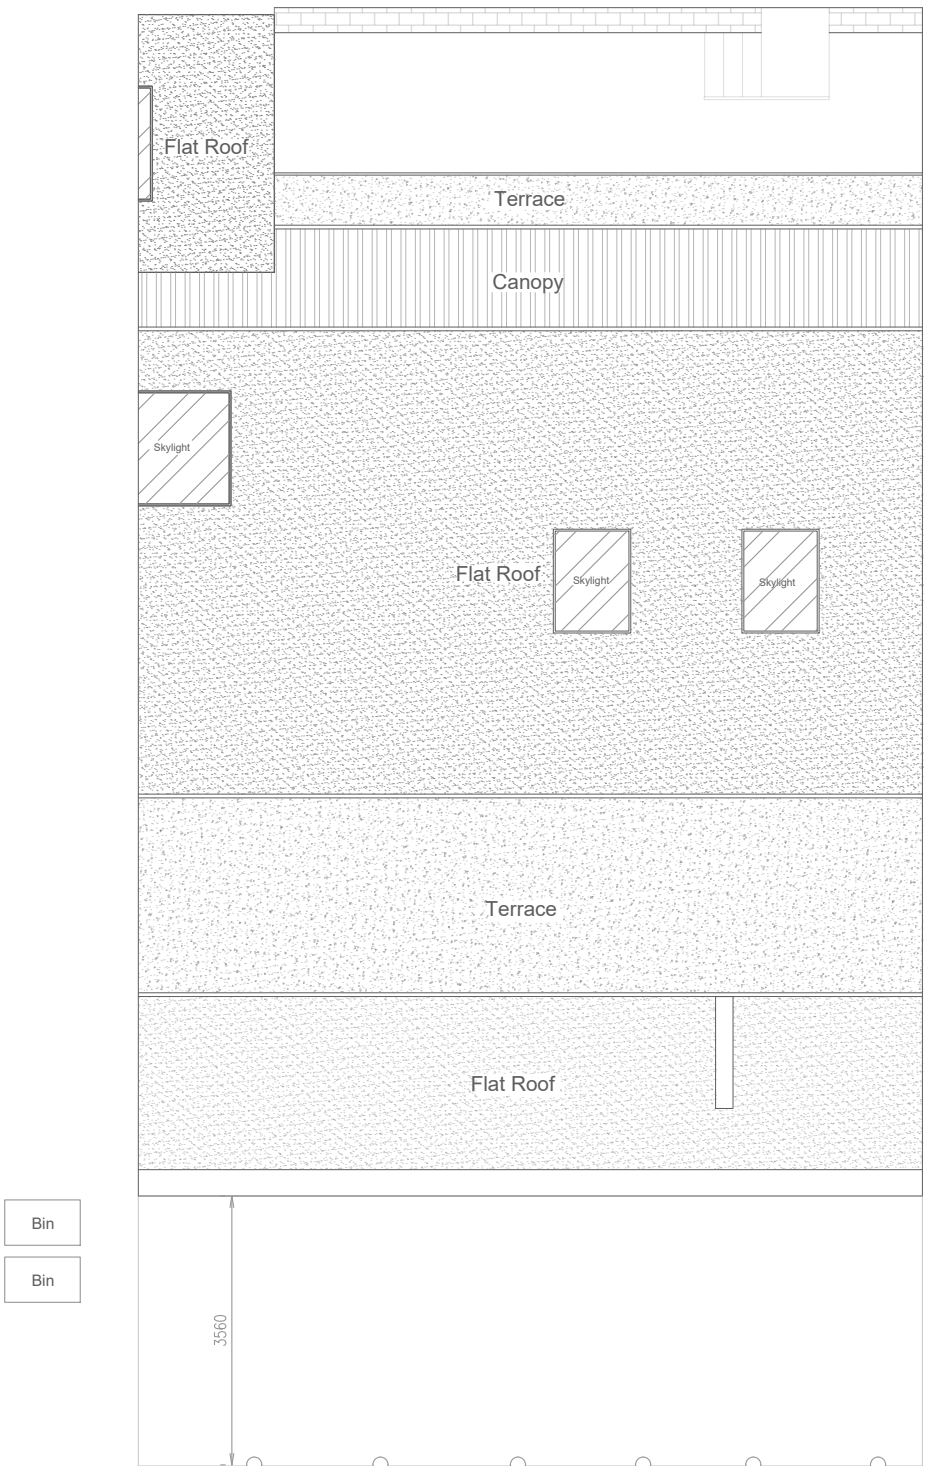


Proposed Roof Plan

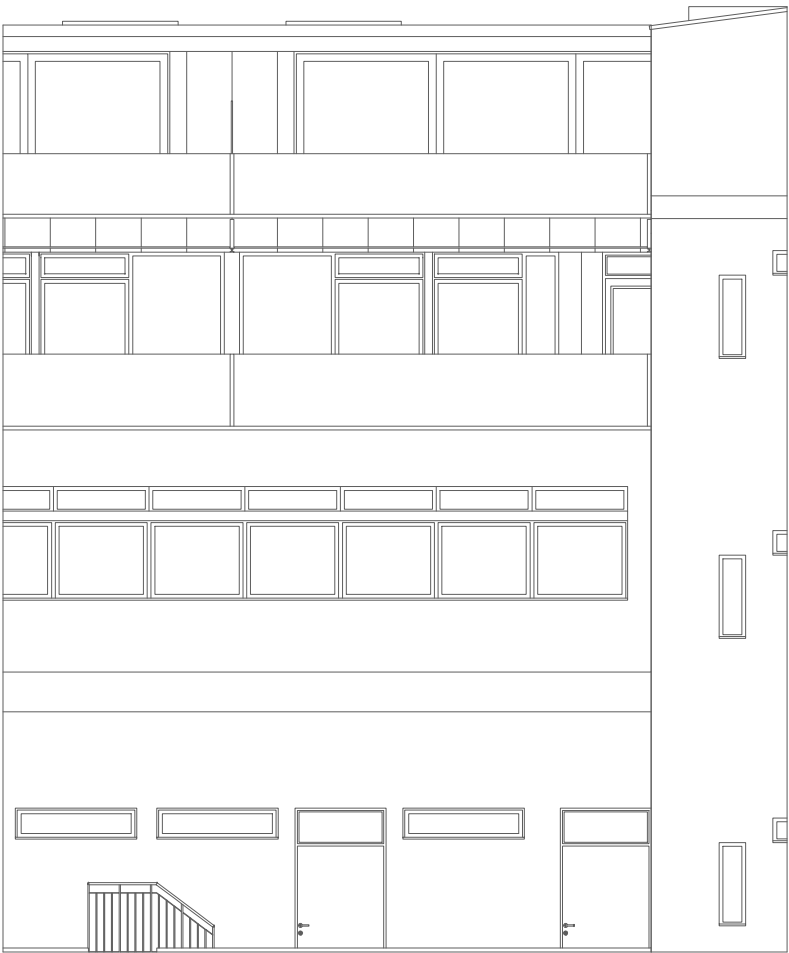

Proposed Rear Elevation

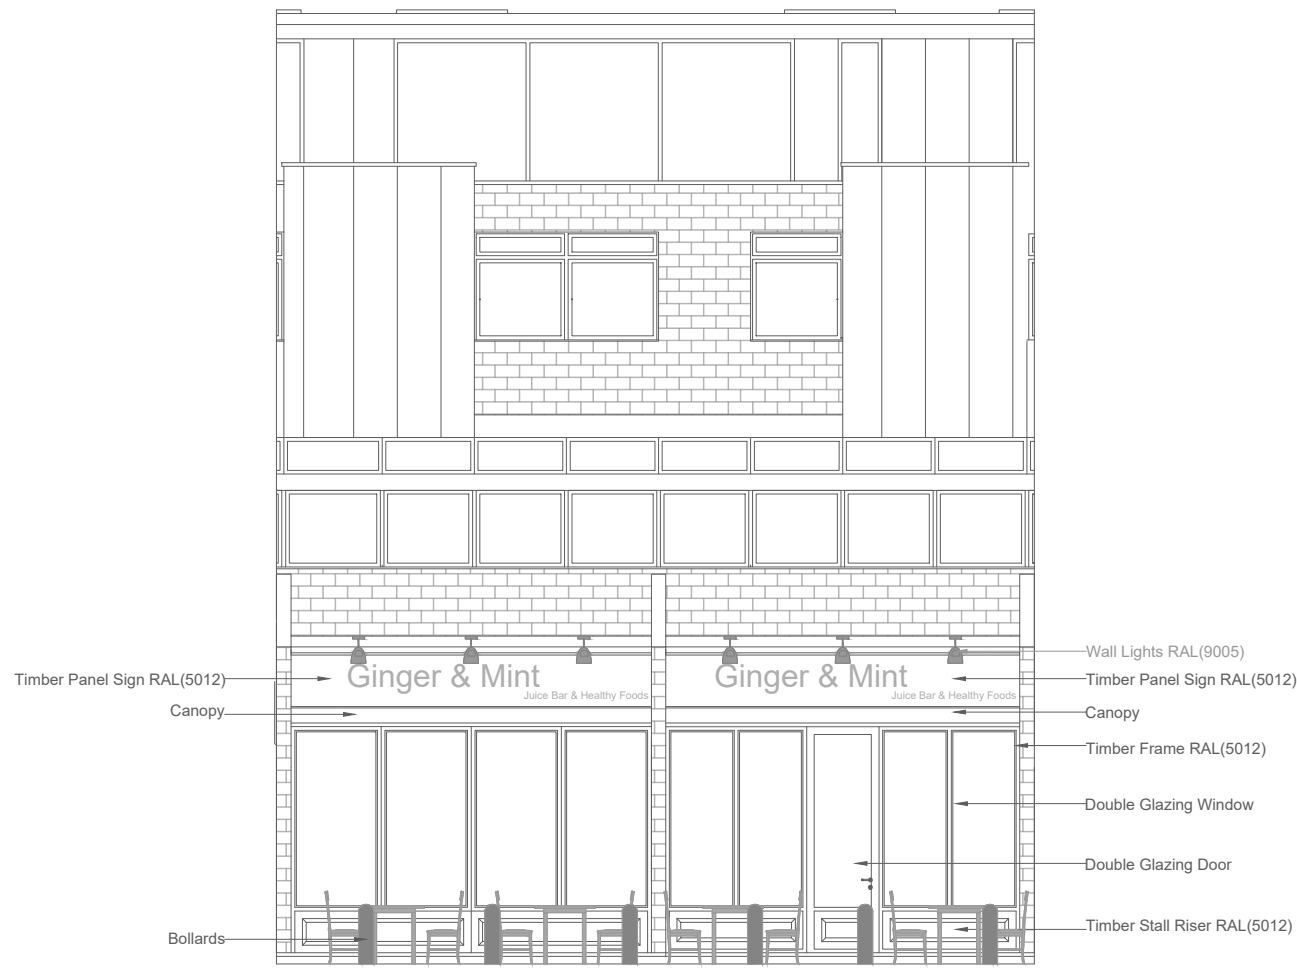

Proposed Front Elevation

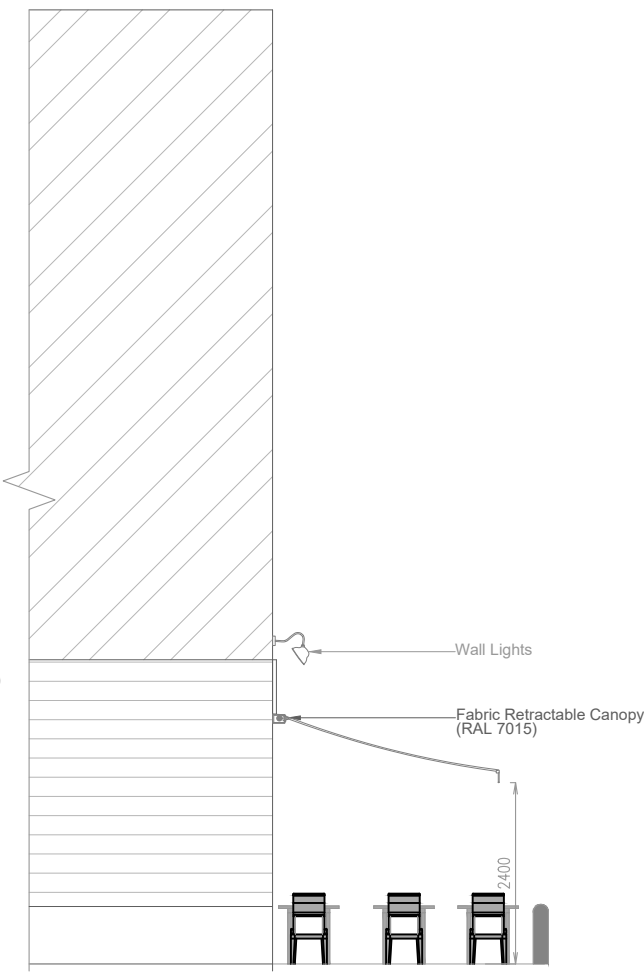

Proposed Side Elevation

ADDRESS
11 - 13 PARK ROAD CROUCH END N8 8TE

PROJECT
Existing and Proposed Ground and Top View Plan, Rear, Front and Side Elevation

CLIENT

REV

DATE
01.07.2022

REFERENCE NUMBER
PR-0107-EPP

DRAWN BY

CHECKED BY

ADA GROUP
453 West Green Road
London N15 3PW
info@adagroup.org.uk
0208 881 74 66



SCALE
1/100 @A1

