


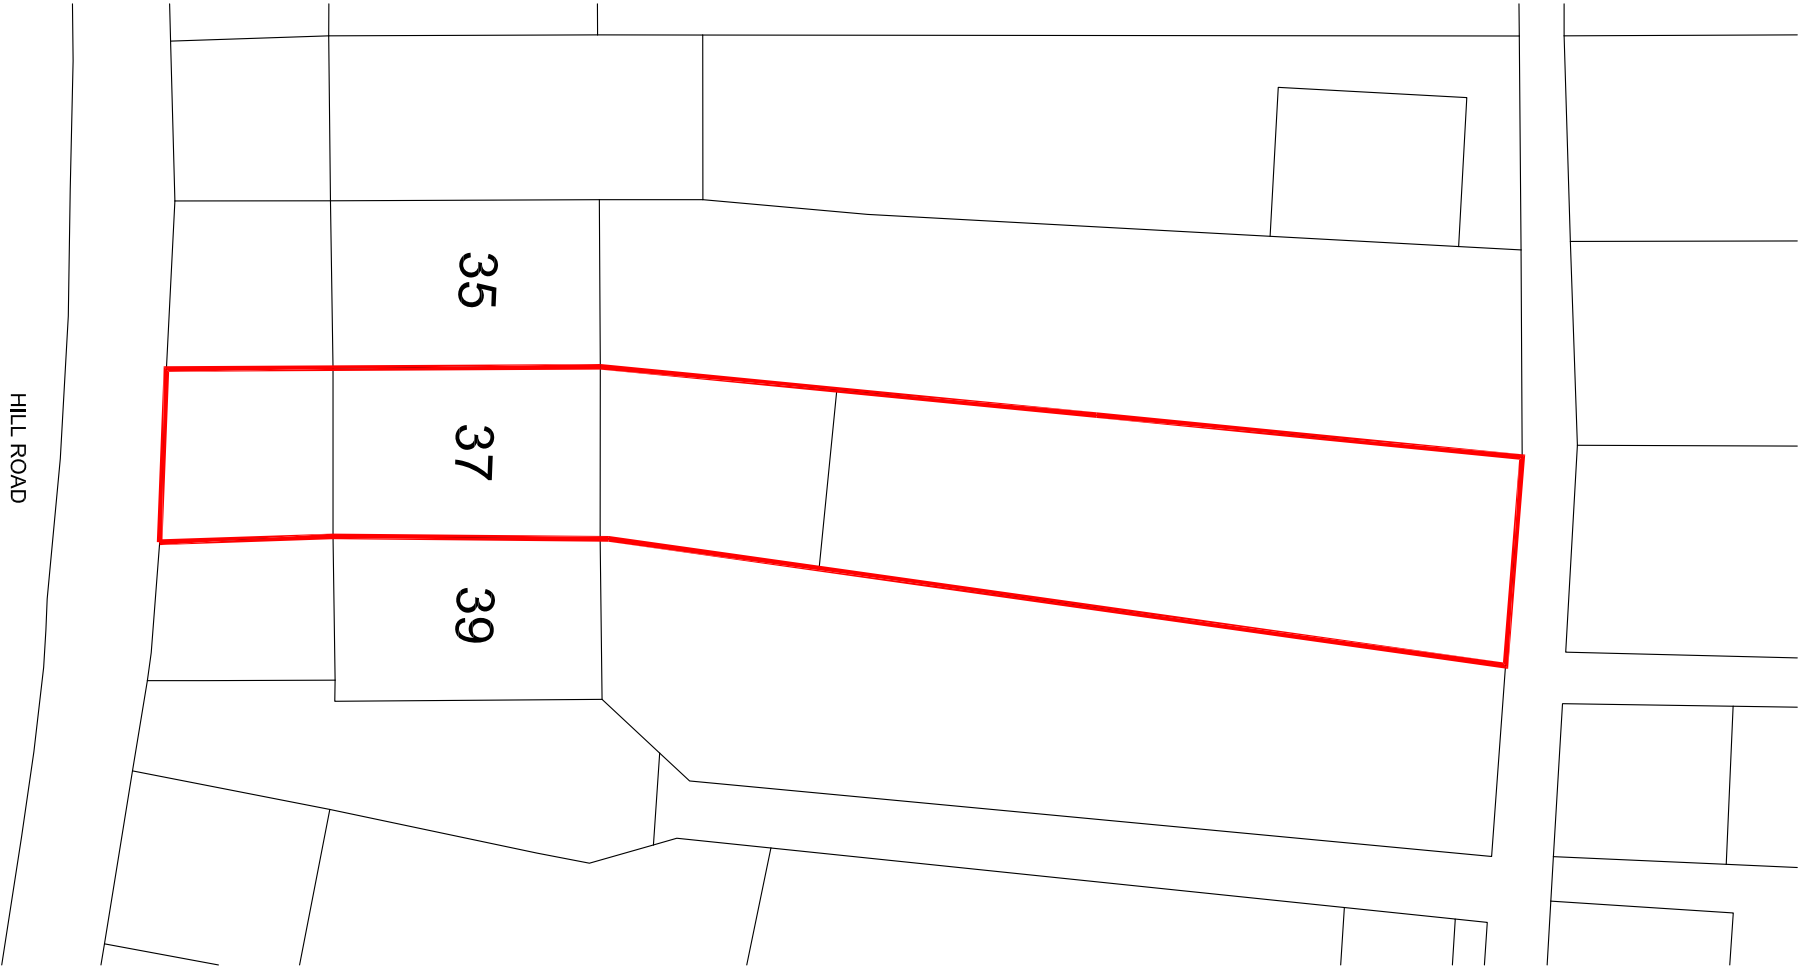

SITE LOCATION PLAN 1 / 1250 @ A3



BLOCK PLAN 1 / 200 @ A3

Job/Dwg No/Rev	GSA7	P0006
Drawn	Checked	Appr
GS	GS	CB
Date	22.07.2022	
Drawing Status: PLANNING		
Do not scale from this drawing. Check all dimensions on site before ordering.		
Scale varies @ A3		

1 Lochbie Crouch Hill
London N4 4SB
07786478179

Client
Baldip Singh

Project
37 Hill Road

Drawing Title
Proposed Site Plan

