



1 Proposed Ground Floor Plan - Full Site
1 : 250

Client:
LB Haringey

GENERAL NOTE:
This drawing is to be read in conjunction with all other drawings, structural, mechanical & electrical engineer's drawings. Written dimensions take precedence over scaled. All dimensions to be confirmed on site. All areas and dimensions are approximate and subject to change. All details are indicative of design intent. Specialist design subcontractors are to develop and co-ordinate final details for the contract administrators comments. All installations are to be in accordance with manufacturers recommendations, any discrepancy is to be notified to the contract administrator immediately. Kiran Curtis Ltd. accept no responsibility for the accuracy of the existing building survey upon which these drawings are based. This drawing is protected by copyright and must not be copied or reproduced without the written consent of Kiran Curtis Ltd.

Notes:

DRAFT

K/	22.08.05	Revised Risks	MB	KC
J	22.07.15	Issued for Design Freeze	MB	KC
I	22.07.04	Issued for Design Freeze	JS	MB
H	18.05.22	Issued for Information	JS	MB
G	19.04.22	WIP for Planning	JS	CM
F	01.04.22	Pre Application 3	JS	JAS
E	23.03.22	WIP for Planning	JS	JAS
D	21.12.06	Issued for Information	MB	CM
C	21.10.13	Issued for Information	MB	CM
B	21.09.09	Stage 2 Pre-app Design Freeze	MB	WO
A	21.08.27	Issued for Pre-Application	MB	WO
-	21.08.02	Issued for Information	MB	WO
-	21.07.29	Issued for Information	MB	WO
REV	DATE	DESCRIPTION	DWN	CHK

Project:
0552 - Brunel Walk

Drawing Title:
Proposed Ground Floor Plan - Full Site

Drawing Number:
PL_1001

Scale: 1 : 250
Paper Size: A1
Revision: K


KC+A

Designing Brighter Futures
Architecture Urban Design Planning

+44 (0)20 7336 0999
enquiries@kcaarchitects.co.uk
www.kcaarchitects.co.uk

Kemp House
152 - 160 City Road
London EC1V 2NX

1 Block A - Proposed Roof Plan

 

Client:

LB Haringey

Key Plan:



E	22.08.23	Roof Layout revision	MB	KC
D	22.07.15	Issued for Design Freeze	MB	KC
C	22.07.04	Issued for Design Freeze	MB	KC
B	22.05.18	Issued for information	MB	KC
A	22.04.05	Pre Application 3	JS	JAR CM
-	22.01.26	Issued for information	MB	CM
REV	DATE	DESCRIPTION	DWN	CHK

GENERAL NOTE:
This drawing is to be read in conjunction with all other drawings, structural, mechanical & electrical engineer's drawings. Written dimensions take precedence over scaled. All dimensions to be confirmed on site. All areas and dimensions are approximate and subject to change. All details are indicative of design intent. Specialist design subcontractors are to develop and co-ordinate final details for the contract administrators comments. All installations are to be in accordance with manufacturers recommendations, any discrepancy is to be notified to the contract administrator immediately. Kiran Curtis Ltd. accept no responsibility for the accuracy of the existing building survey upon which these drawings are based. This drawing is protected by copyright and must not be copied or reproduced without the written consent of Kiran Curtis Ltd.

Project:

0552 - Brunel Walk

Drawing Title:

Block A - Proposed Roof Plan

DESIGN FREEZE

Drawing Number:

PL_1204

Scale:

1 : 100

Paper Size:

A3

Revision:


E



Designing Brighter Futures
Architecture Urban Design Planning

+44 (0)20 7336 0999
enquiries@kcaarchitects.co.uk
www.kcaarchitects.co.uk

Kemp House
152 - 160 City Road
London EC1V 2NX

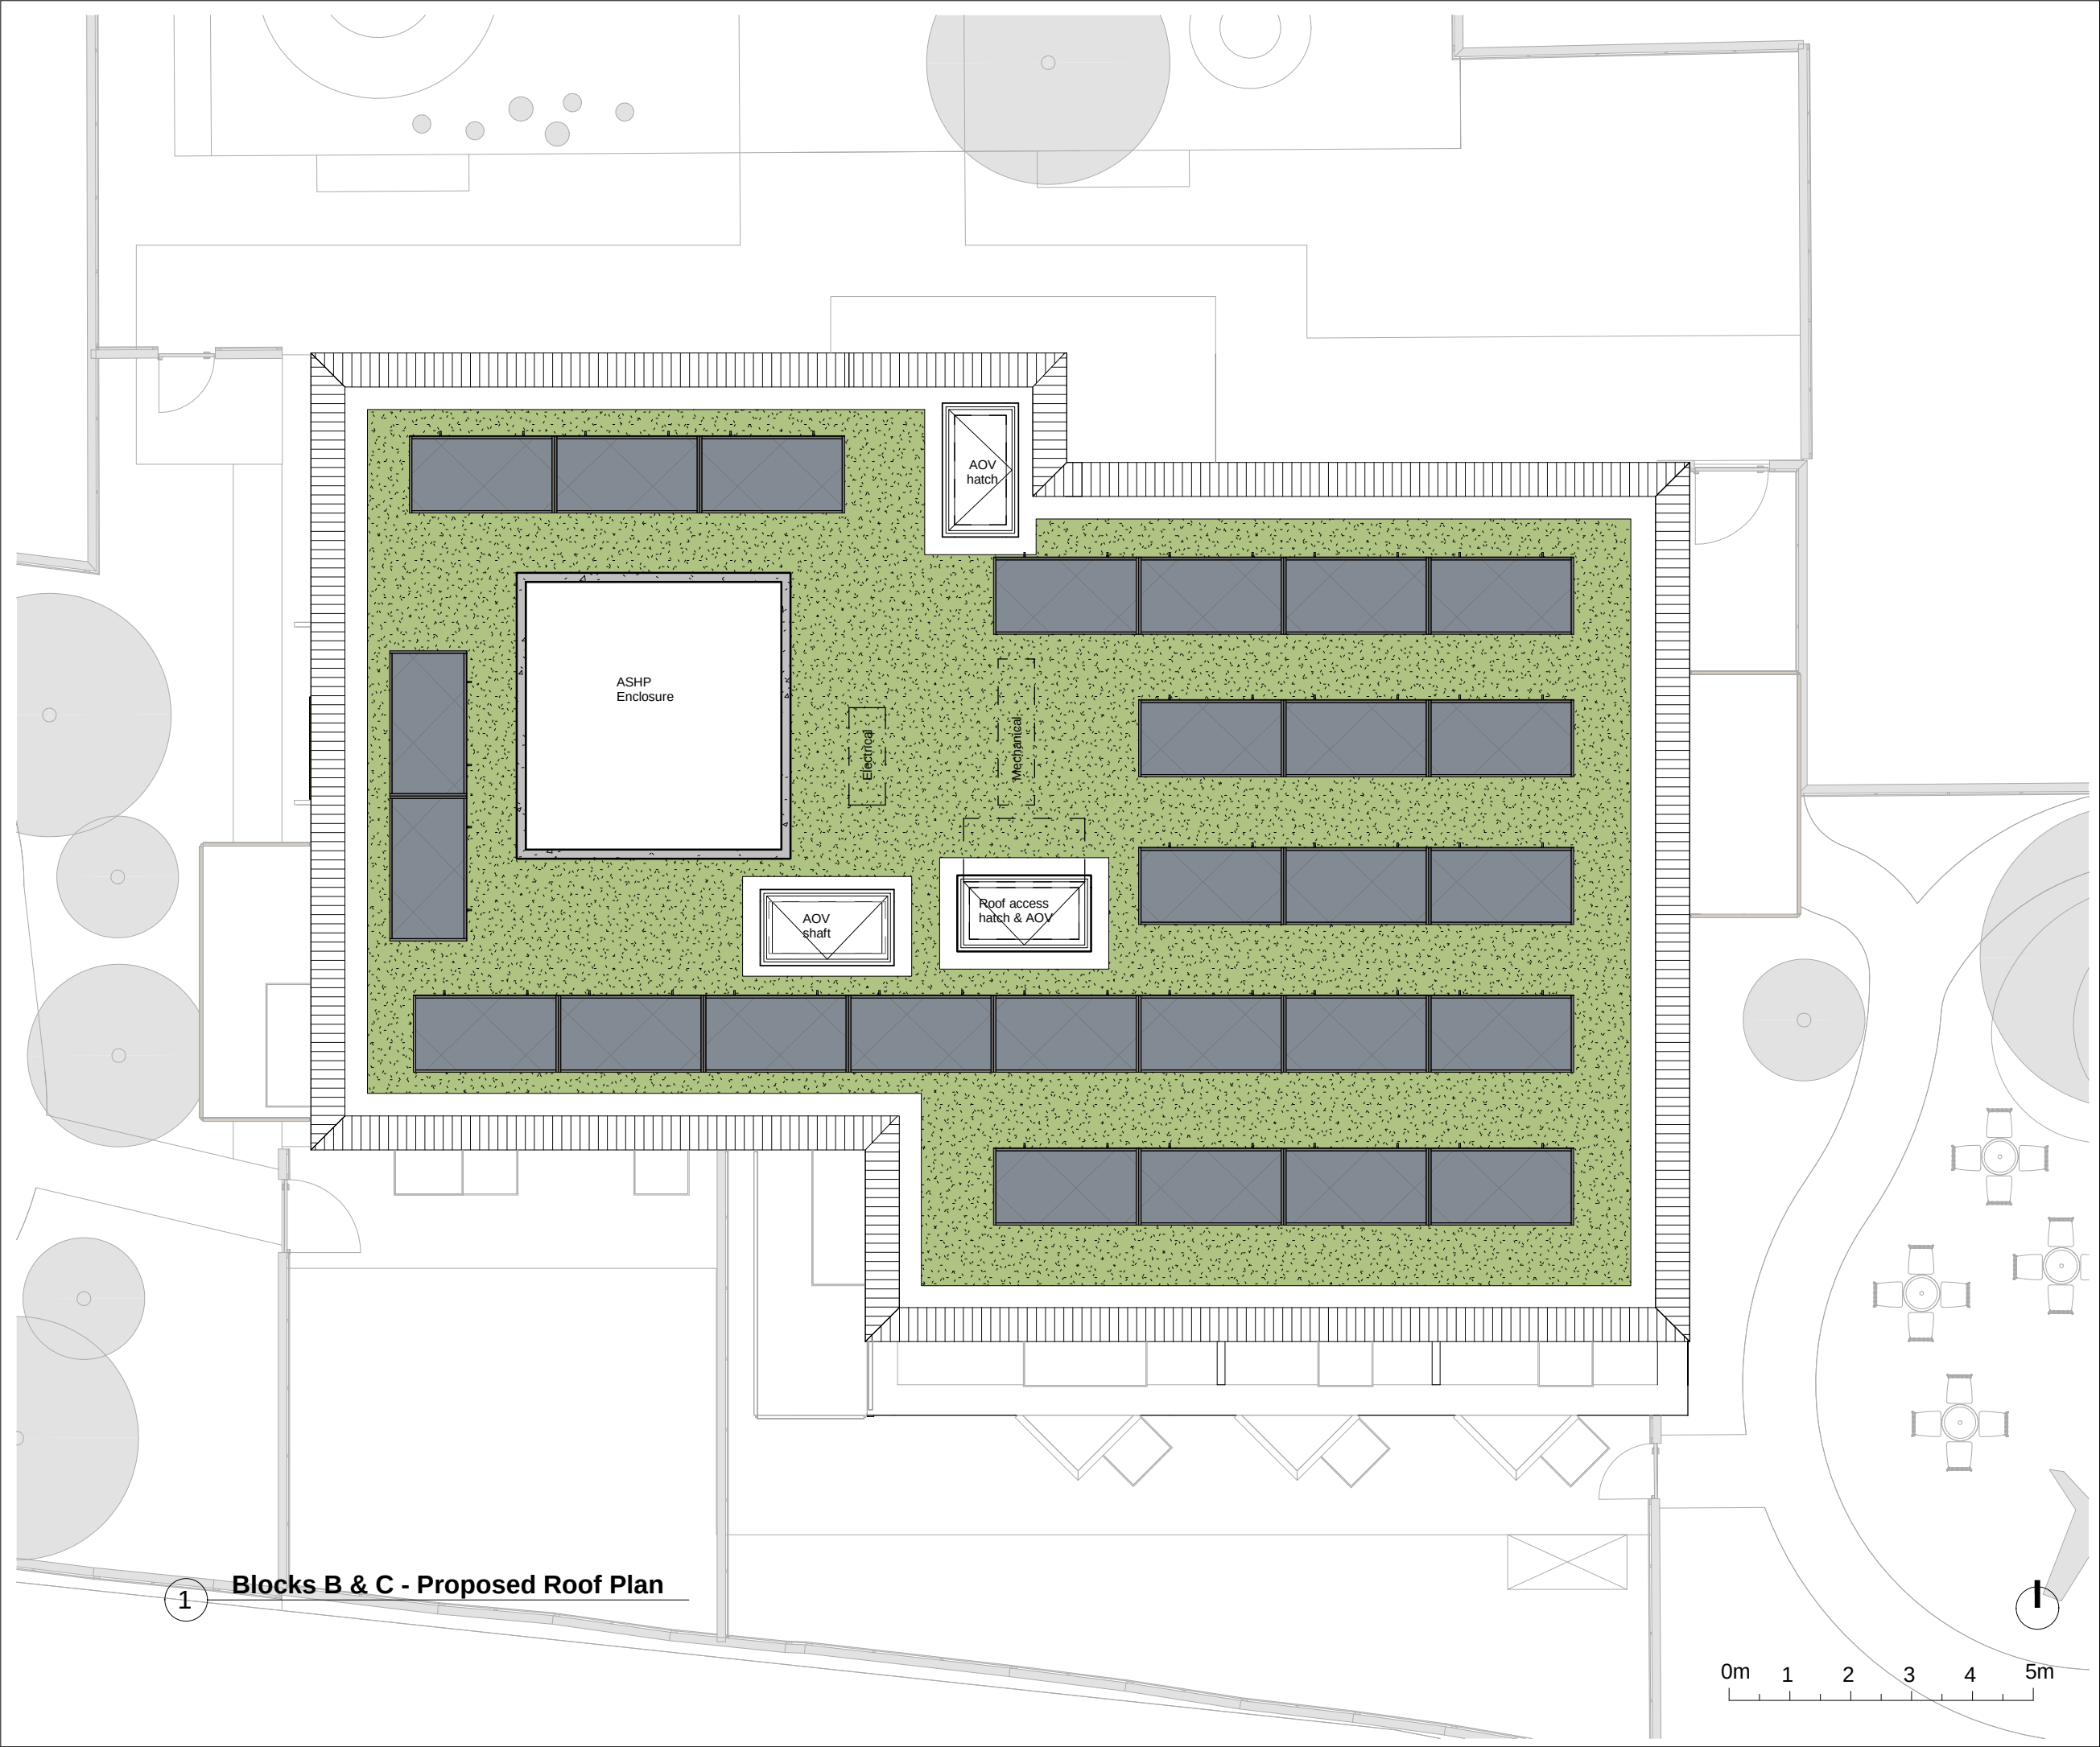

Client:
LB Haringey

Key Plan:

F	22.08.23	AOV revision	MB	KC
E	22.08.05	Risers revision	MB	KC
D	22.07.15	Issued for Design Freeze	MB	KC
C	22.07.04	Issued for Design freeze	MB	KC
B	22.05.18	Issued for Information	MB	KC
A	22.04.05	Pre Application 3	JS	JAR CM
-	22.01.26	Issued for information	MB	CM
REV	DATE	DESCRIPTION	DWN	CHK

GENERAL NOTE:
This drawing is to be read in conjunction with all other drawings, structural, mechanical & electrical engineer's drawings. Written dimensions take precedence over scaled. All dimensions to be confirmed on site. All areas and dimensions are approximate and subject to change. All details are indicative of design intent. Specialist design subcontractors are to develop and co-ordinate final details for the contract administrators comments. All installations are to be in accordance with manufacturers recommendations, any discrepancy is to be notified to the contract administrator immediately. Kiran Curtis Ltd. accept no responsibility for the accuracy of the existing building survey upon which these drawings are based. This drawing is protected by copyright and must not be copied or reproduced without the written consent of Kiran Curtis Ltd.

Project:
0552 - Brunel Walk

Drawing Title:
Blocks B & C- Proposed Roof Plan

DESIGN FREEZE

Drawing Number:
PL_1303


Scale: 1 : 100 Paper Size: A3 Revision: F

KC+A

Designing Brighter Futures
Architecture Urban Design Planning

+44 (0)20 7336 0999
enquiries@kcaarchitects.co.uk
www.kcaarchitects.co.uk

Kemp House
152 - 160 City Road
London EC1V 2NX

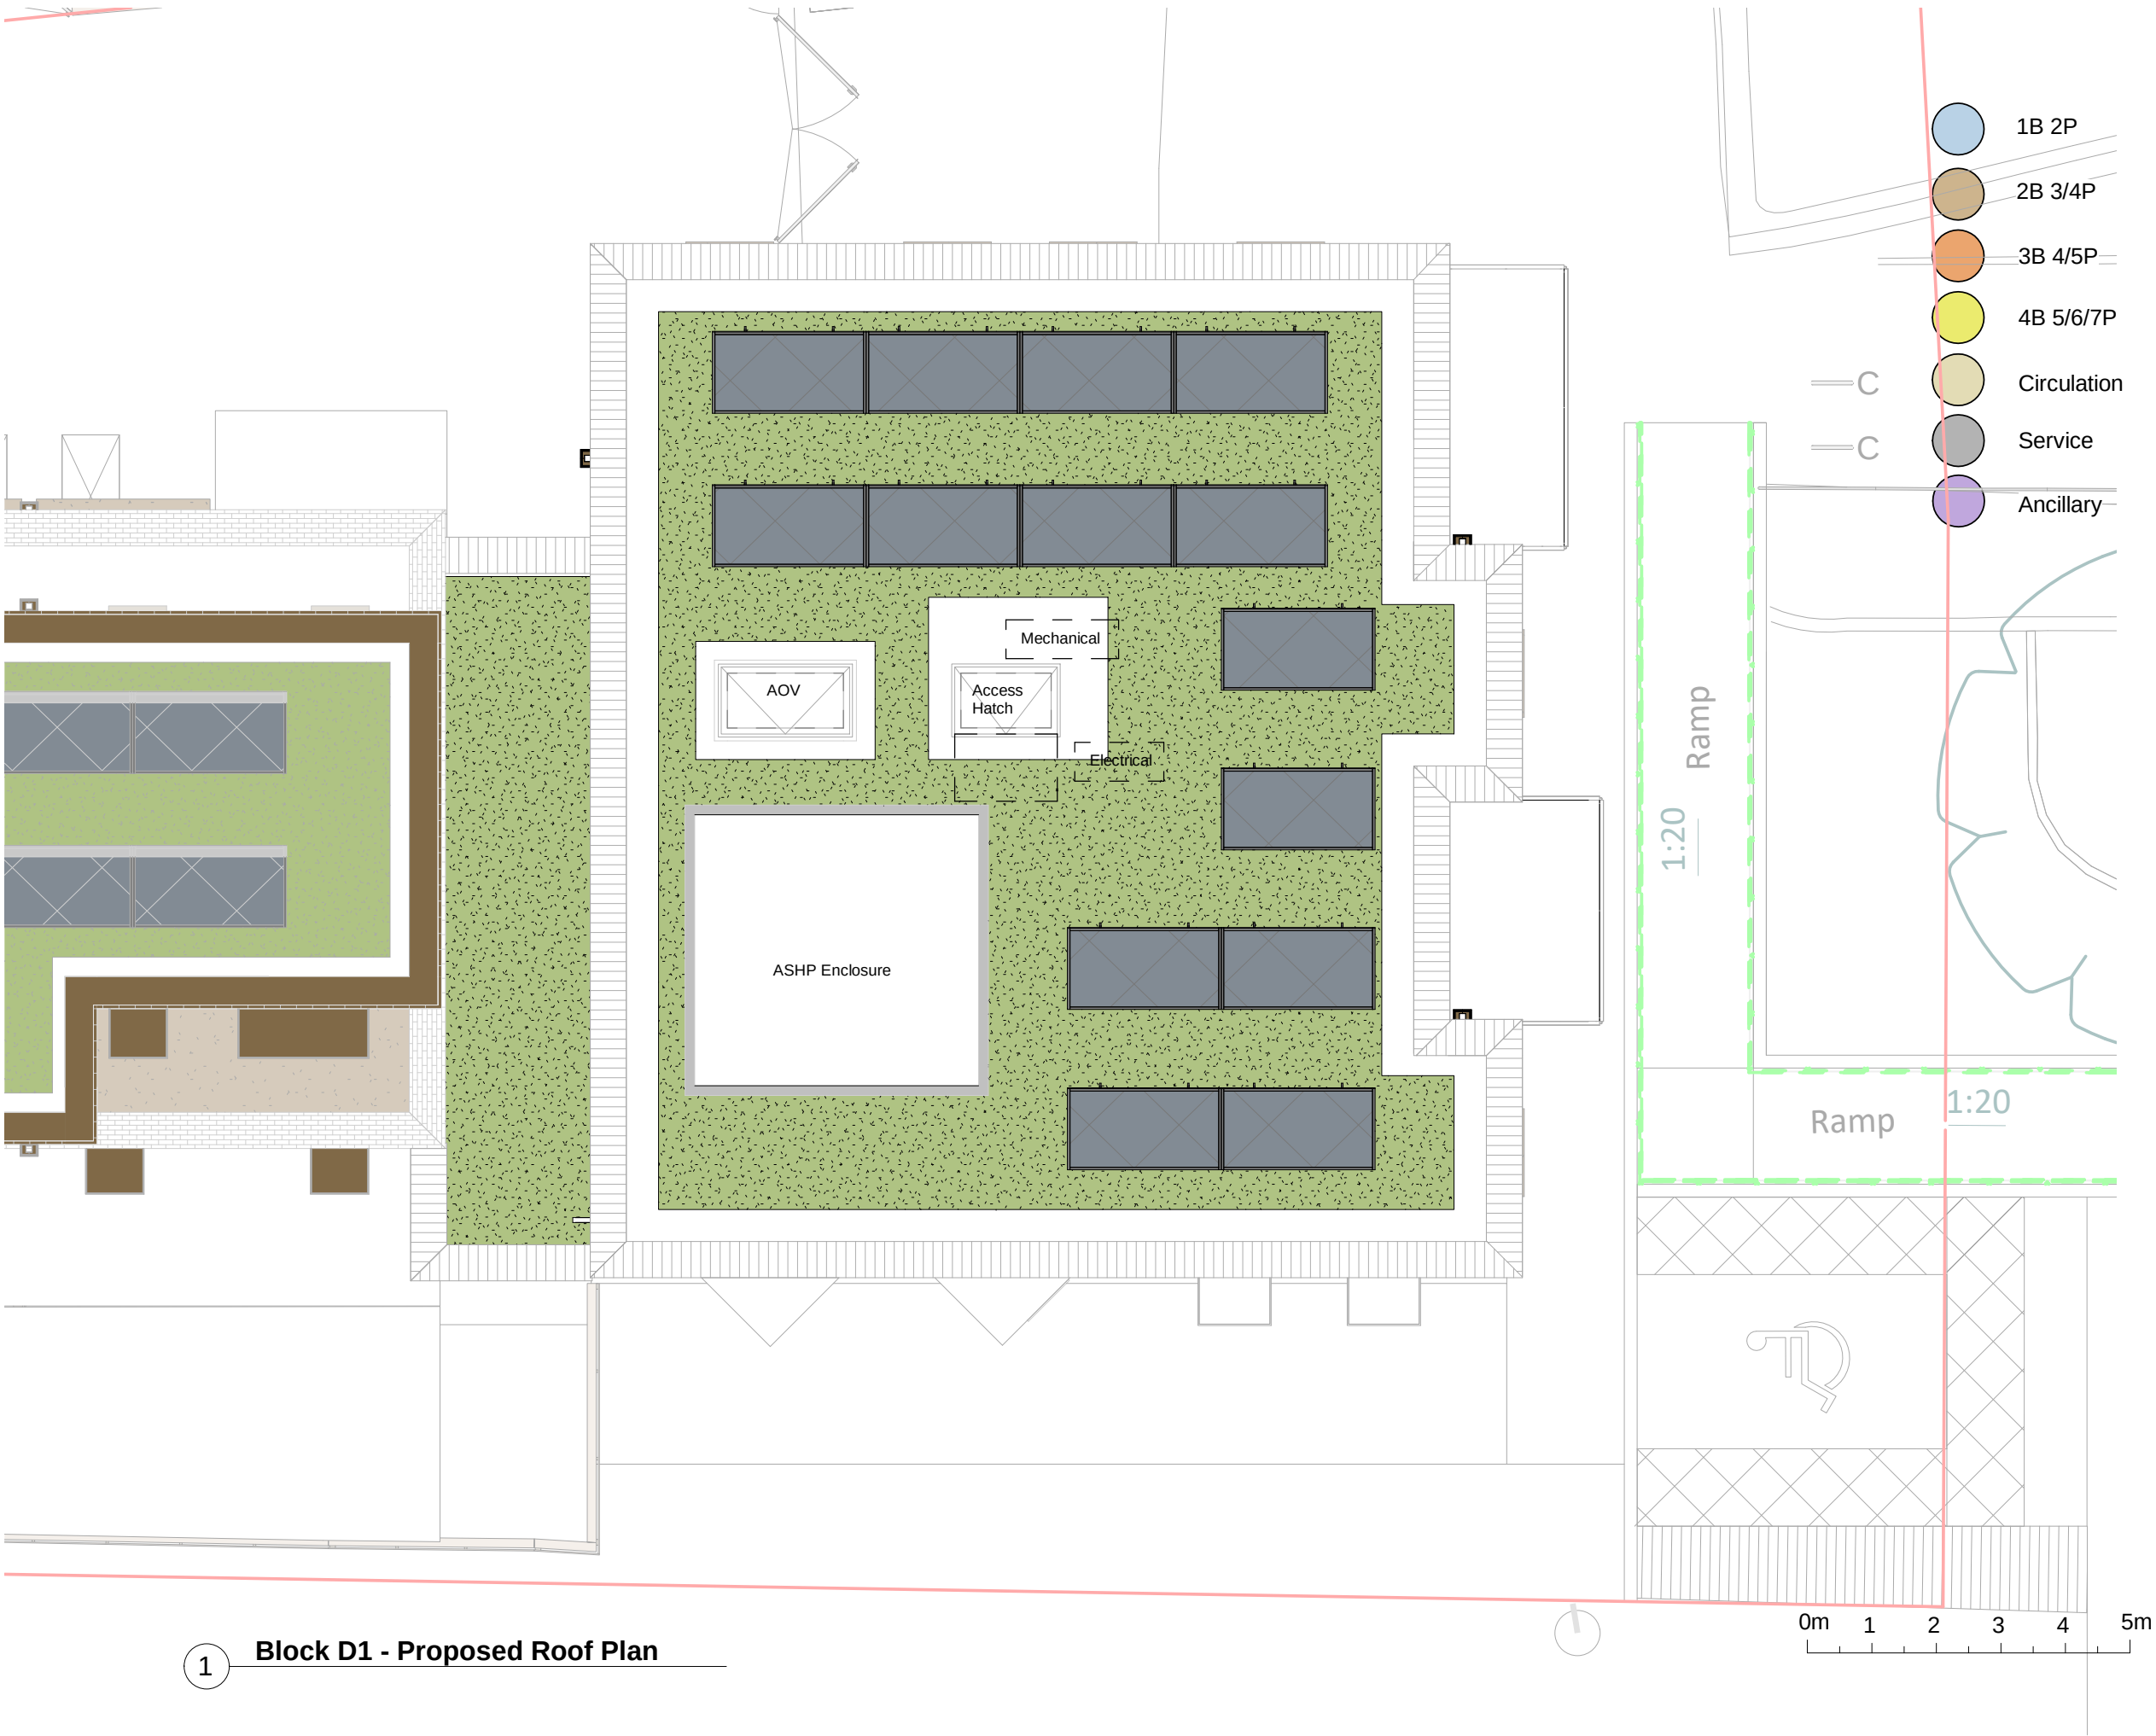

Client:
LB Haringey



C	22.08.23	Roof layout revision	MB	KC
B	22.08.05	Risers revision	MB	KC
A	22.07.15	Issued for design Freeze	MB	KC
-	22.07.04	Issued for Design Freeze	MB	KC
REV	DATE	DESCRIPTION	DWN	CHK

GENERAL NOTE:
This drawing is to be read in conjunction with all other drawings, structural, mechanical & electrical engineer's drawings. Written dimensions take precedence over scaled. All dimensions to be confirmed on site. All areas and dimensions are approximate and subject to change. All details are indicative of design intent. Specialist design subcontractors are to develop and co-ordinate final details for the contract administrators comments. All installations are to be in accordance with manufacturers recommendations, any discrepancy is to be notified to the contract administrator immediately. Kiran Curtis Ltd. accept no responsibility for the accuracy of the existing building survey upon which these drawings are based. This drawing is protected by copyright and must not be copied or reproduced without the written consent of Kiran Curtis Ltd.

Project:
0552 - Brunel Walk

Drawing Title:
Block D1 - Flats - Proposed Roof Plan

DESIGN FREEZE

Drawing Number:
PL_1503

Scale: 1 : 100 Paper Size: A3 Revision: C



Designing Brighter Futures
Architecture Urban Design Planning

+44 (0)20 7336 0999
enquiries@kcaarchitects.co.uk
www.kcaarchitects.co.uk

Kemp House
152 - 160 City Road
London EC1V 2NX

