


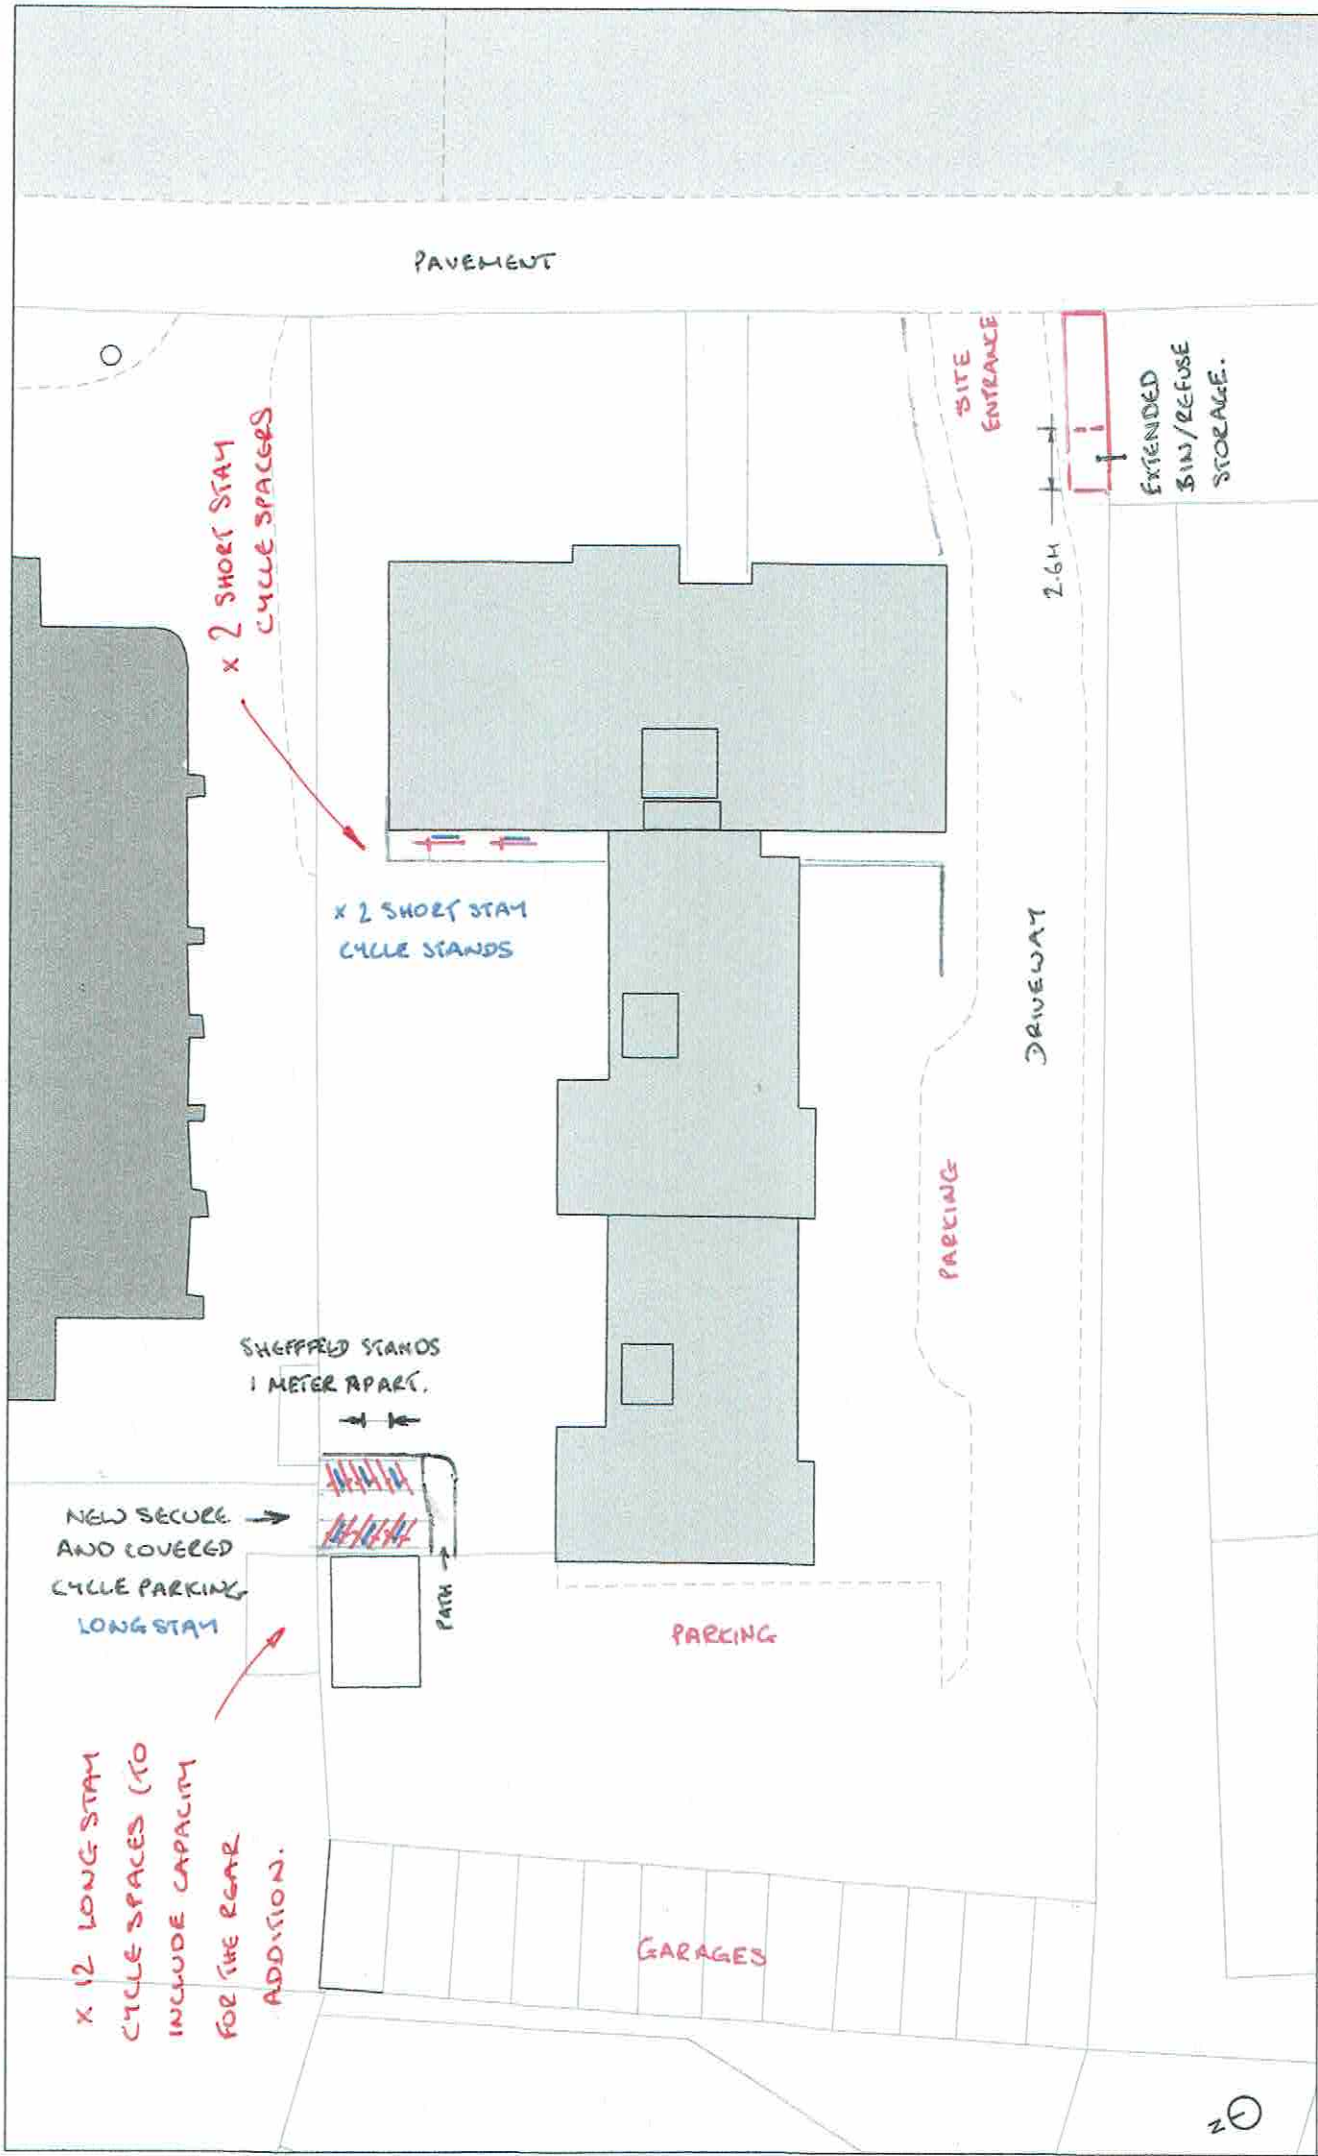

Scale 1:200 (A3)			Project No. 82		Client DANIEL JAMES		Project HILLTOP		Stefan Shaw Studio	
			Drawing EXISTING 3RD FLOOR PLAN		Drawing No. 0082-A-0103		Drawing EXISTING 3RD FLOOR PLAN			
Copyright © Stefan Shaw Studio			Status FOR INFO		Scale at A3		Status FOR INFO		Stefan Shaw Studio Ltd Pentham House Unit 502 95A Rye Lane London, SE15 4ST hello@stefanshawstudio.com www.stefanshawstudio.com	
			Date 11/03/20		Date 11/03/20		Date 11/03/20		Drawing by SS	