


Thornwood Group - Haringey Sixth Form College


KDE/DGW/5338 – Sep 2022



Appendix

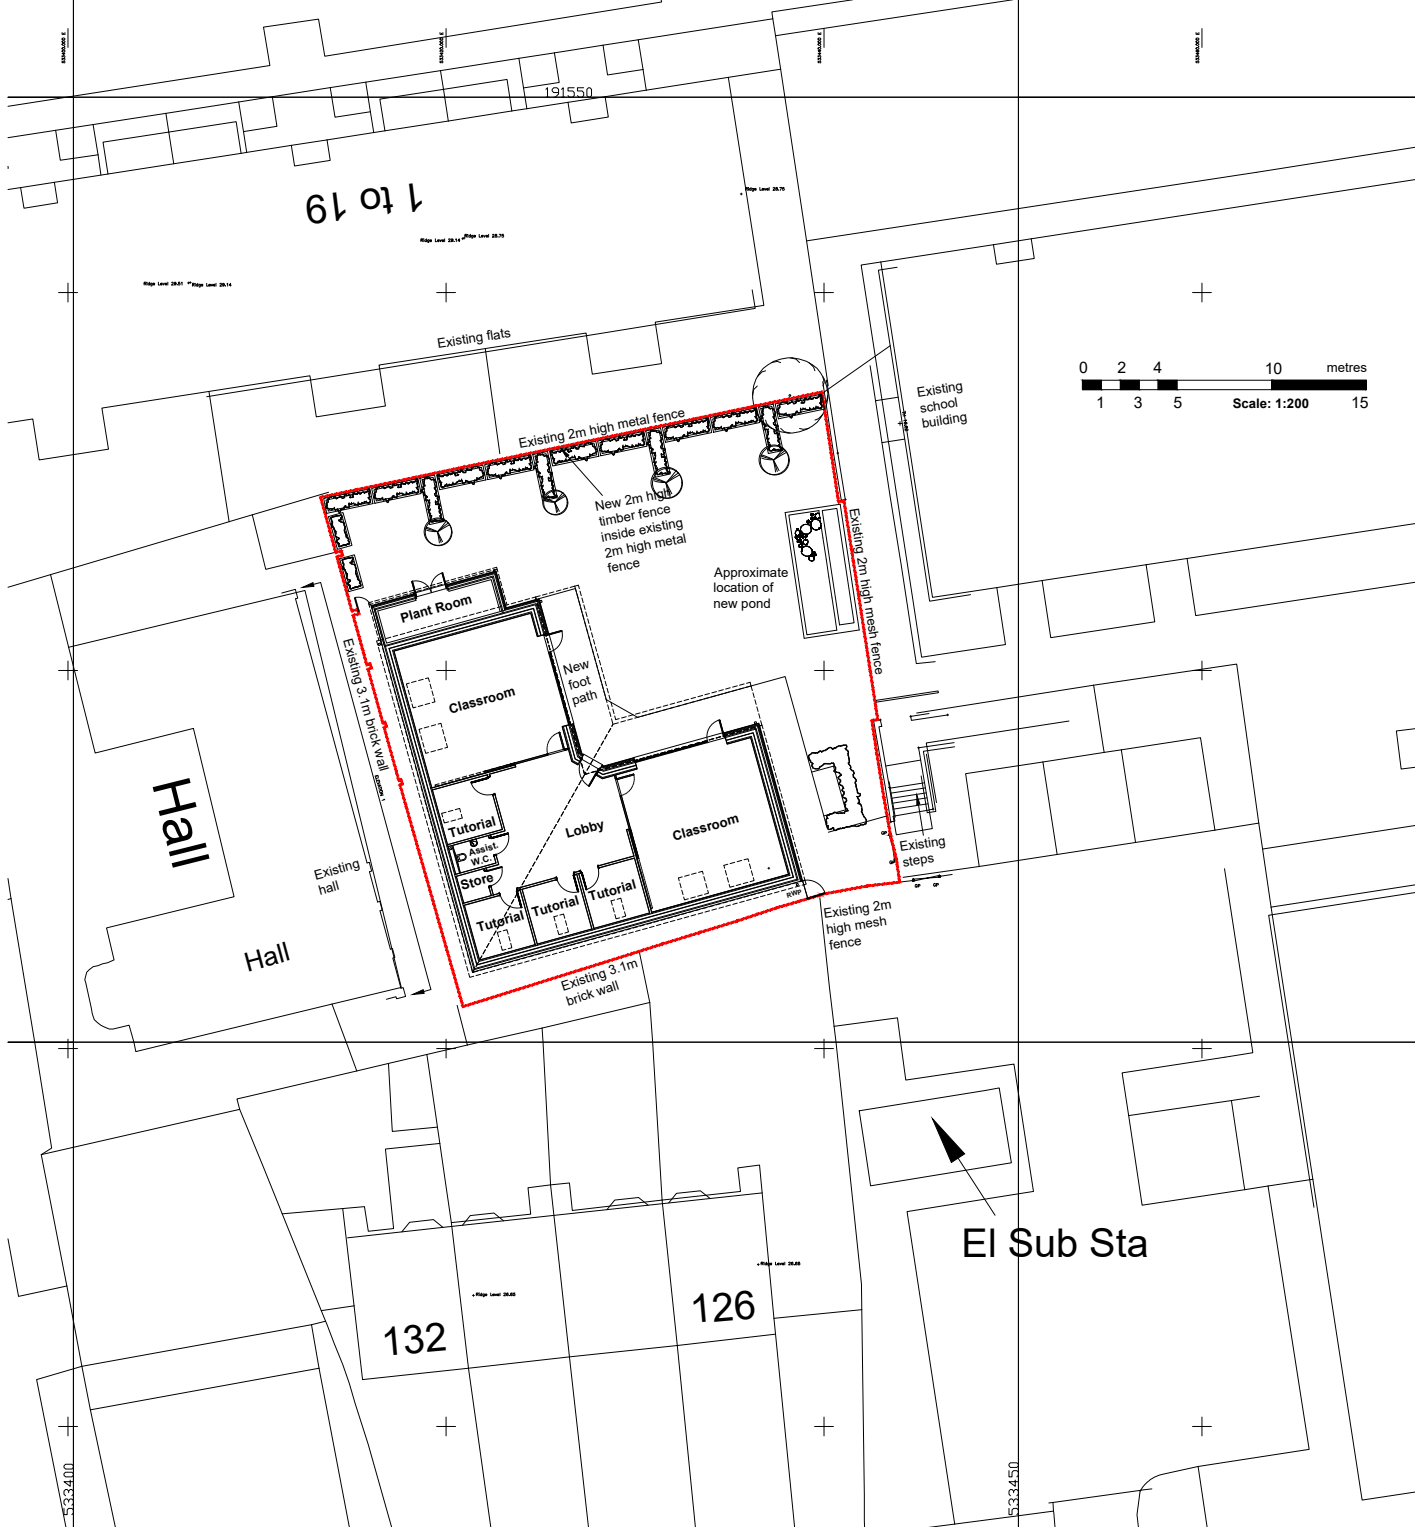

2000.1 - Site Plan - Scale: 1:200

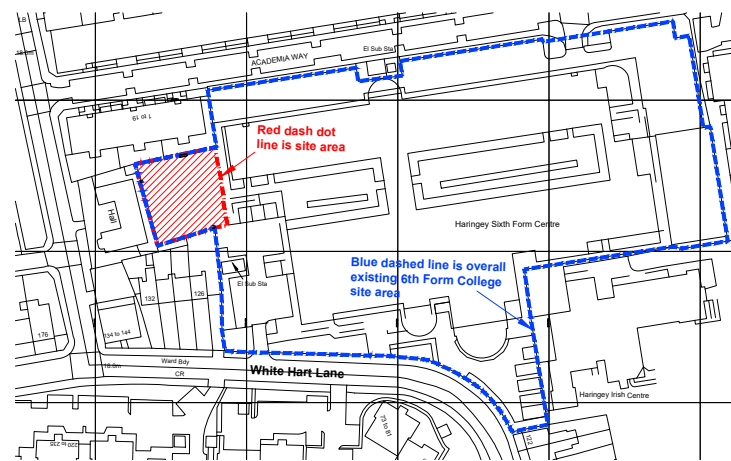

2000.1 - Location Plan - Scale: 1:1250

Do not scale from this drawing.
Contractors must confirm site dimensions before starting work on shop drawings.

Rev.	Description	Date	Aut.
P1	PRELIMINARY ISSUE: - BMC	01.09.2022	KDE

Purpose of Issue:	PLANNING	TF Job No.	5338
-------------------	----------	------------	------


Thornwood Interiors
Haringey 6th Form College
White Hart Lane, N17 8HR
Site & Location Plans

Drawing Number:				Suit.	Rev.
5338 -TF- ZZ -SP- DR- A- 2000				S0	P1
Drawn:	Approved:	Scale:	Date:		
BMC	KDE	1:200 & 1:1250 @A2	Aug.2022		
ARCHITECTS			DESIGNERS		


Warwick House
116 Palmerston Road,
Buckhurst Hill, Essex,
IG9 5LQ
020 8504 9711
architects@tooleyfoster.com
www.tooleyfoster.com

© All Rights Reserved


1892
Tooley Foster

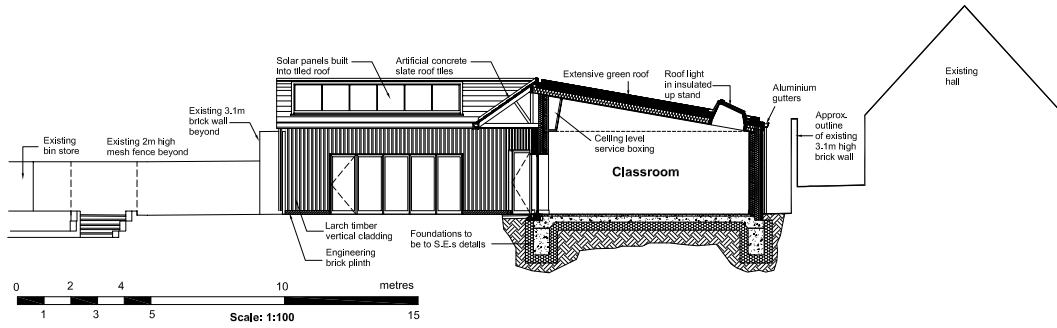


2001.1 - Section - Scale: 1:100

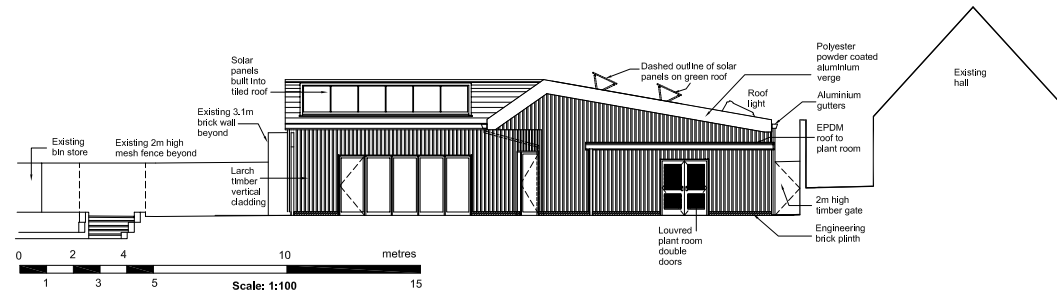


2001.2 - North Facing Elevation - Scale: 1:100

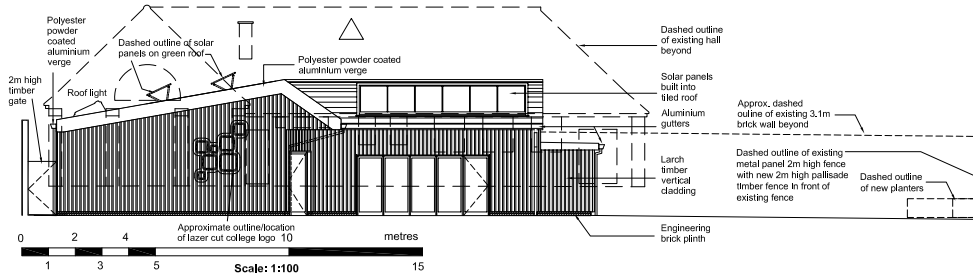


2001.3 - East Facing Elevation - Scale: 1:100

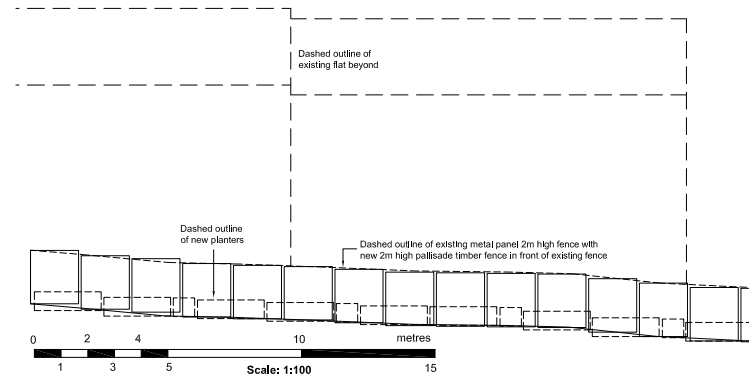

2001.6 - Site Section Next to North Boundary - Scale: 1:100

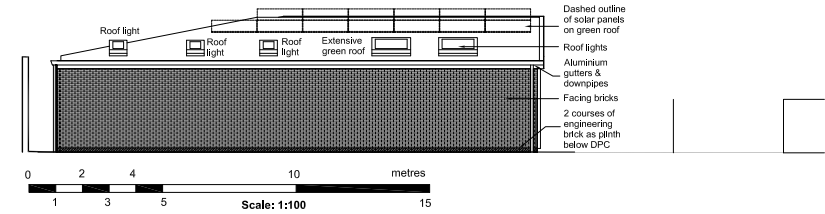

2001.4 - South Facing Elevation - Scale: 1:100

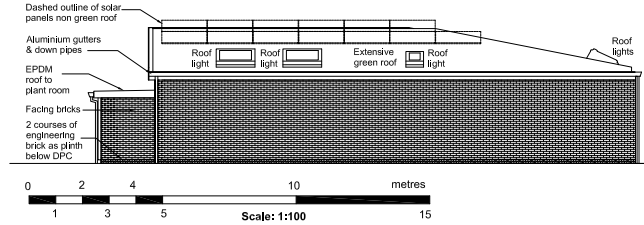

2001.5 - West Facing Elevation - Scale: 1:100

Purpose of Issue	TF Job No.
PRELIMINARY ISSUE	5338

Thornwood Interiors
Haringey 6th Form College
White Hart Lane, N17 8HR
Proposed Elevations & Section

Drawing Number	Sub.	Rev.
5338 - TF - ZZ - ZZ - DR - A - 2001	S0	P1
Drawn by	Approved by	Scale
BMCKDE	@A1	1:100
Date		
02.09.2022		
ARCHITECTS		DESIGNERS

Woodstock House
116 Palmerston Road,
Eastbourne TN11 8EJ,
East Sussex
0203 8504 8111
architects@tooleyfoster.com
www.tooleyfoster.com

1892
Tooley Foster


© All Rights Reserved

Thornwood Interiors
Haringey 6th Form College
White Hart Lane, N17 8HR
Proposed Floor / Site Plan

Warwick House
116 Palmerston Road,
Buckhurst Hill, Essex,
IG9 5LQ
020 8504 9711
architects@tooleyfoster.com
www.tooleyfoster.com

1892
Tooley Foster

 All Rights Reserved

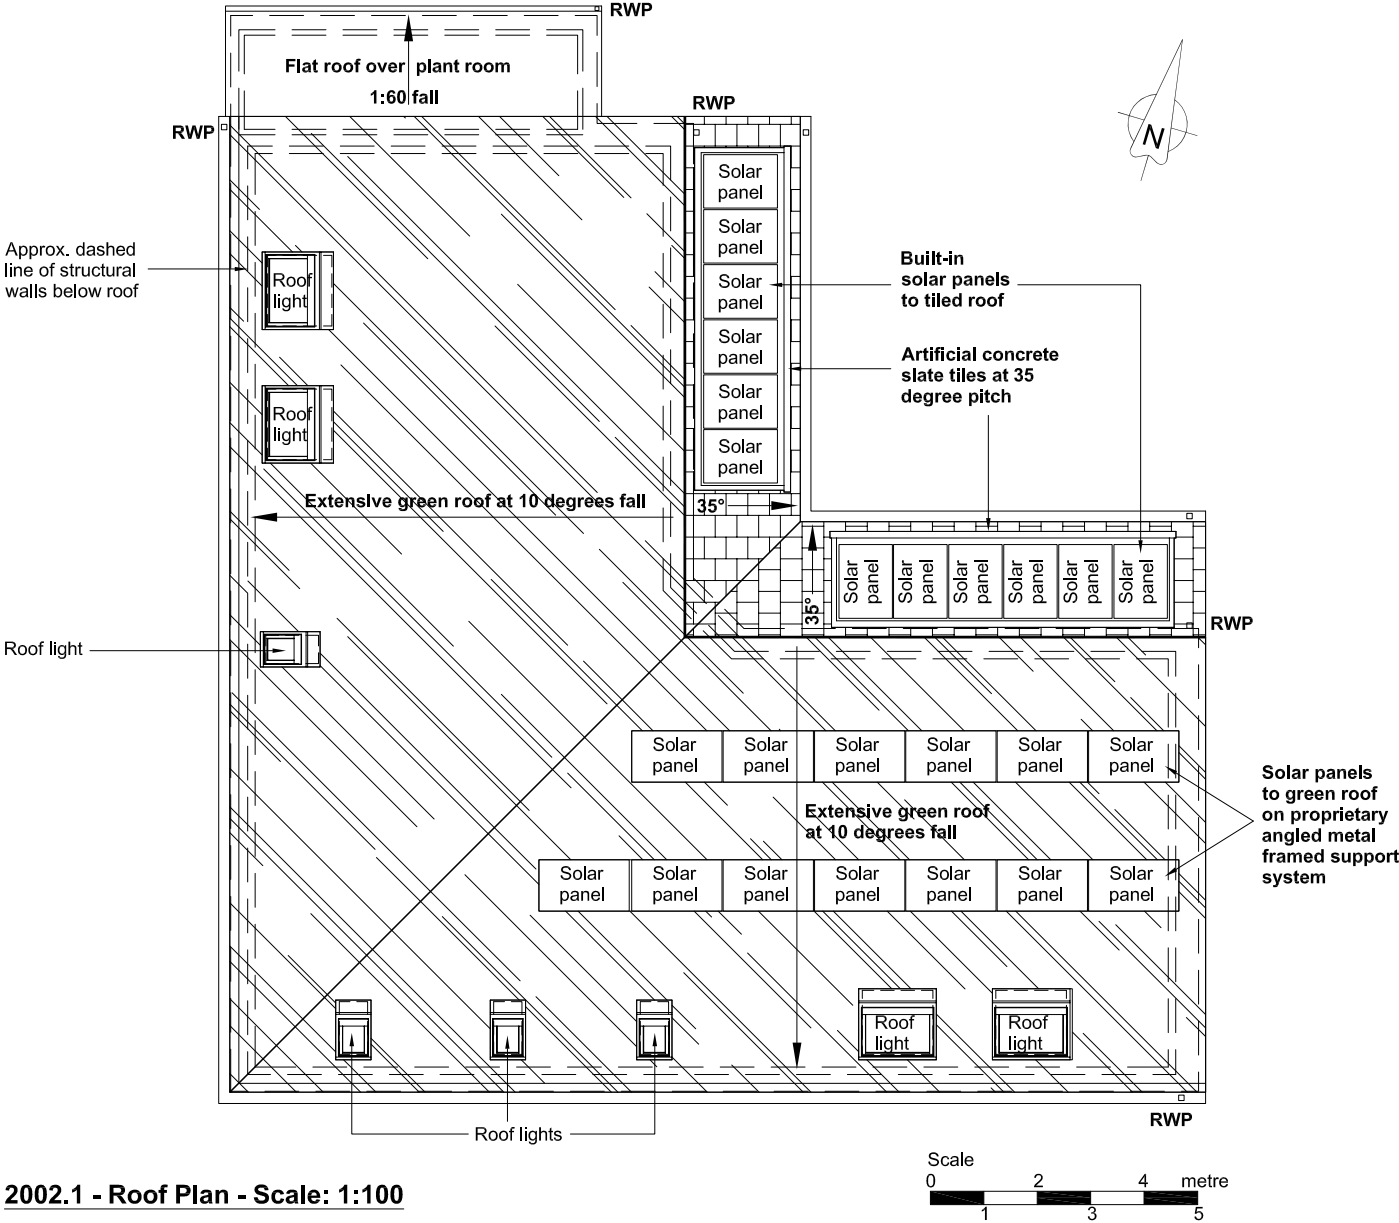


2002.1 - Roof Plan - Scale: 1:100


Purpose of Issue:	PLANNING	TF Job No.	5338
Thornwood Interiors			
Haringey 6th Form College			
White Hart Lane, N17 8HR			
Roof Plan			

Drawing Number:	5338 -TF-ZZ-RF-DR-A-2003	Suit.	S0	Rev.	P1
Drawn:	BMC/KDE	Approved:		Scale:	@A3
Date:	Aug.2022	ARCHITECTS • DESIGNERS			


2004.1 - SITE SECTION A - Scale: 1:100

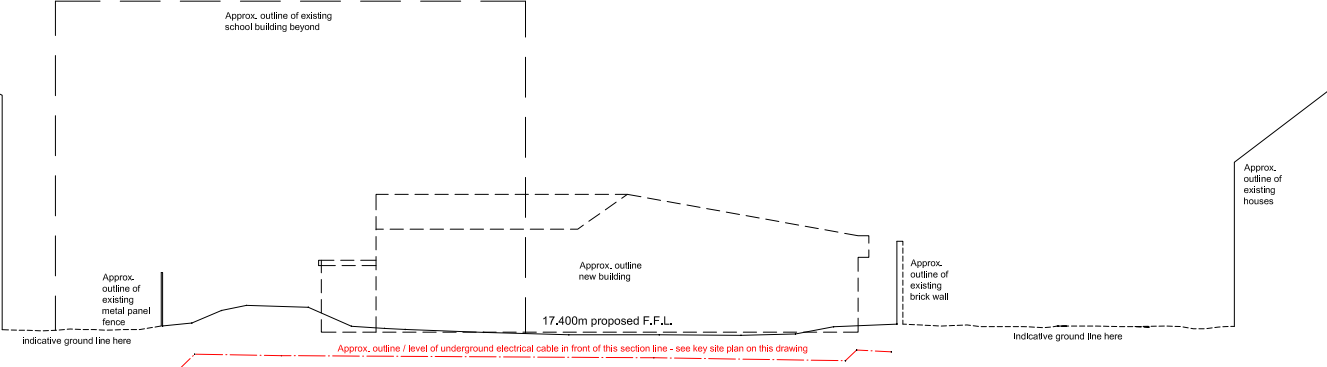


2004.2 - SITE SECTION B - Scale: 1:100

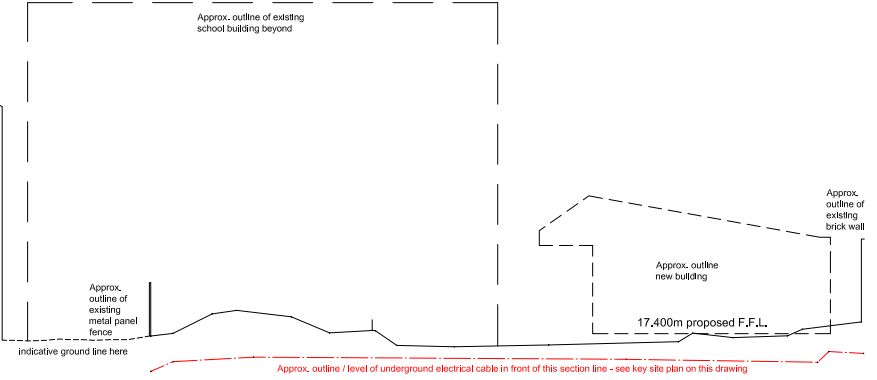



2004.3 - SITE SECTION C - Scale: 1:100

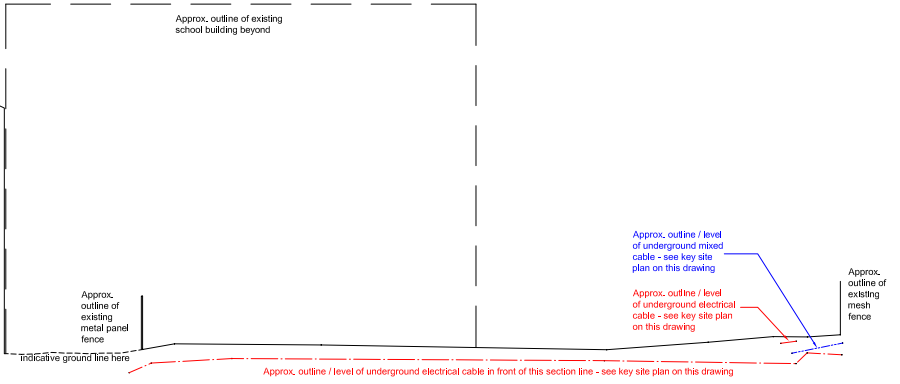

2004.4 - SITE SECTION D - Scale: 1:100

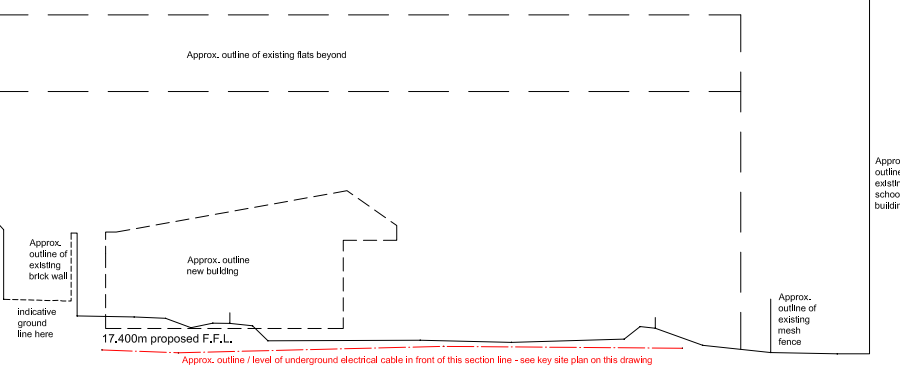

2004.5 - SITE SECTION E - Scale: 1:100

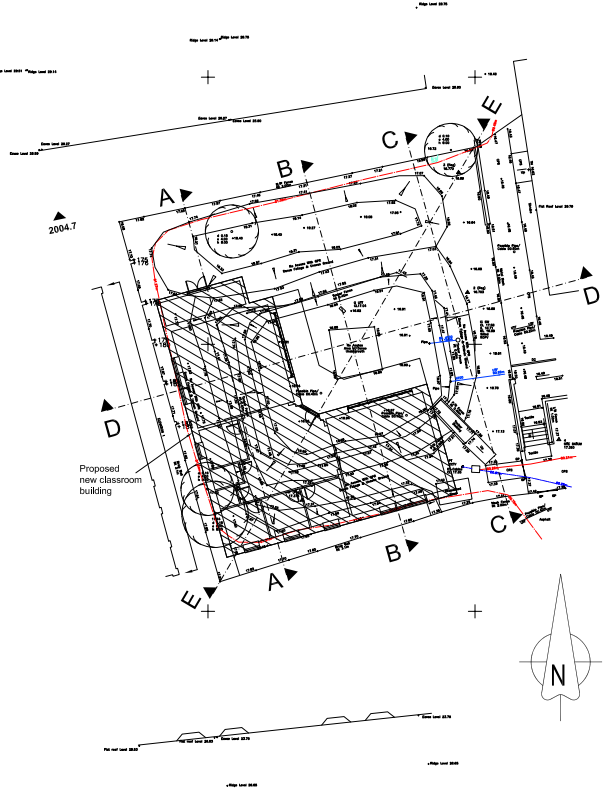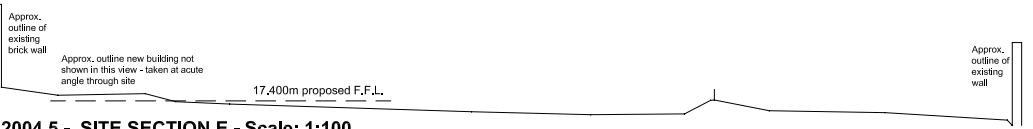

2004.6 - KEY SITE SURVEY PLAN WITH PROPOSED BUILDING OUTLINE ADDED - Scale: 1:200

NOTE:

THIS SITE SECTIONS DRAWING & KEY SITE SURVEY PLAN IS BASED ON LEVELS & INFORMATION DRAWN ON TOPOGRAPHICAL SURVEY DWG. No. L11039 / 2 BY LAZER SURVEYS DATED JUNE 2022

Purpose of Issue:	TF Job No.
PRELIMINARY ISSUE	5338

Thornwood Interiors
Haringey 6th Form College
White Hart Lane, N17 8HR
Site Sections

Drawing Number:	Sub.	Rev.
5338 - TF - ZZ - ZZ - DR - A - 2004	S0	P1
Drawn:	Approved:	Scale:
BMCKDE	@A1	Aug.2022
ARCHITECTS • DESIGNERS		

Worster House
118 Palmerston Road,
Buckhurst Hill, Essex,
IG8 5LQ.
020 8504 9711
architects@tooley-foster.com
www.tooley-foster.com
© All Rights Reserved

1892
Tooley Foster