

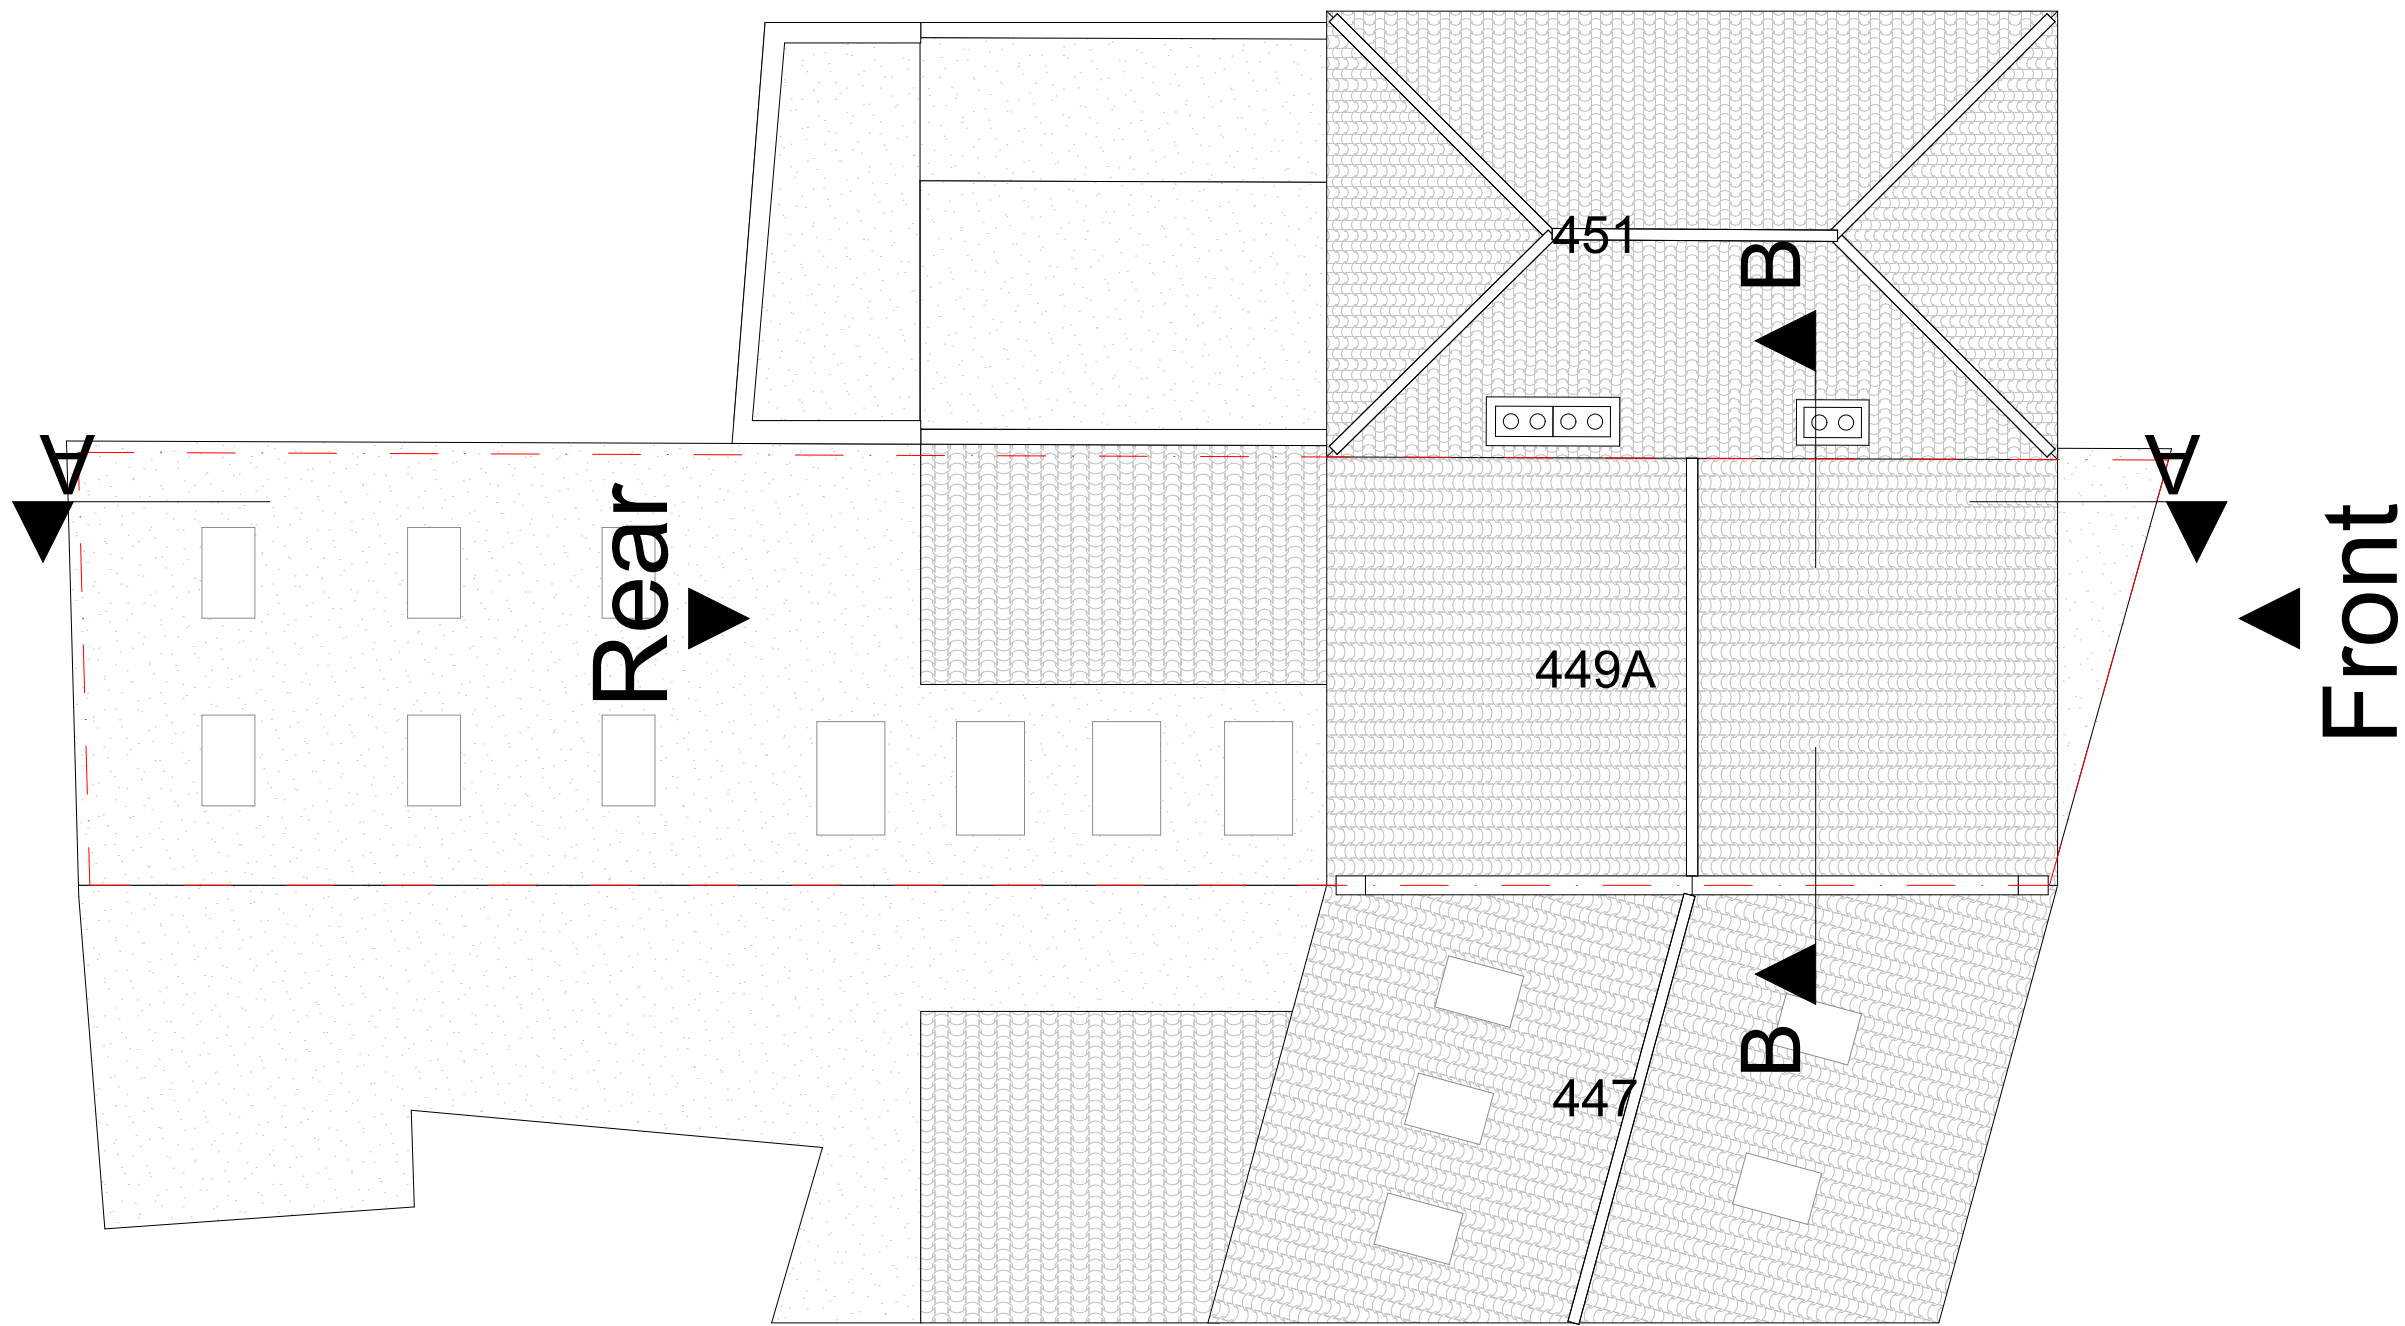
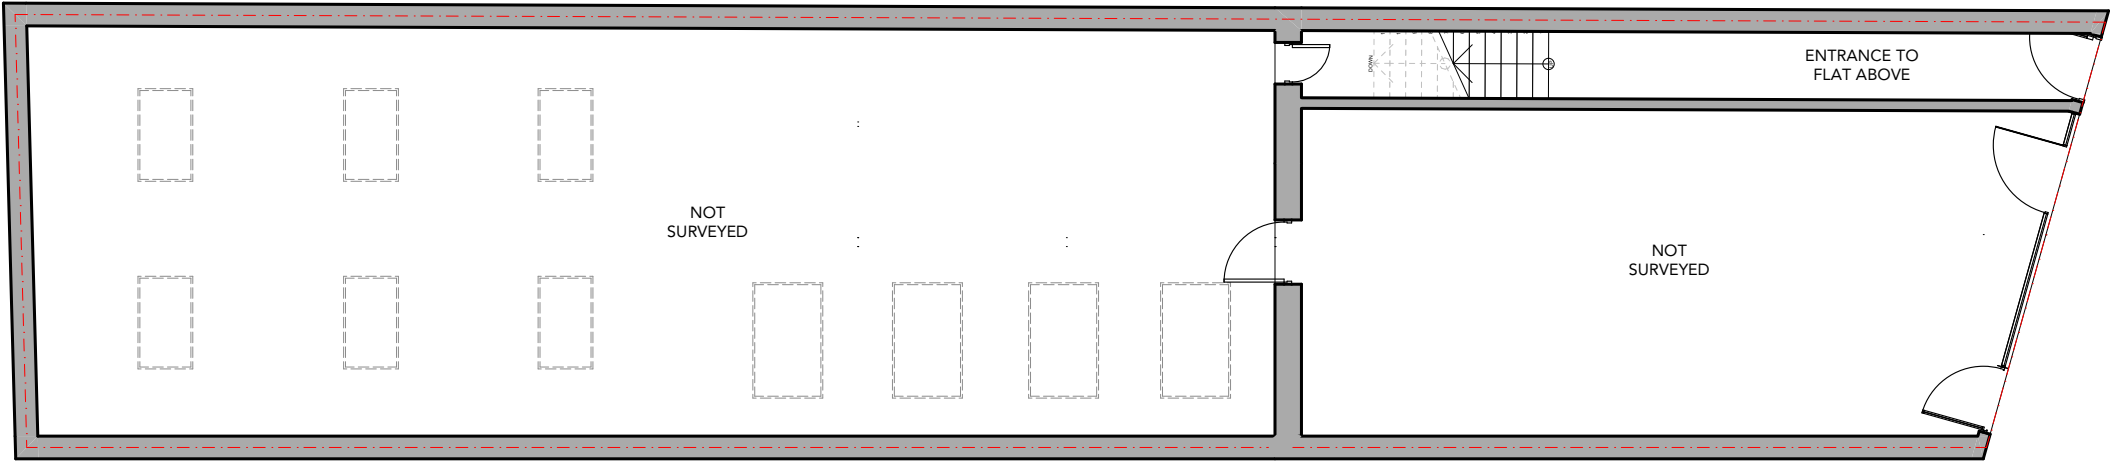


Existing Site Plan
Scale: 1:100


	Status	Scale @ A3	Purpose of Issue	Originator	Project Address	Project Description	Layout Title	Drawing Number							
	S0	1:100	Planning	Express Planning	449A West Green Road, London, N15 3PL	Erection of a rear dormer with roof-lights on the front slope	Site Plans Existing Site Plan	project	originator	zone	level	type	role	number	rev
	Project No: 143N15	Date 27 September 2022	Checked by MA					143-N153PL	- GA	- ZZ	- XX	- DR	-N/A	30011	

 



Existing Ground Floor Plan
Scale: 1:100

 

	Status	Scale @ A3	Purpose of Issue	Originator	Project Address	Project Description	Layout Title	Drawing Number				
	S0	1:100	Planning	Express Planning	449A West Green Road, London, N15 3PL	Erection of a rear dormer with roof-lights on the front slope	Plans Existing	project	originator	zone	level	type
		Project No: 143N15	Date: 27 September 2022	Checked by: MA			0. GF-Existing Ground Floor Plan	role	number	rev		
									143-N153PL	- GA - ZZ - 00 - DR -N/A -	300201	

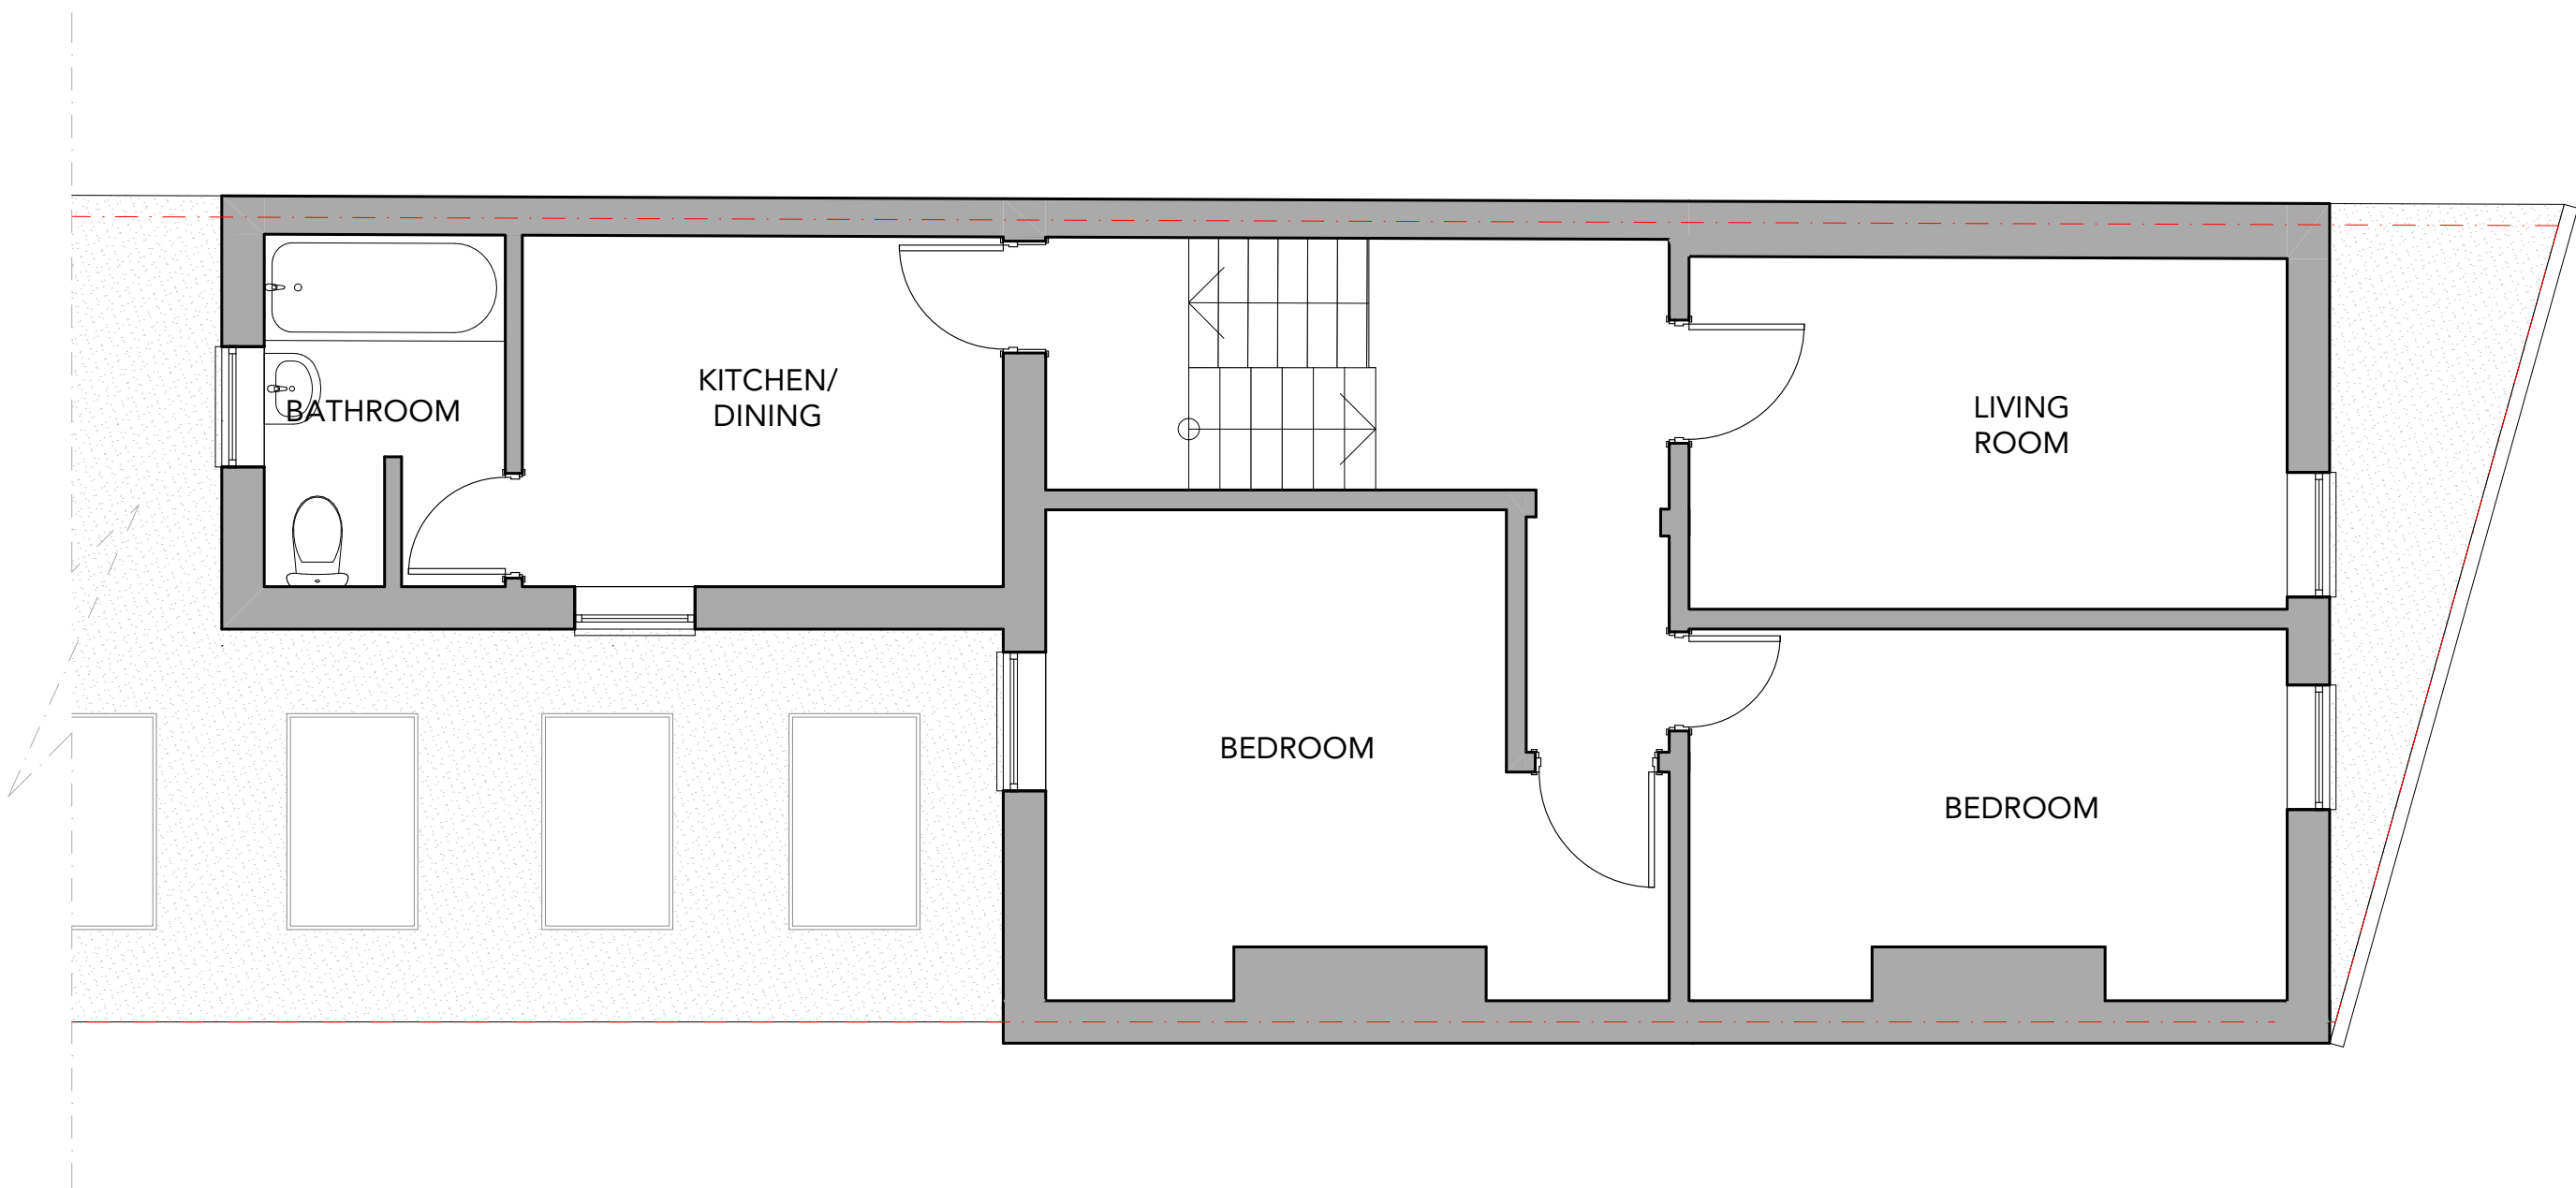

Existing First Floor Plan
Scale: 1:50

  

Status
S0

Scale @ A3
1:50

Project No:
143N15

Purpose of Issue
Planning

Date
27 September 2022

Originator
Express Planning



Checked by
MA

Project Address
**449A West Green Road, London,
N15 3PL**


Project Description
**Erection of a rear dormer with roof-
lights on the front slope**

Layout Title
**Plans Existing
1. 01-Existing First Floor Plan**


Drawing Number						
project	originator	zone	level	type	role	number
143-N153PL	- GA	- ZZ	- XX	- DR	- N/A	300202

 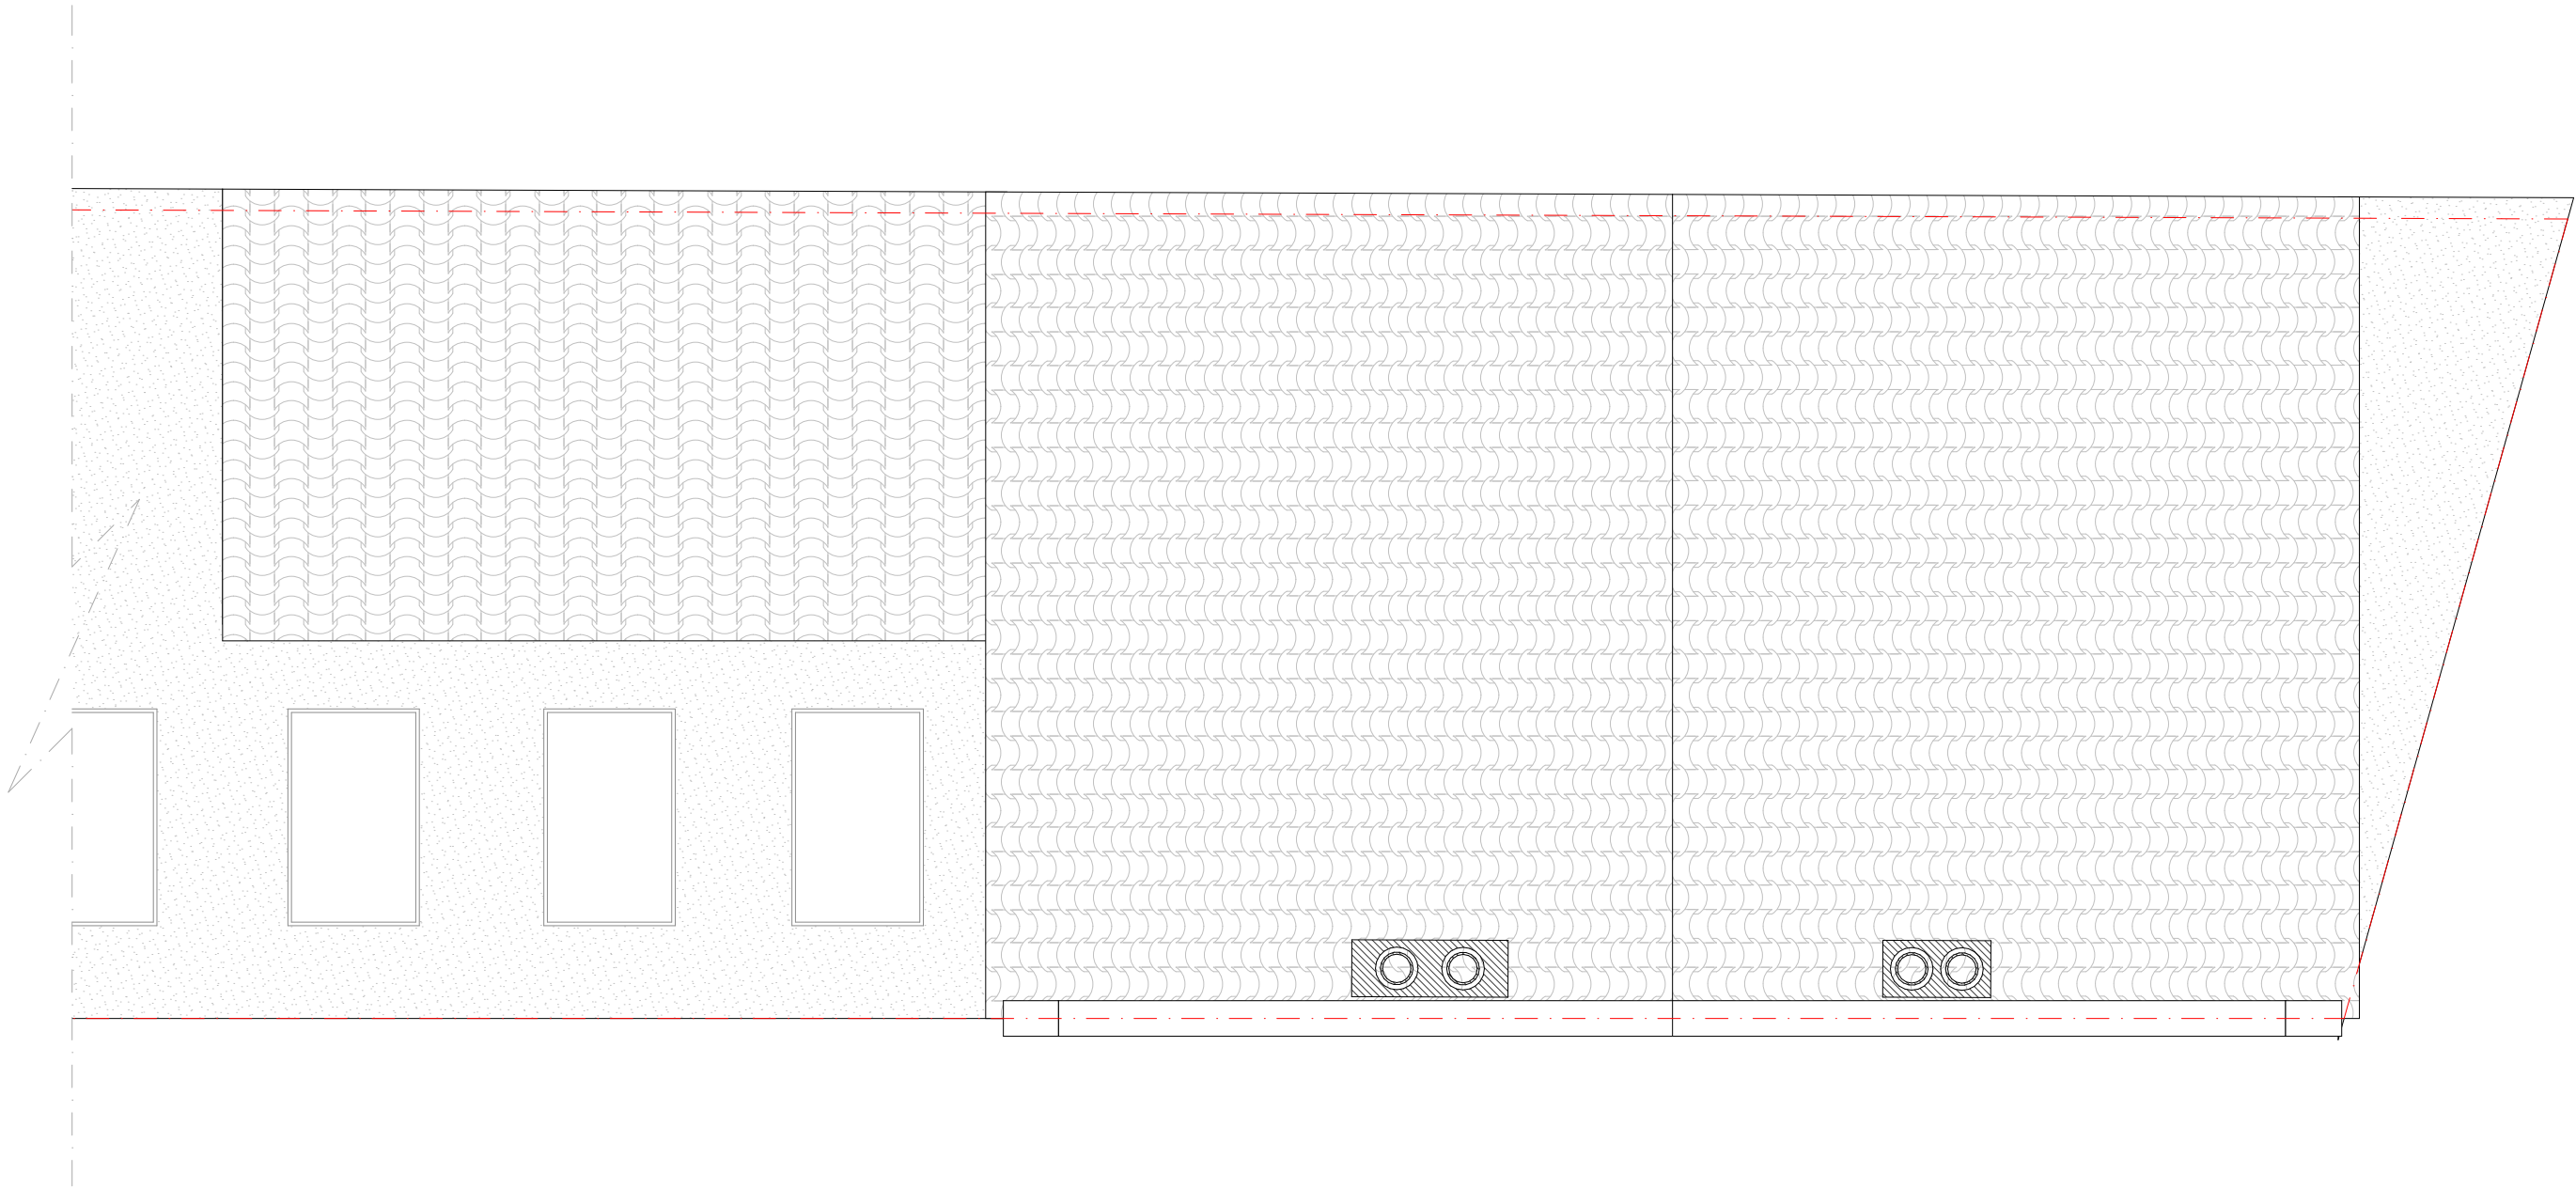

Existing Roof Plan
Scale: 1:50

 


	Status	Scale @ A3	Purpose of Issue	Originator	Project Address	Project Description	Layout Title	Drawing Number							
	S0	1:50	Planning	Express Planning	449A West Green Road, London, N15 3PL	Erection of a rear dormer with roof-lights on the front slope	Plans Existing 2. RF-Existing Roof Plan	project	originator	zone	level	type	role	number	rev
	Project No: 143N15	Date 27 September 2022	Checked by MA					143- N153PL	- GA	- ZZ	- XX	- DR	-N/A-	300203	

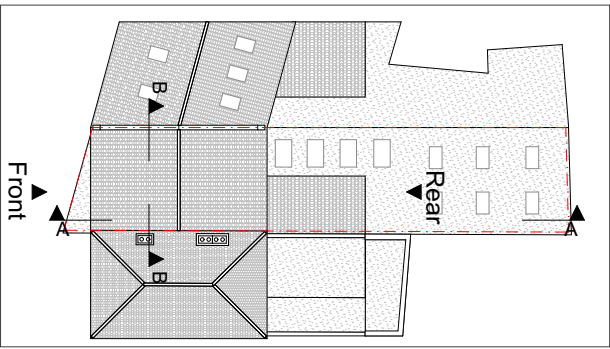


Notes
This drawing is prepared solely for design and planning submission purposes. It is not intended or suitable for either Building Regulations or Construction purposes and should not be used for such.
To be be read in conjunction with all other relevant documentation and drawings.
Express Planning to be immediately notified of discrepancies.
All dimensions to be cross-checked on-site prior to manufacture and construction.
Express Planning accepts no liability for any expense, loss or damage arising from any variation made to this drawing or in the execution of the work.
Copyright belongs to Express Planning Ltd.




Existing Rear Elevation
Scale: 1:100

 


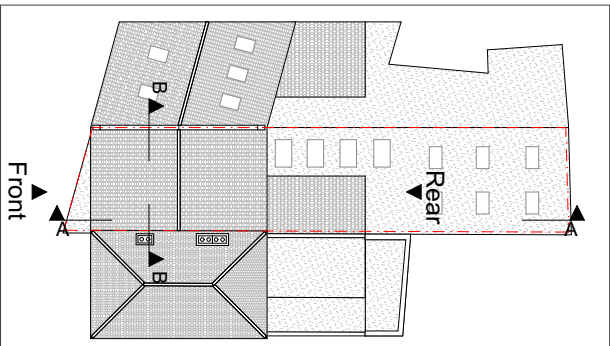


Notes
This drawing is prepared solely for design and planning submission purposes. It is not intended or suitable for either Building Regulations or Construction purposes and should not be used for such.
To be be read in conjunction with all other relevant documentation and drawings.
Express Planning to be immediately notified of discrepancies.
All dimensions to be cross-checked on-site prior to manufacture and construction.
Express Planning accepts no liability for any expense, loss or damage arising from any variation made to this drawing or in the execution of the work.
Copyright belongs to Express Planning Ltd.

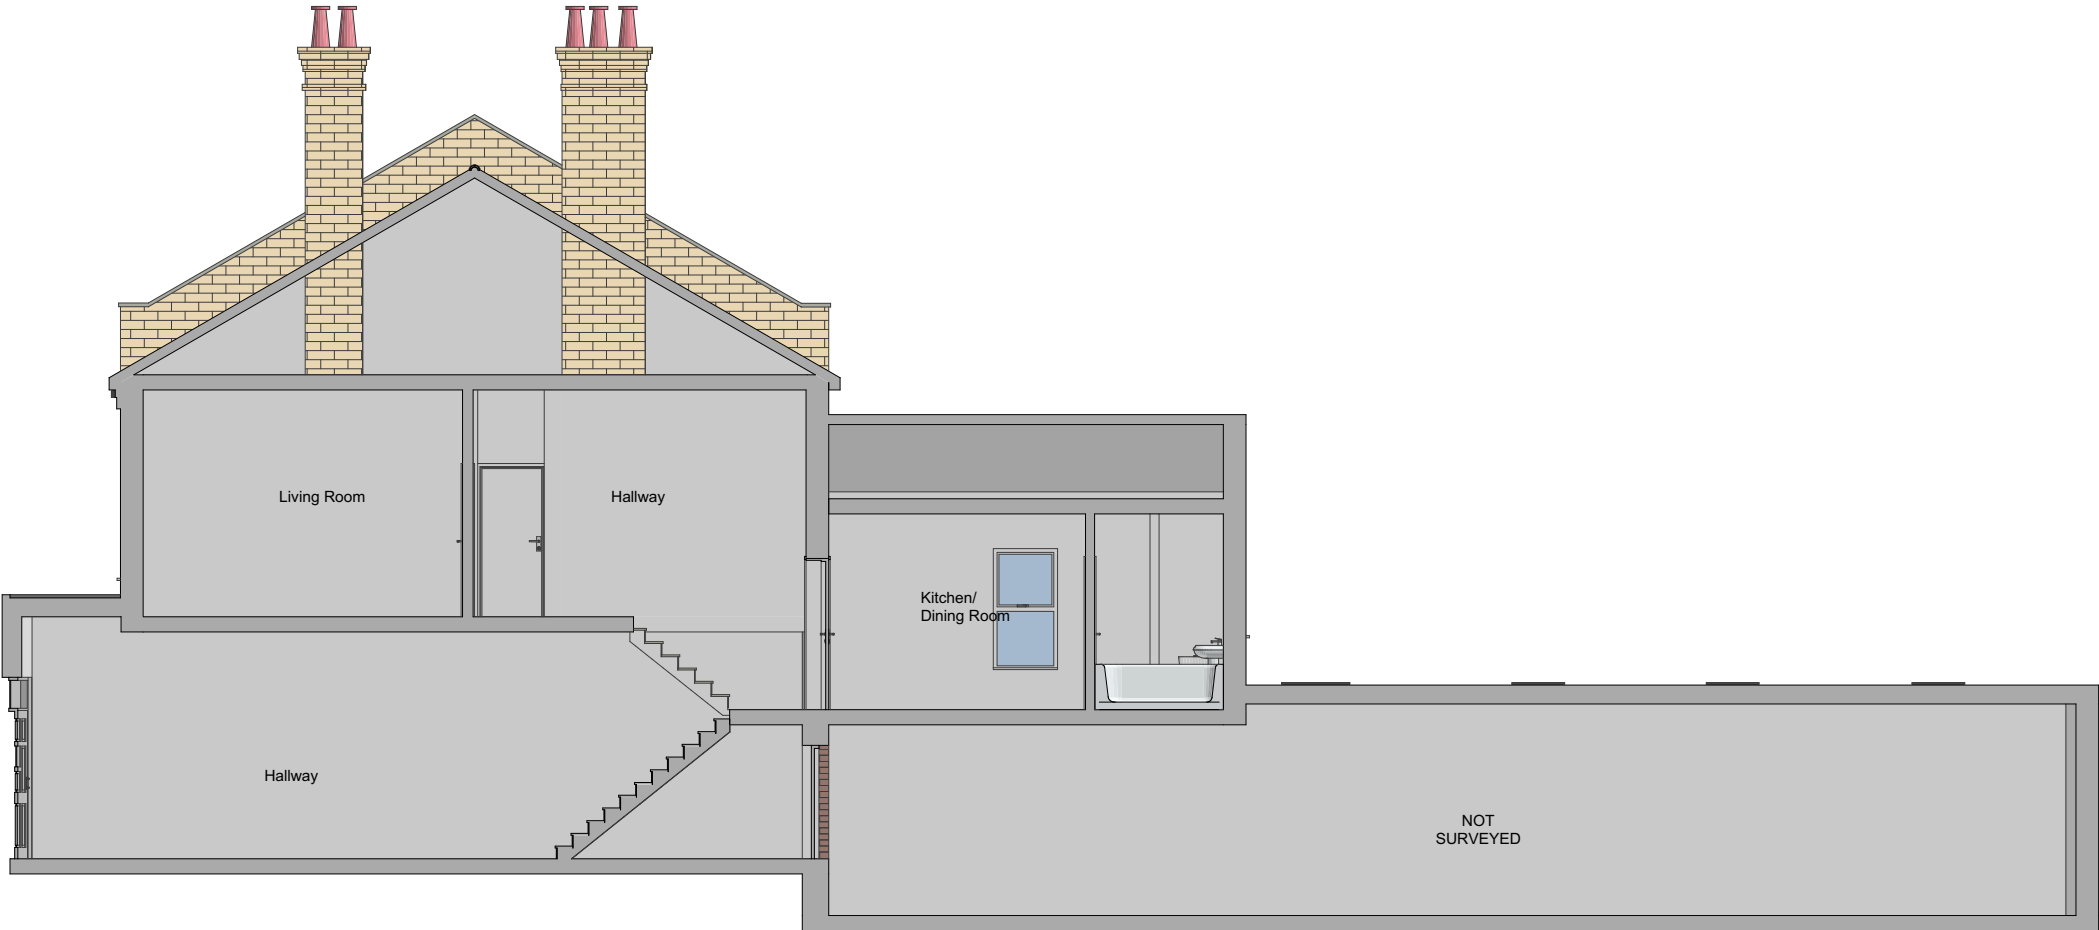

A Existing Building Section
Scale: 1:100

 

	Status	Scale @ A3	Purpose of Issue	Originator	Project Address	Project Description	Layout Title	Drawing Number							
	S0	1:100	Planning	Express Planning	449A West Green Road, London, N15 3PL	Erection of a rear dormer with roof-lights on the front slope	Sections Existing Existing Section AA	project	originator	zone	level	type	role	number	rev
	Project No: 143N15	Date 27 September 2022	Checked by MA					143-N153PL	- GA	- ZZ	- XX	- DR	-N/A-	300401	

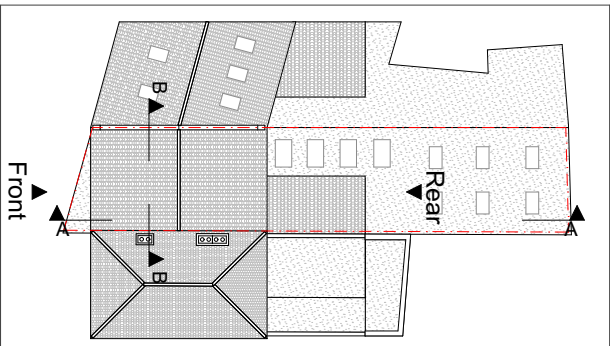

Notes

This drawing is prepared solely for design and planning submission purposes. It is not intended or suitable for either Building Regulations or Construction purposes and should not be used for such.


To be read in conjunction with all other relevant documentation and drawings.

Express Planning to be immediately notified of discrepancies.


All dimensions to be cross-checked on-site prior to manufacture and construction.

Express Planning accepts no liability for any expense, loss or damage arising from any variation made to this drawing or in the execution of the work.

Copyright belongs to Express Planning Ltd.

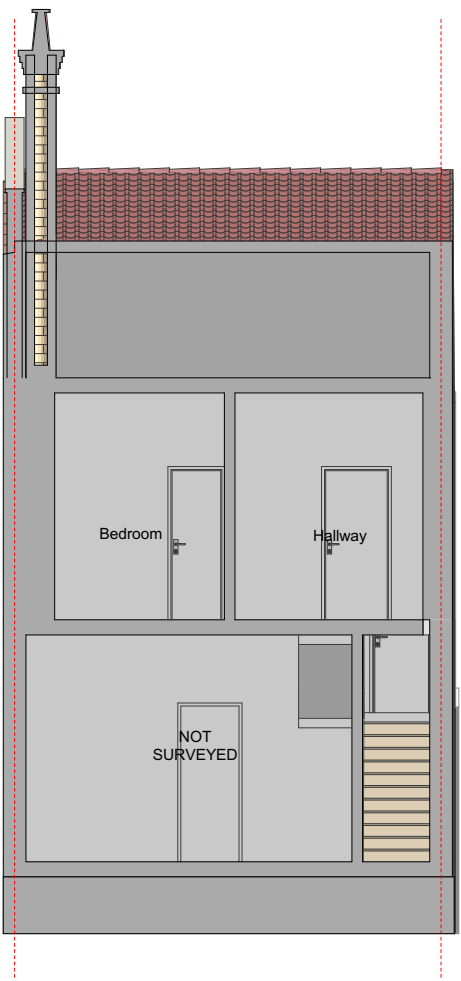

B Existing Building Section
Scale: 1:100

 

 EXPRESS PLANNING	Status	Scale @ A3	Purpose of Issue	Originator	Project Address	Project Description	Layout Title	Drawing Number
	S0	1:100	Planning	Express Planning	449A West Green Road, London, N15 3PL	Erection of a rear dormer with roof- lights on the front slope	Sections Existing Existing Section BB	project originator zone level type role number rev
	Project No: 143N15	Date 27 September 2022	Checked by MA					143- N153PL - GA - ZZ - XX - DR -N/A - 300402