





Willoughby Lane

PRE -EXISTING FLOOR PLAN

 


SITE PLAN SCALE 1:100

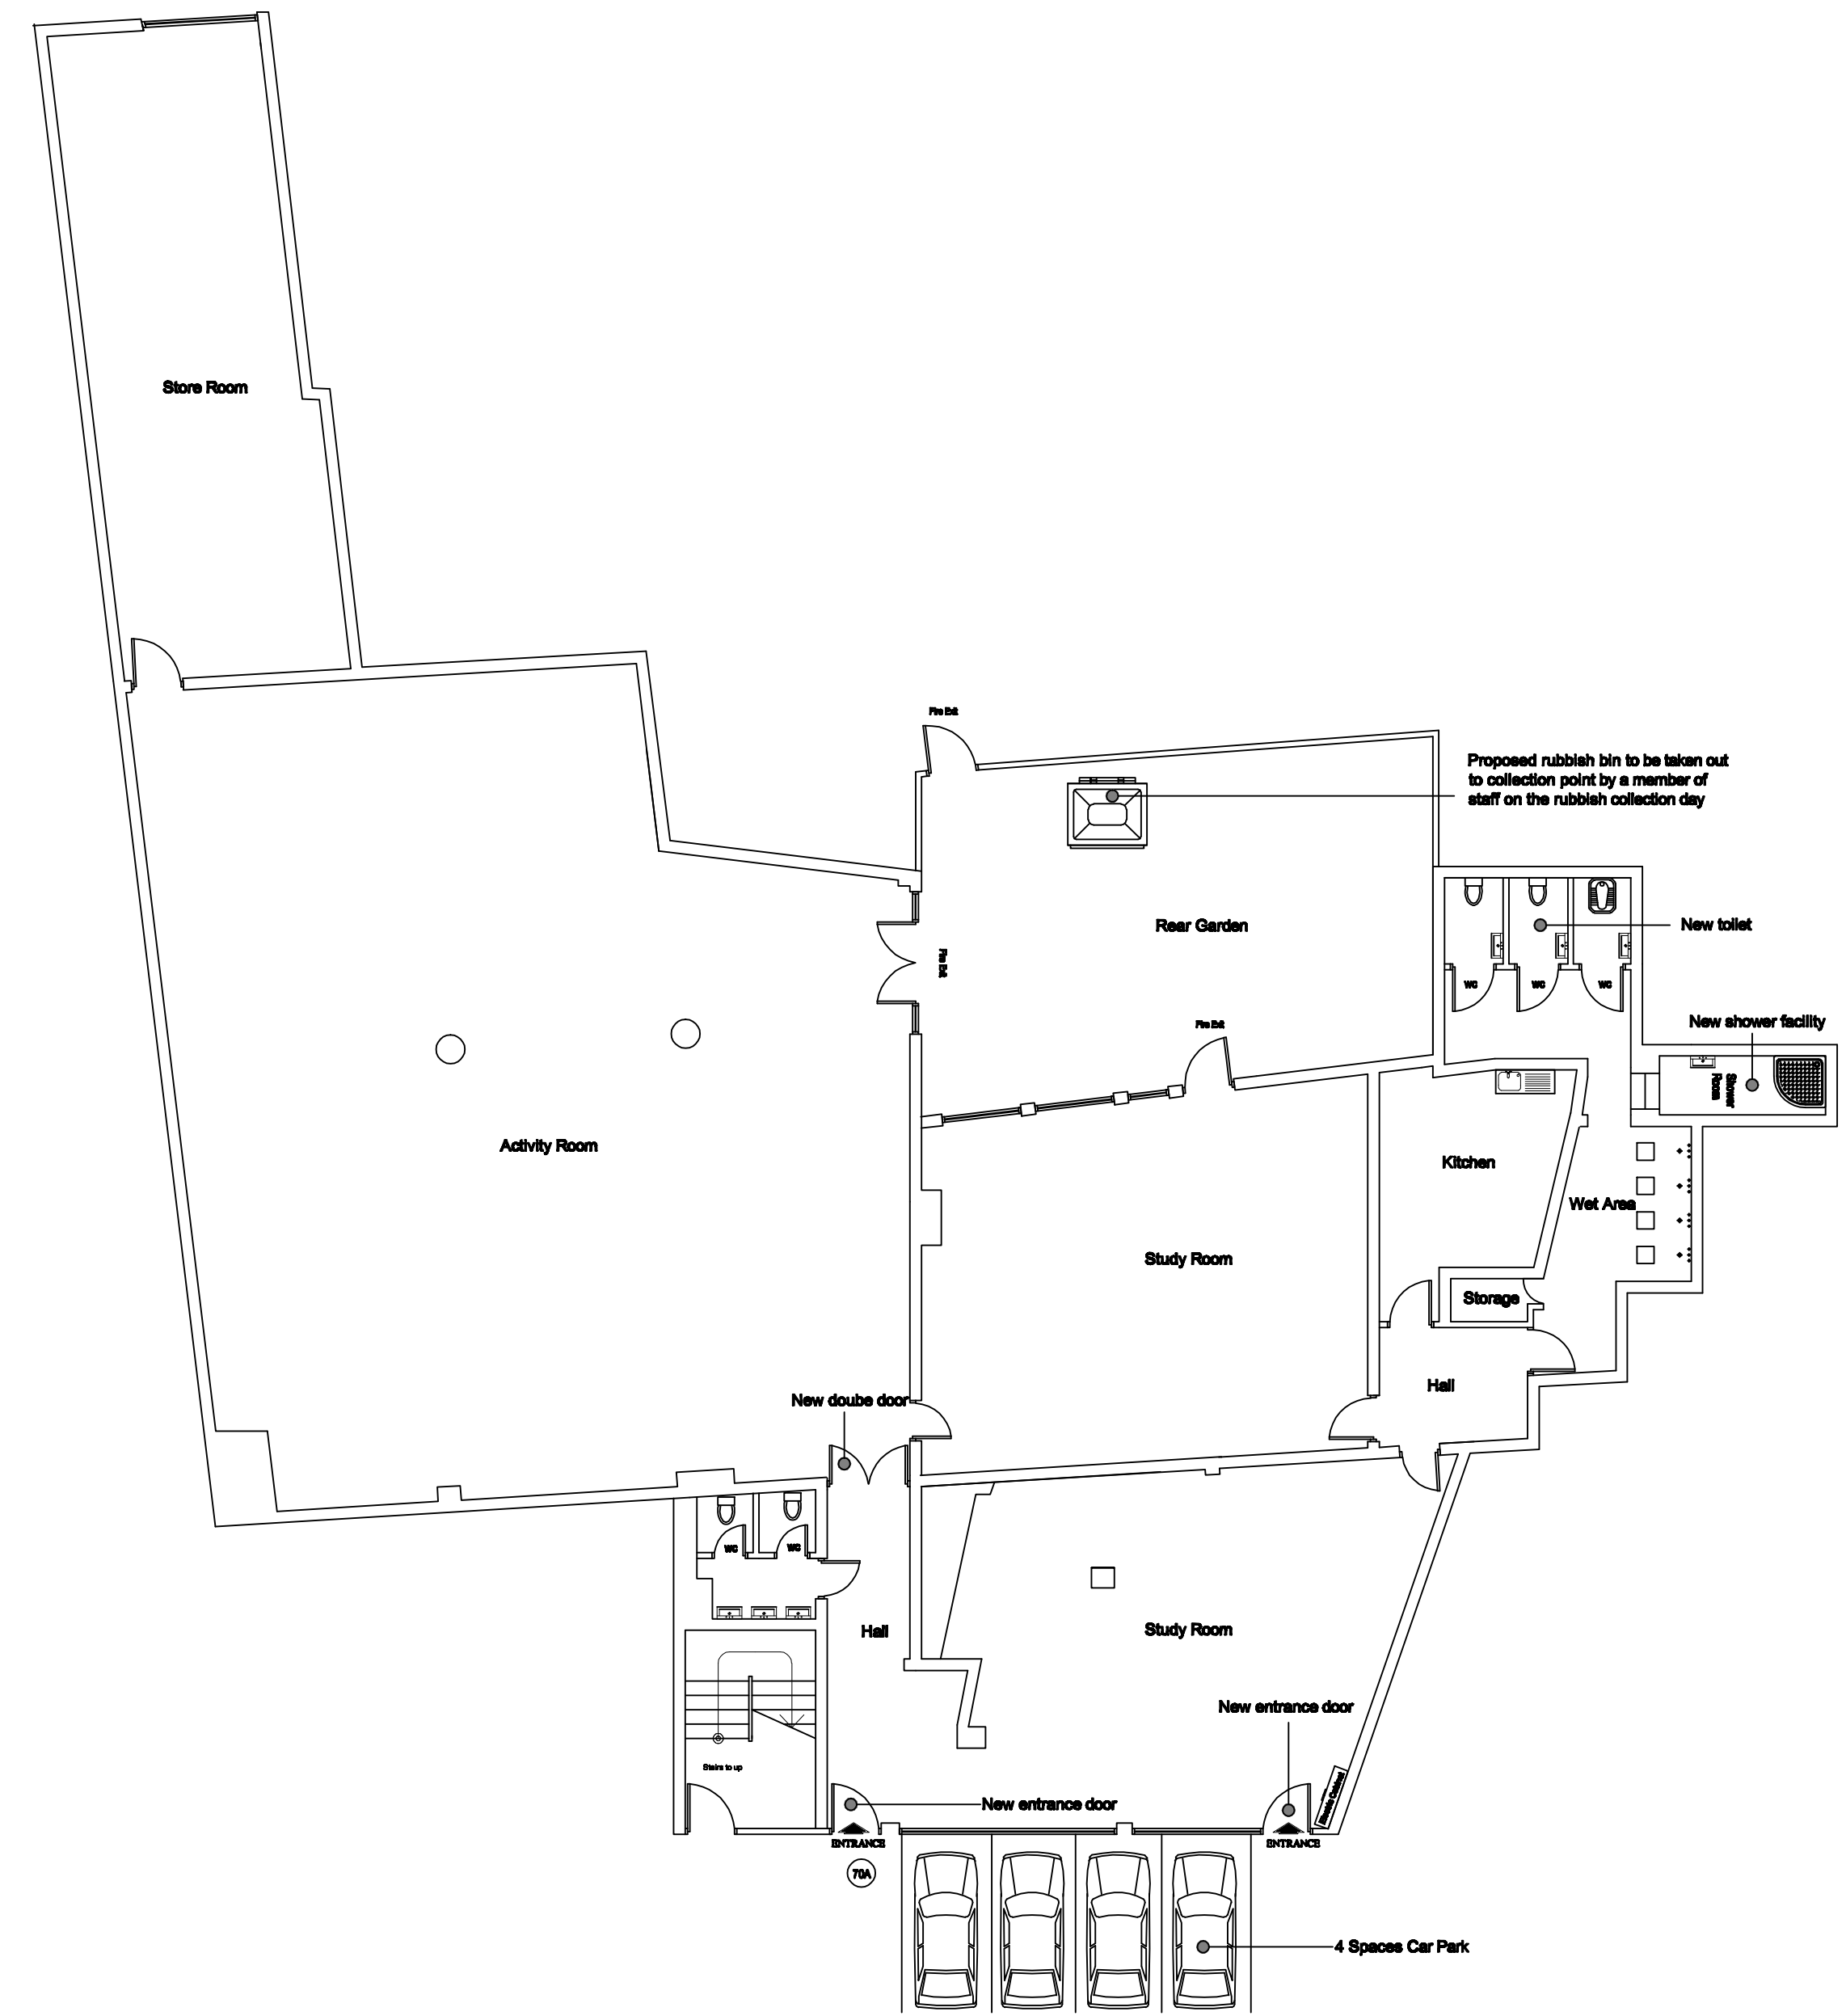

Willoughby Lane

EXISTING AND PROPOSED FLOOR PLAN

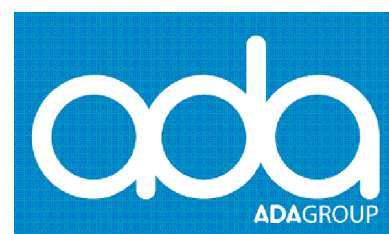

The condition that this drawing is to not copied, reproduced, retained or disclosed to any unauthorized person without the prior consent in written of ADA GROUP. All Dimensions to be checked on site and any discrepancy to be notified to the supervising officer. All dimensions in mm. No dimensions to be scaled from this drawing for construction purposes unless otherwise indicated. All work is comply with building regulations . The sole purpose of this drawing is the procurement of planning permission, and work is not to commence before such approvals.

Client: 70A Willoughby Lane London, N17 0SP	Drawing Title: Pre-Existing, Existing and Proposed Floor Plan	Date: 07-10-2012
	Drawing no: VC-12-56-001	Scale: 1:100 @A1