


●This drawing is the property of Natalia Eddy. No disclosure or copy of it may be made without the written permission of Natalia Eddy.

For Construction purposes:

- All dimensions and levels to be checked on site.
- Discrepancies to be reported to Natalia Eddy before proceeding
- If in any doubt about information on this drawing contact Natalia Eddy

REVISION				
NUMBER	DATE	BY	NOTES	
P1	24/02/2022	NE	Issued to planning	

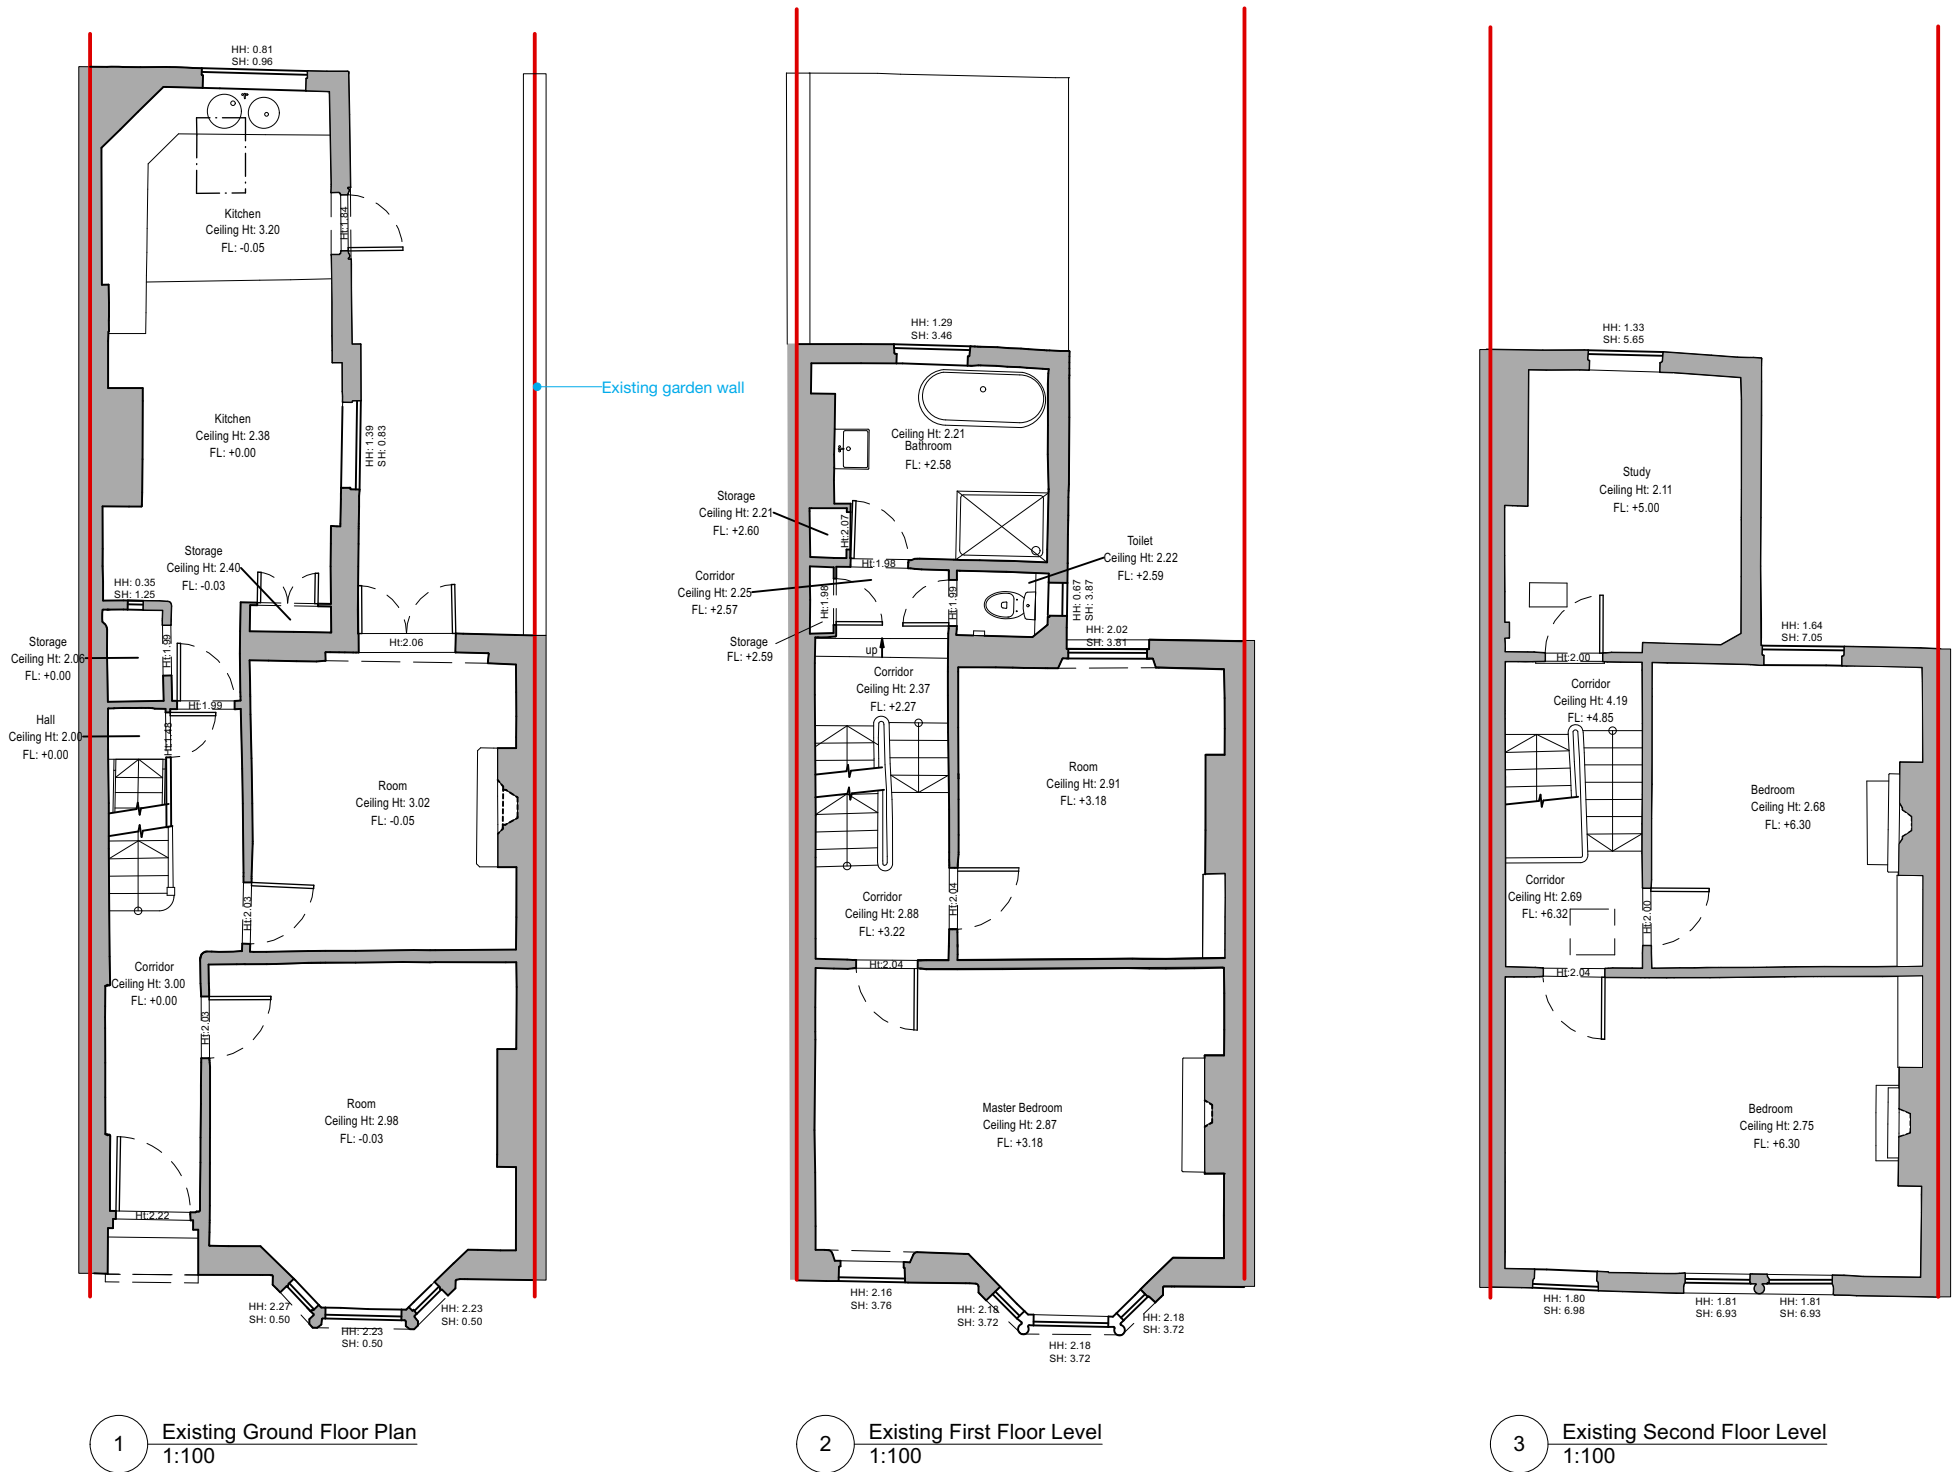


NOTES:

KEY

EXISTING

PARTY WALL LINE

 

NATALIA EDDY
99 Florence Road, London, N4 4DL
nataliaeddy3@gmail.com

CLIENT
Mr J Randall & Ms. E Hawes

PROJECT
15 Cornwall Road, London, N4 4PH

SHEET TITLE
Existing Floor Plans

SCALE
1:100@A3

DATE CREATED
24/02/2022

FILE REFERENCE
911-DWG-XX

DRAWING NUMBER	REVISION
911-DWG-000-XX	P1