




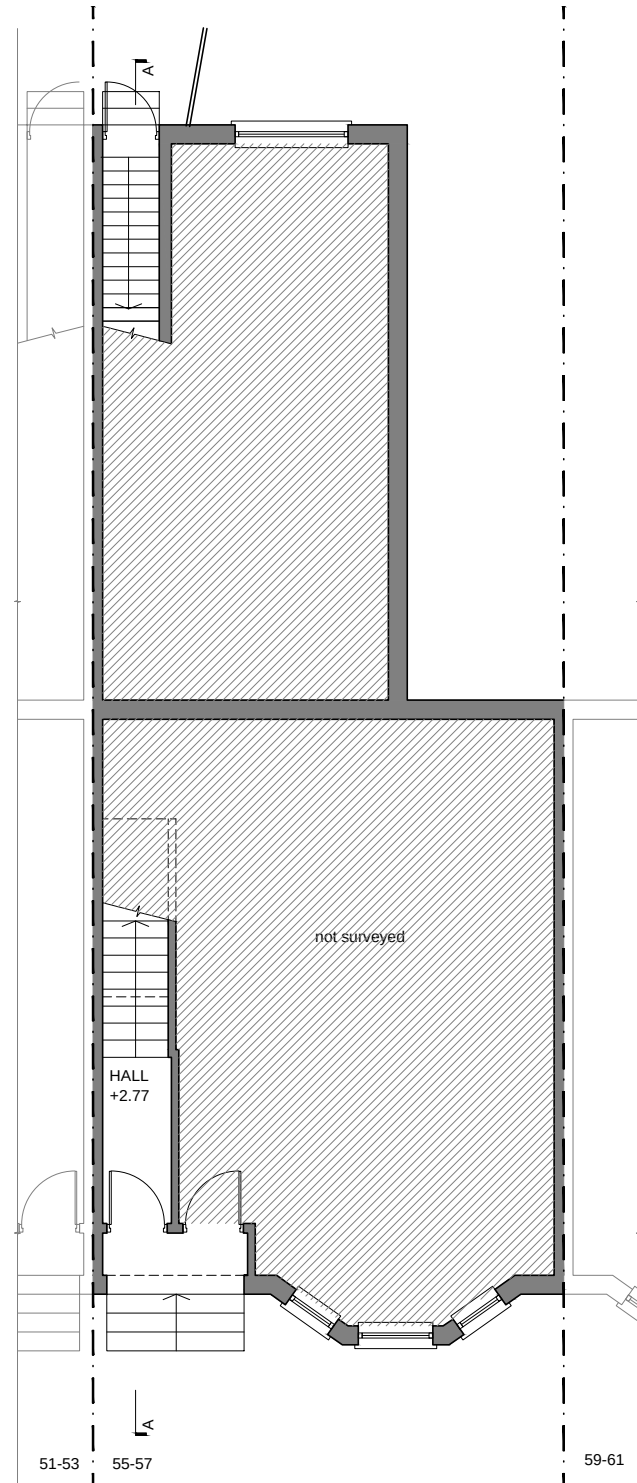


GROUND FLOOR PLAN

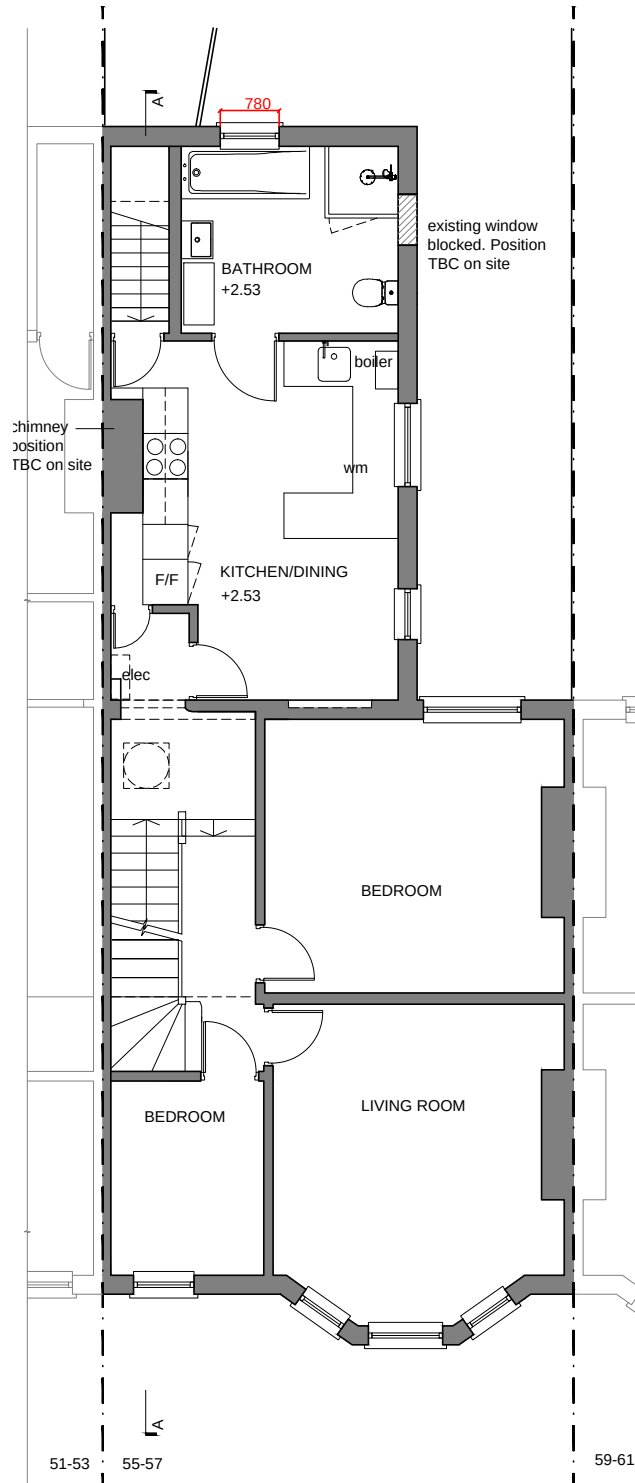

FIRST FLOOR PLAN

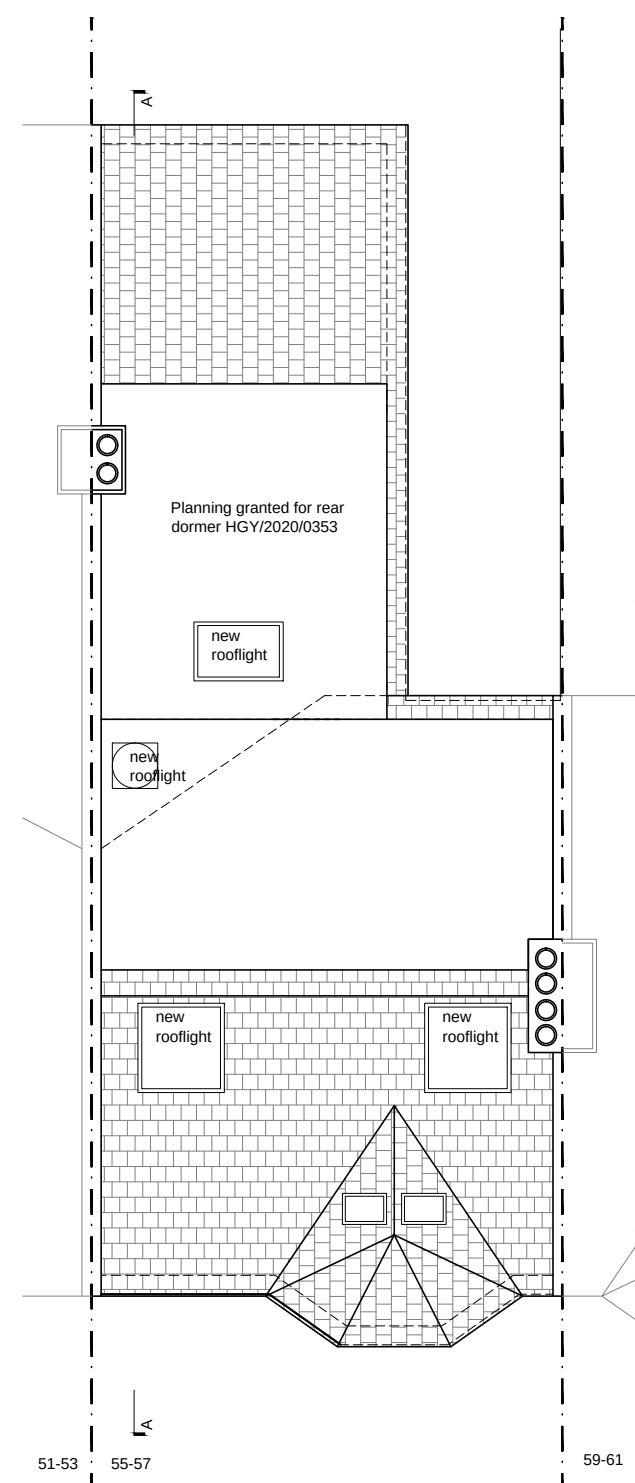

ROOF FLOOR PLAN

 


revision	date
----------	------

FOR PLANNING

55 Albert Road

As existing

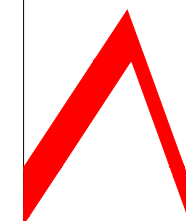

ana alonso architect
Dipl Arch ARB
T1 07754888138
E1 anatron@yahoo.com
facebook.com/ana.alonso.architect

ana alonso architect | muswell hill

Scale	1:100@A3	Job No	Dwg No	Rev
Date	July 22	2021/110	AP(00)02	.
Drawn	AAT			
Checked	AAT	© COPYRIGHT This drawing is the copyright of Ana Alonso.		