


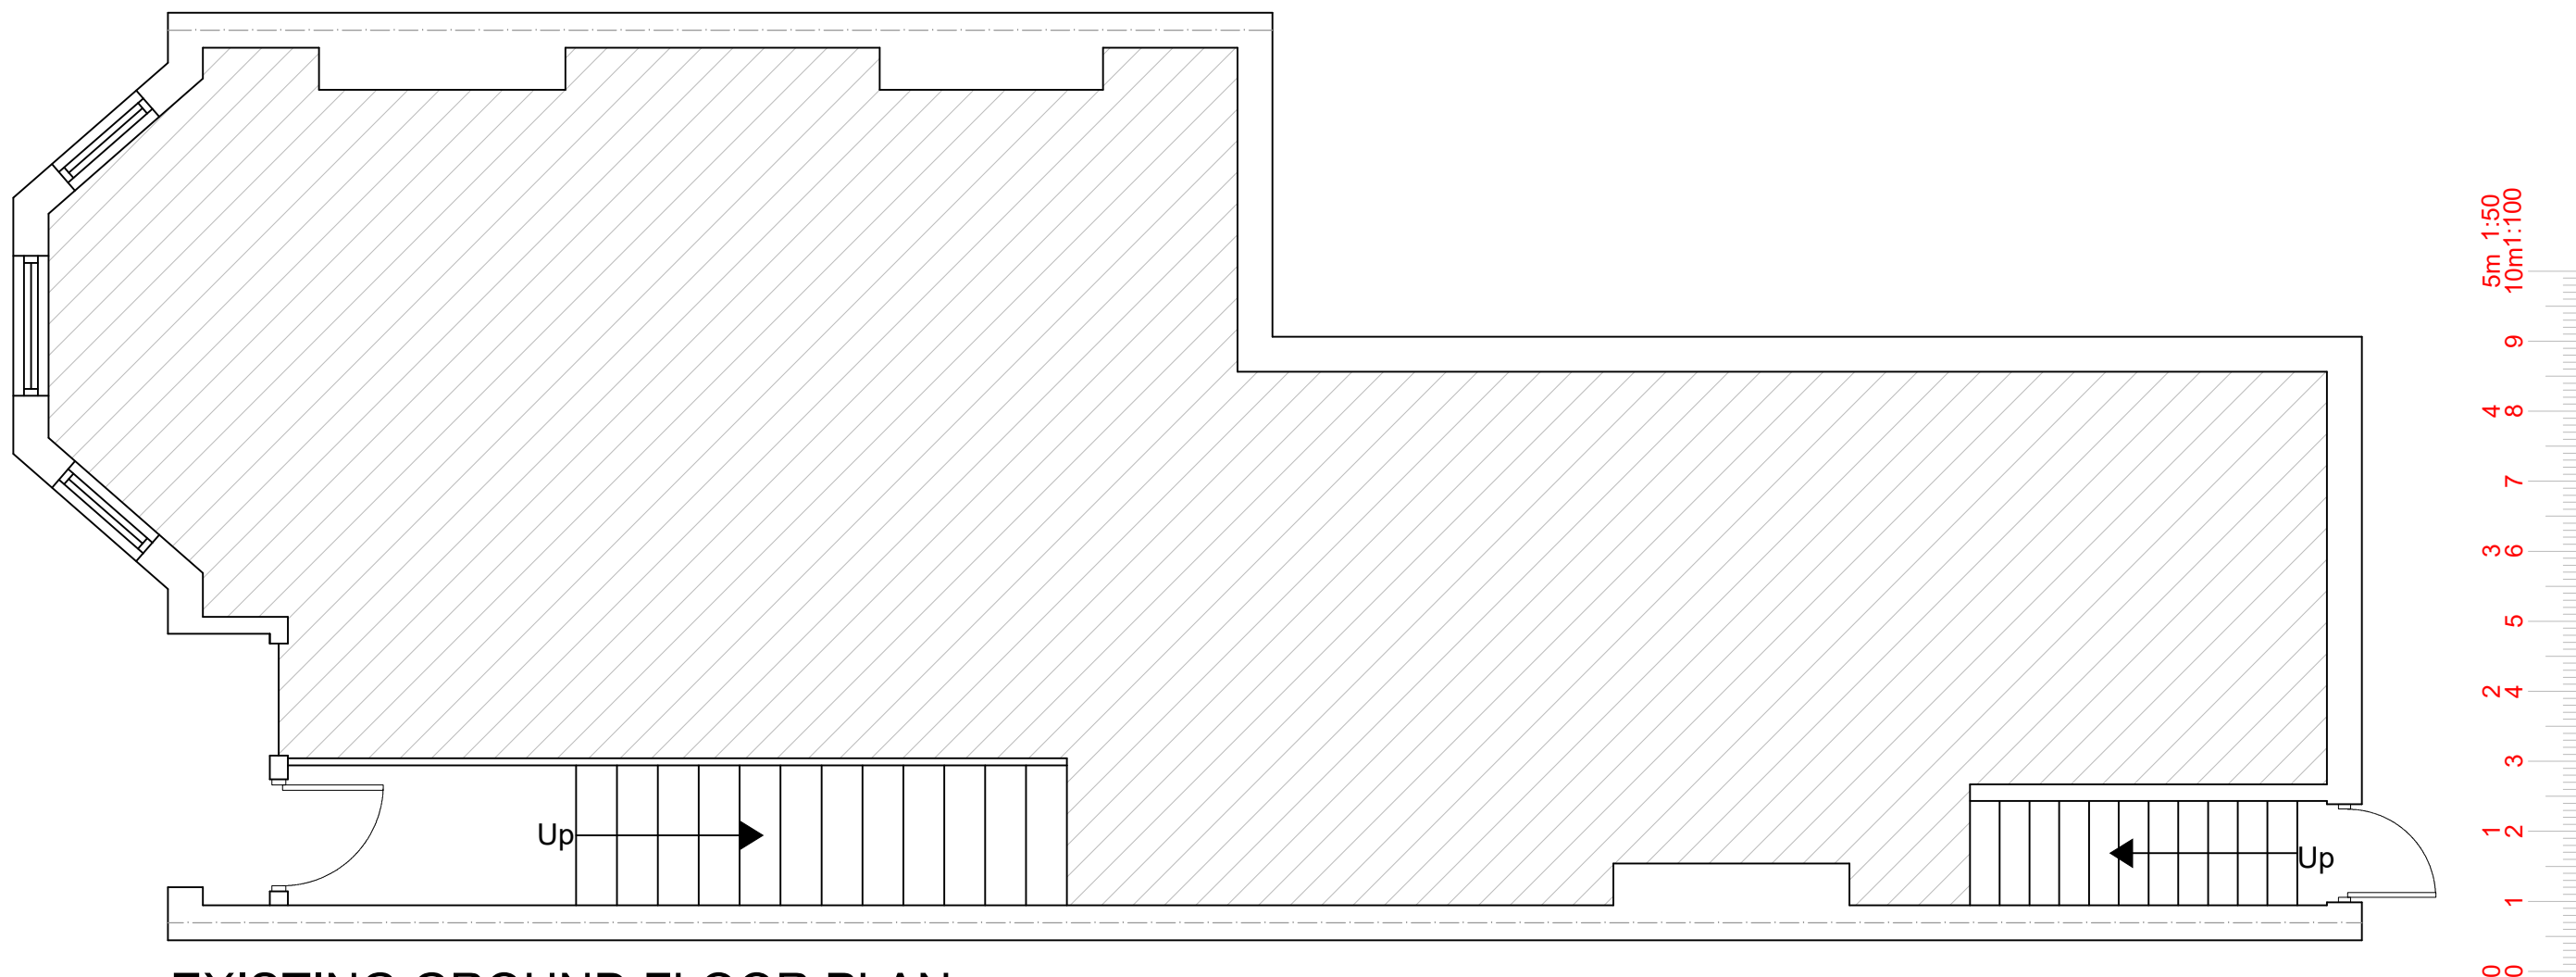

EXISTING GROUND FLOOR PLAN
SCALE 1:50



www.FastPlansUK.co.uk

Project: Loft Conversion with
Dormer to Rear.


Address:
101 ALBERT RD,N22 7AG

Scale: 1:50 @ A3	Dwg. no: A01 REV-1
---------------------	-----------------------

Drawn by: O.B.S	Date Drawn: 10-SEP-2022
--------------------	----------------------------

For Drawings Tel: 020 3542 1777

E-mail: plans@FastPlansUK.co.uk

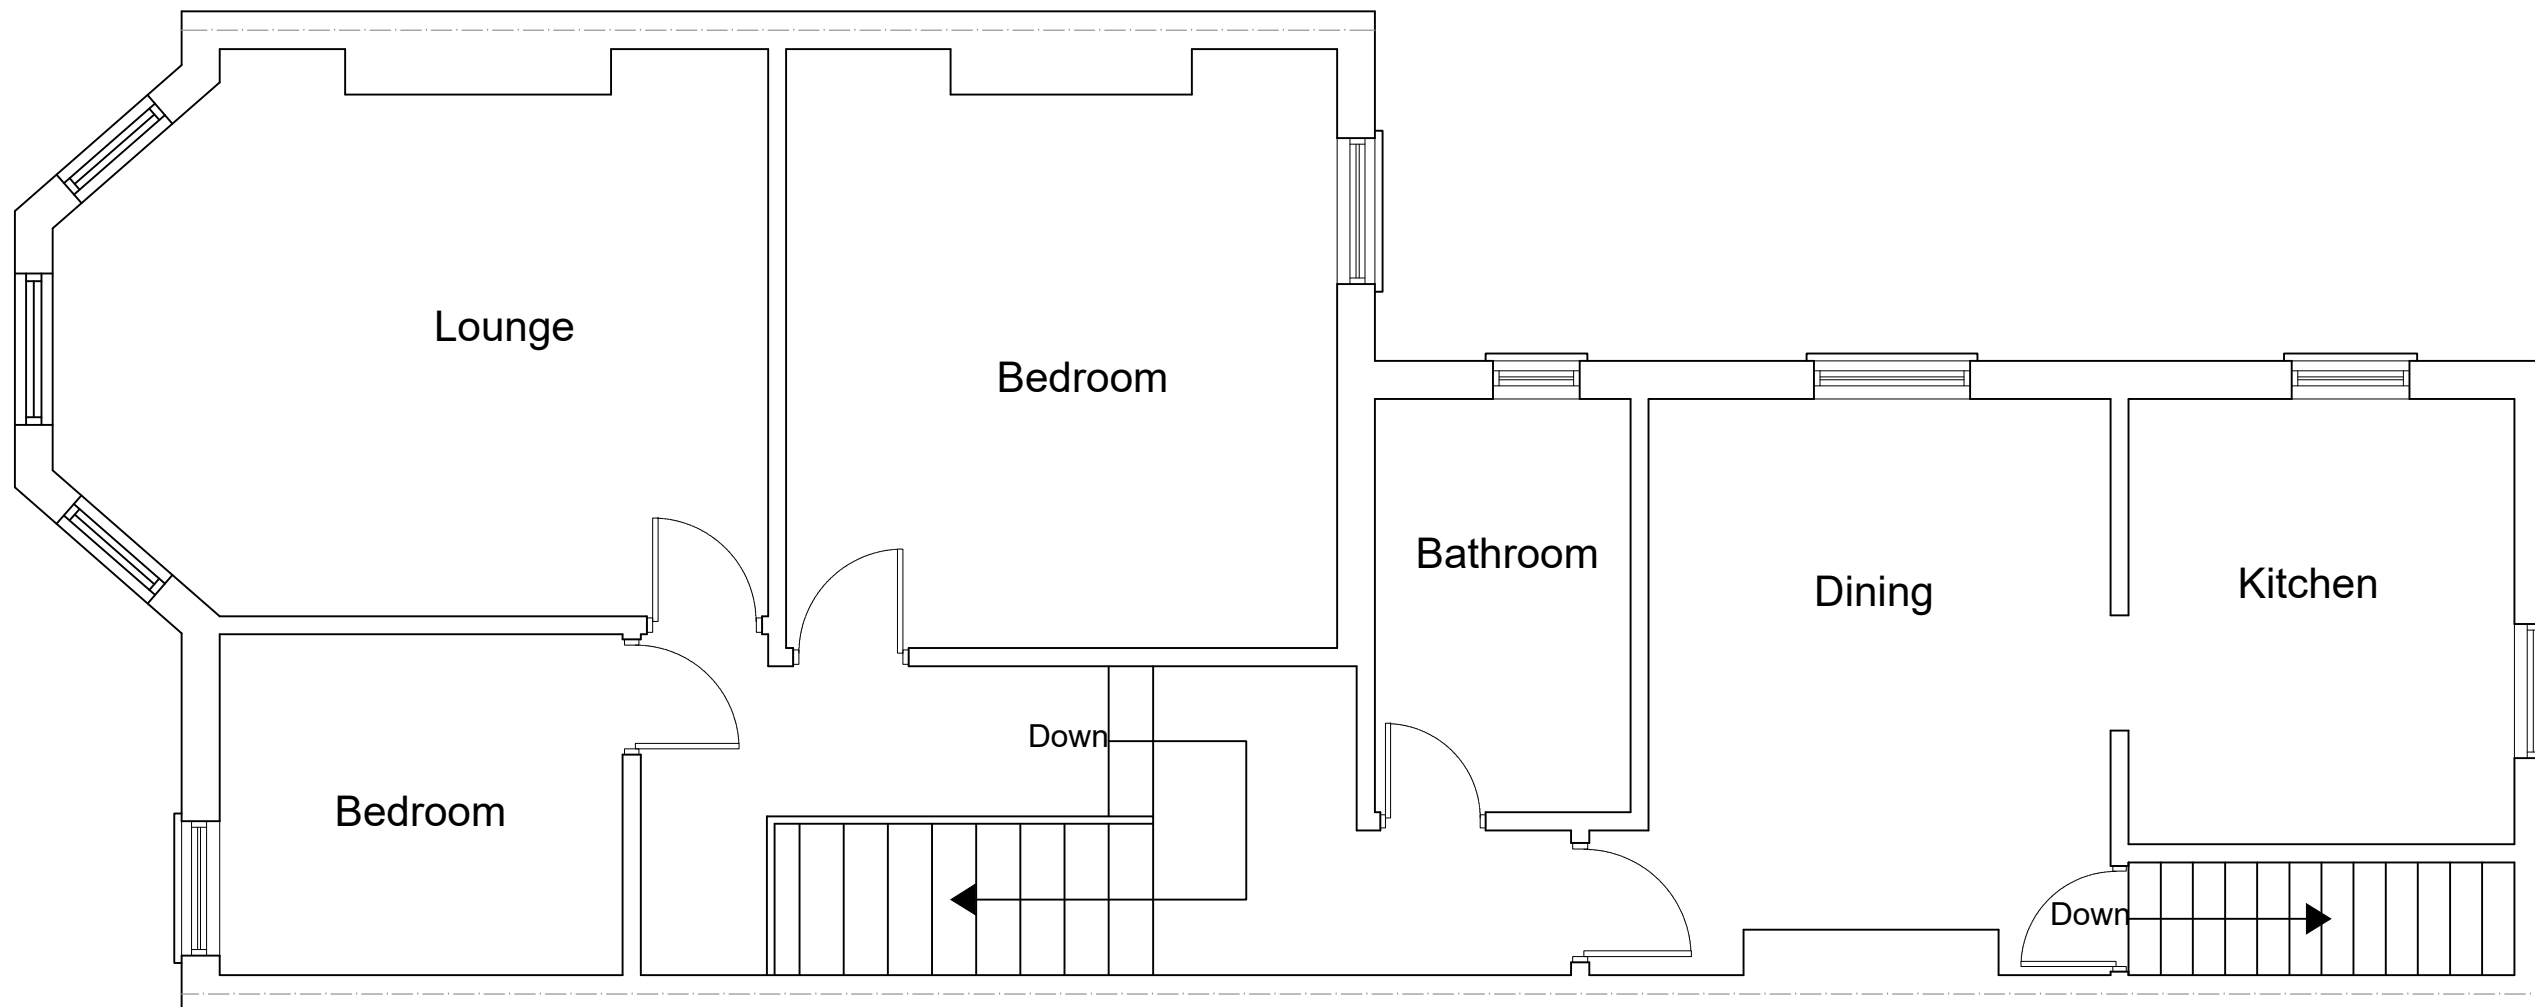

EXISTING FIRST FLOOR PLAN
SCALE 1:50



www.FastPlansUK.co.uk

Project: Loft Conversion with
Dormer to Rear.


Address:
101 ALBERT RD, N22 7AG

Scale: 1:50 @ A3	Dwg. no: A02 REV-1
---------------------	-----------------------


Drawn by: O.B.S	Date Drawn: 10-SEP-2022
--------------------	----------------------------

For Drawings Tel: 020 3542 1777

E-mail: plans@FastPlansUK.co.uk

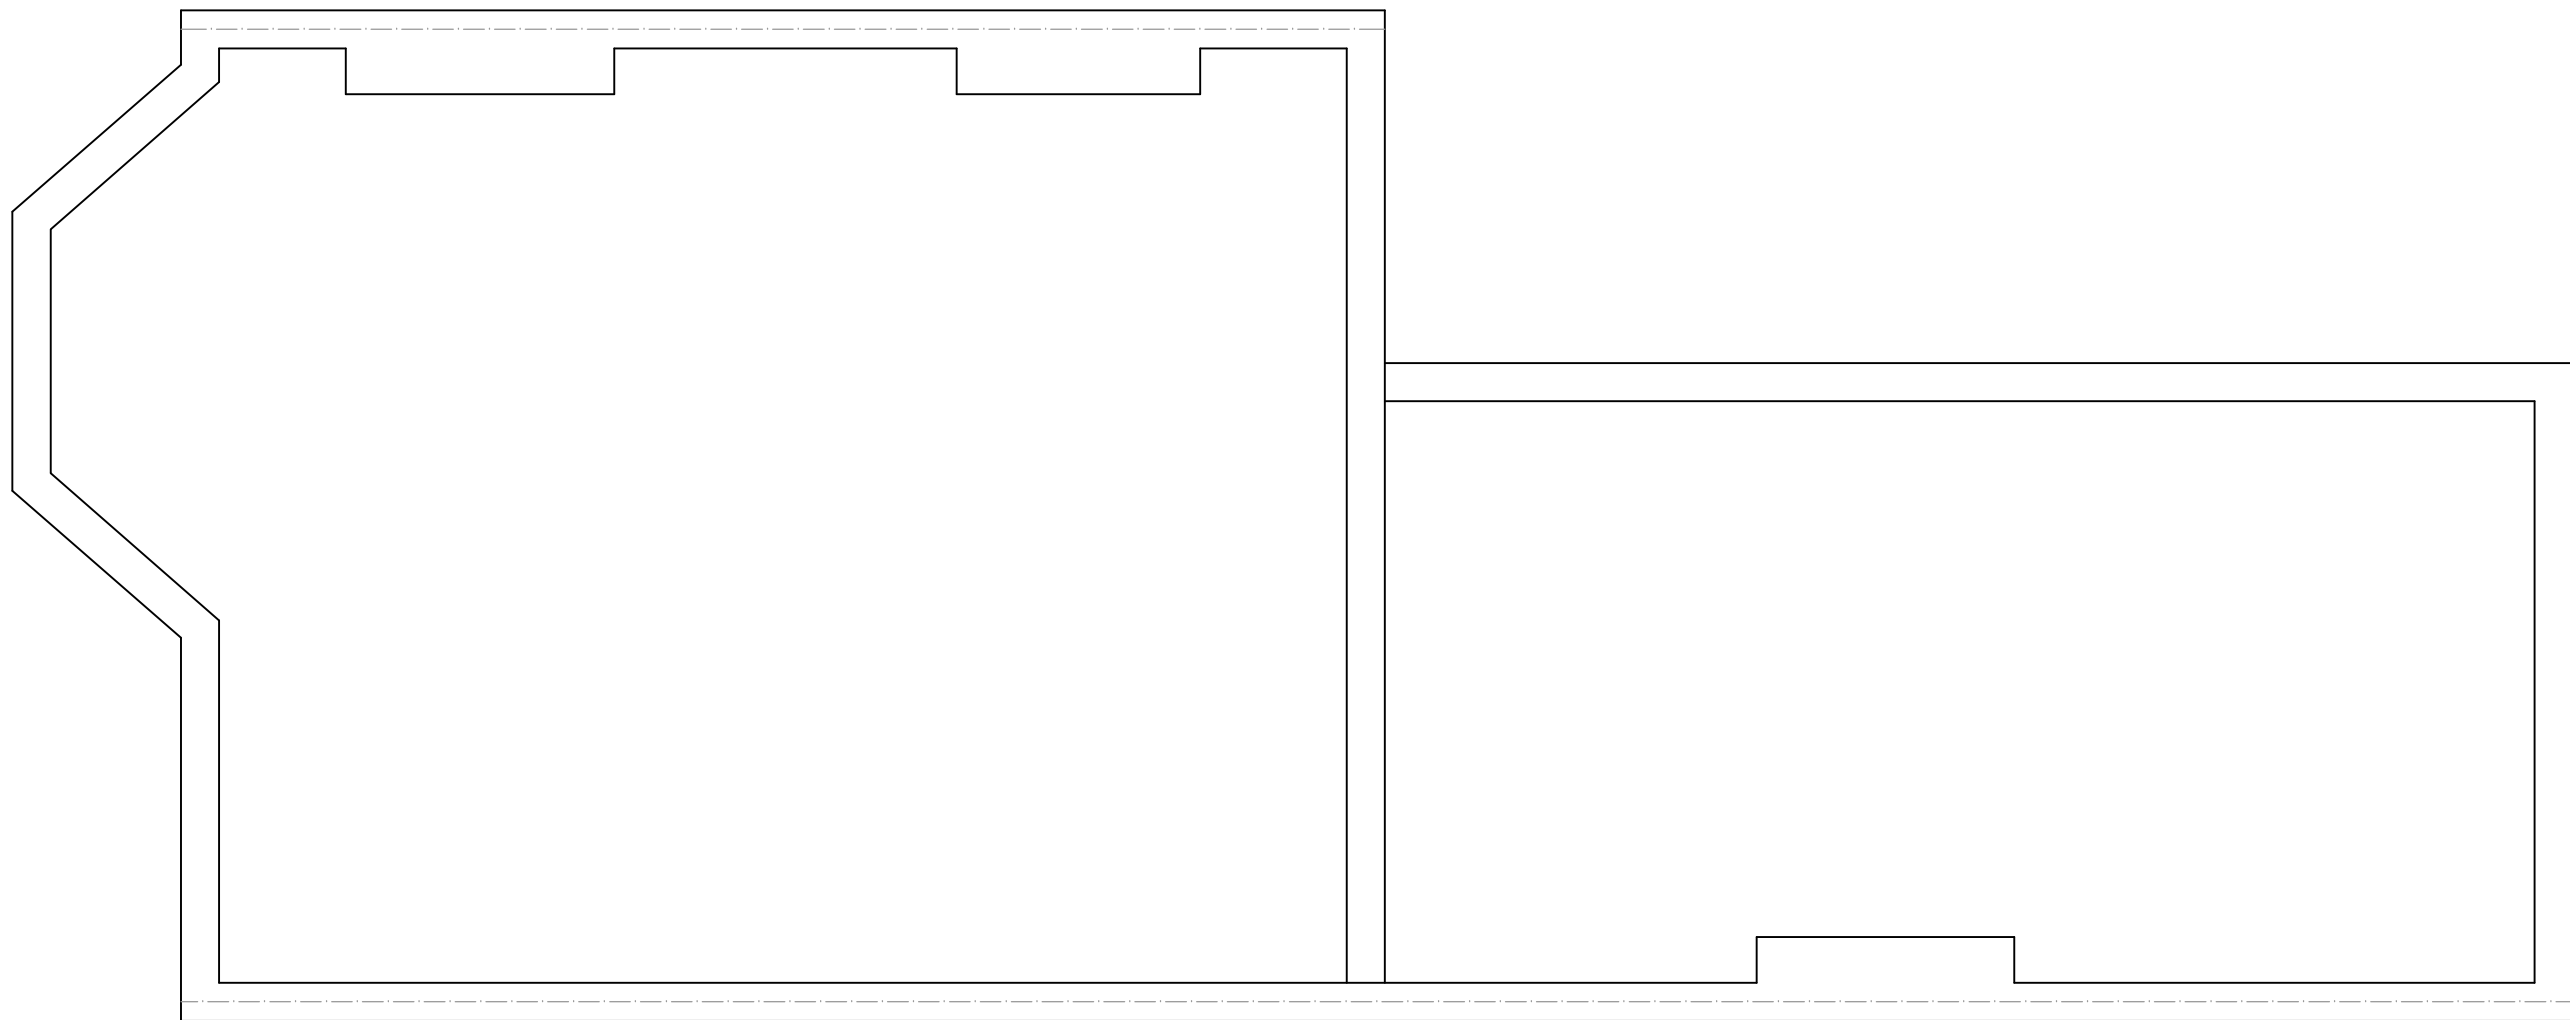

EXISTING LOFT PLAN
SCALE 1:50

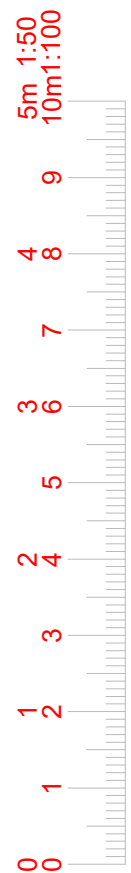

www.FastPlansUK.co.uk

Project: Loft Conversion with
Dormer to Rear.


Address:
101 ALBERT RD,N22 7AG

Scale: 1:50 @ A3	Dwg. no: A03 REV-1
---------------------	-----------------------

Drawn by: O.B.S	Date Drawn: 10-SEP-2022
--------------------	----------------------------

For Drawings Tel: 020 3542 1777

E-mail: plans@FastPlansUK.co.uk

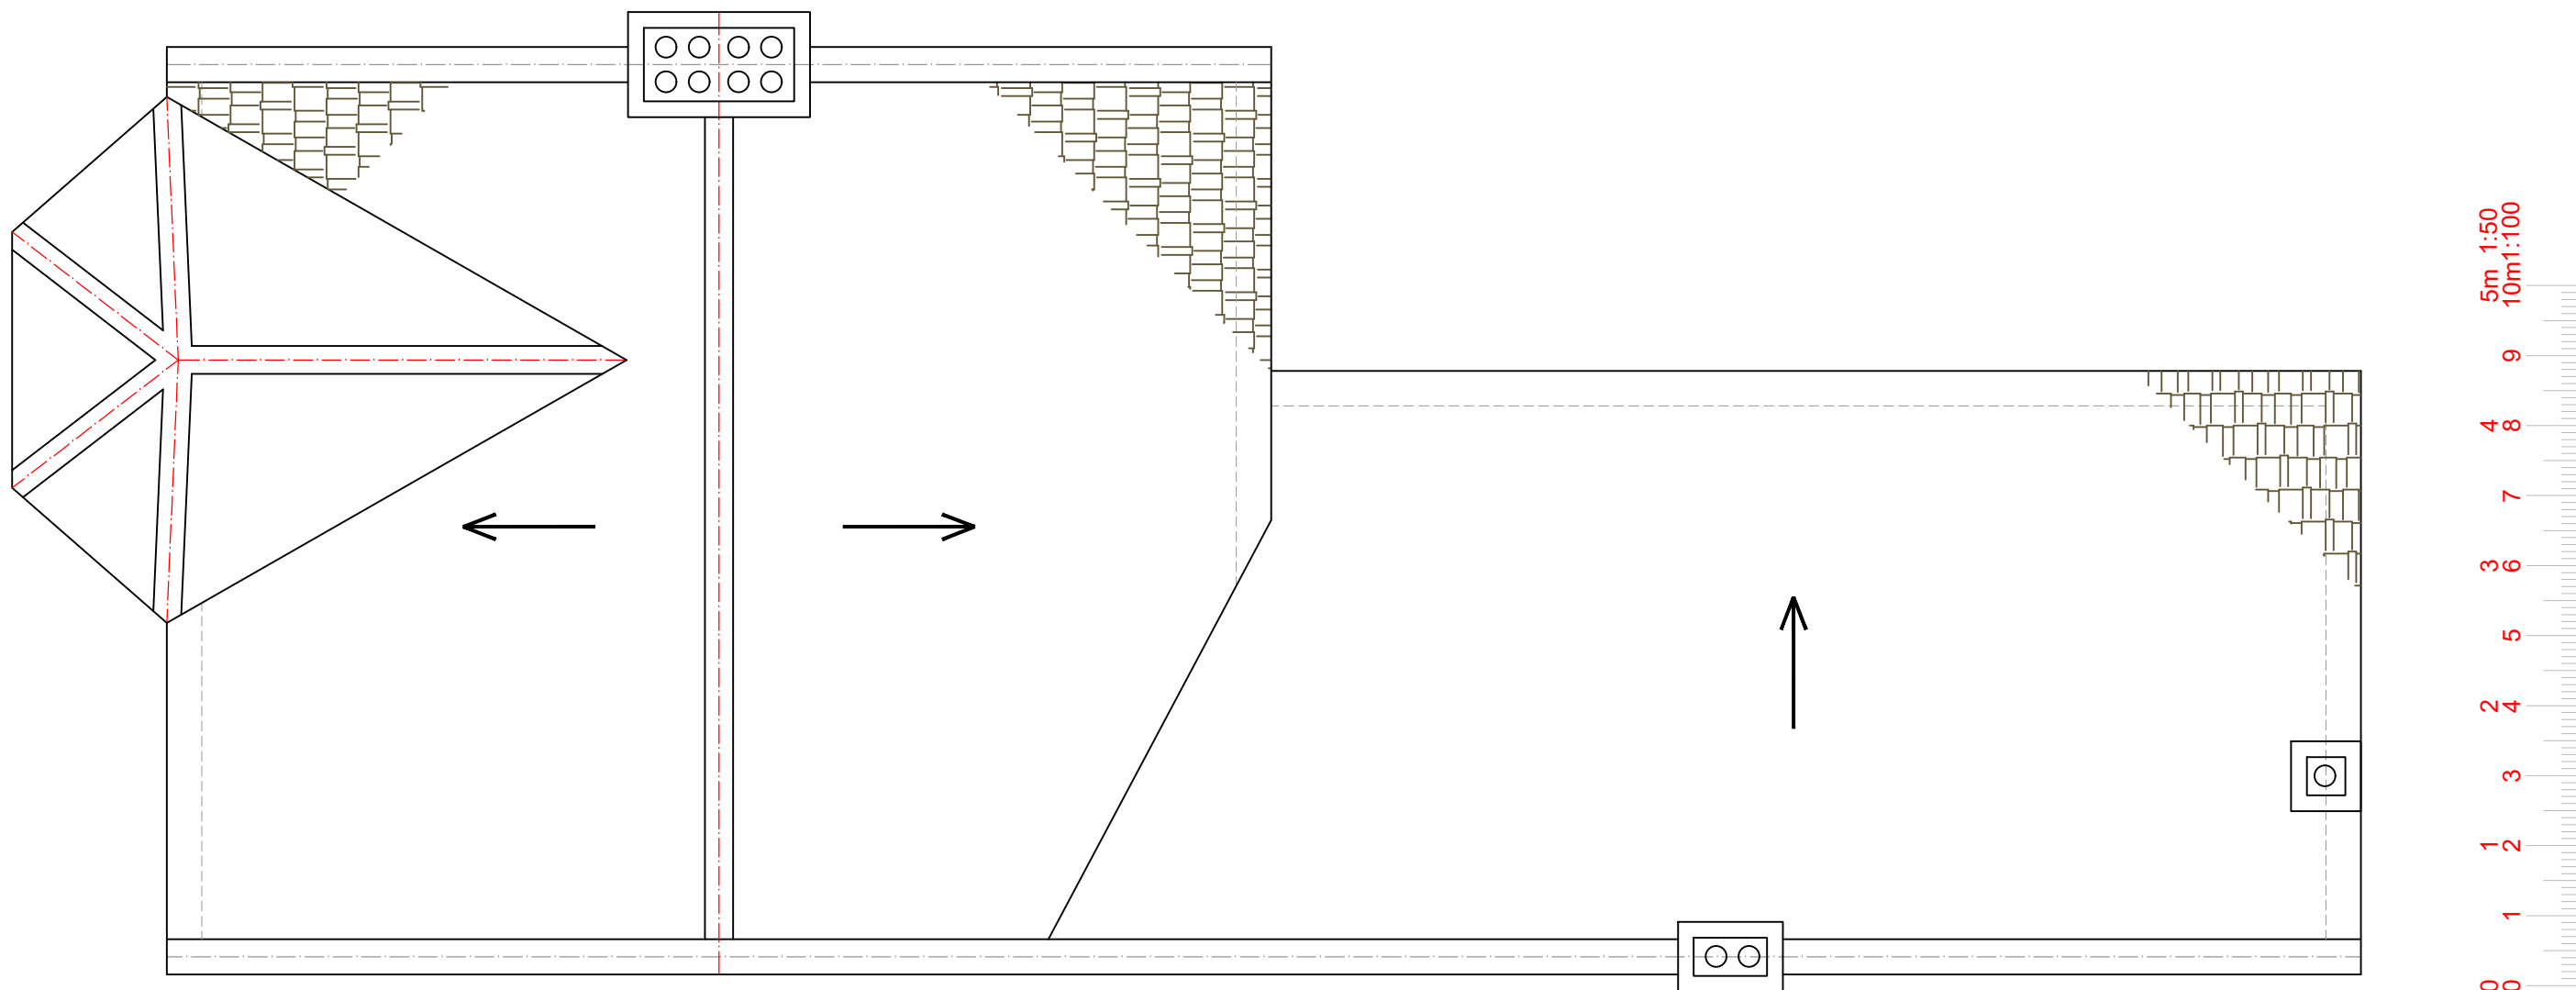

EXISTING ROOF PLAN
SCALE 1:50



www.FastPlansUK.co.uk

Project: Loft Conversion with
Dormer to Rear.


Address:
101 ALBERT RD,N22 7AG

Scale: 1:50 @ A3 Dwg. no: A04 REV-1

Drawn by: O.B.S Date Drawn: 10-SEP-2022


For Drawings Tel: 020 3542 1777

E-mail: plans@FastPlansUK.co.uk

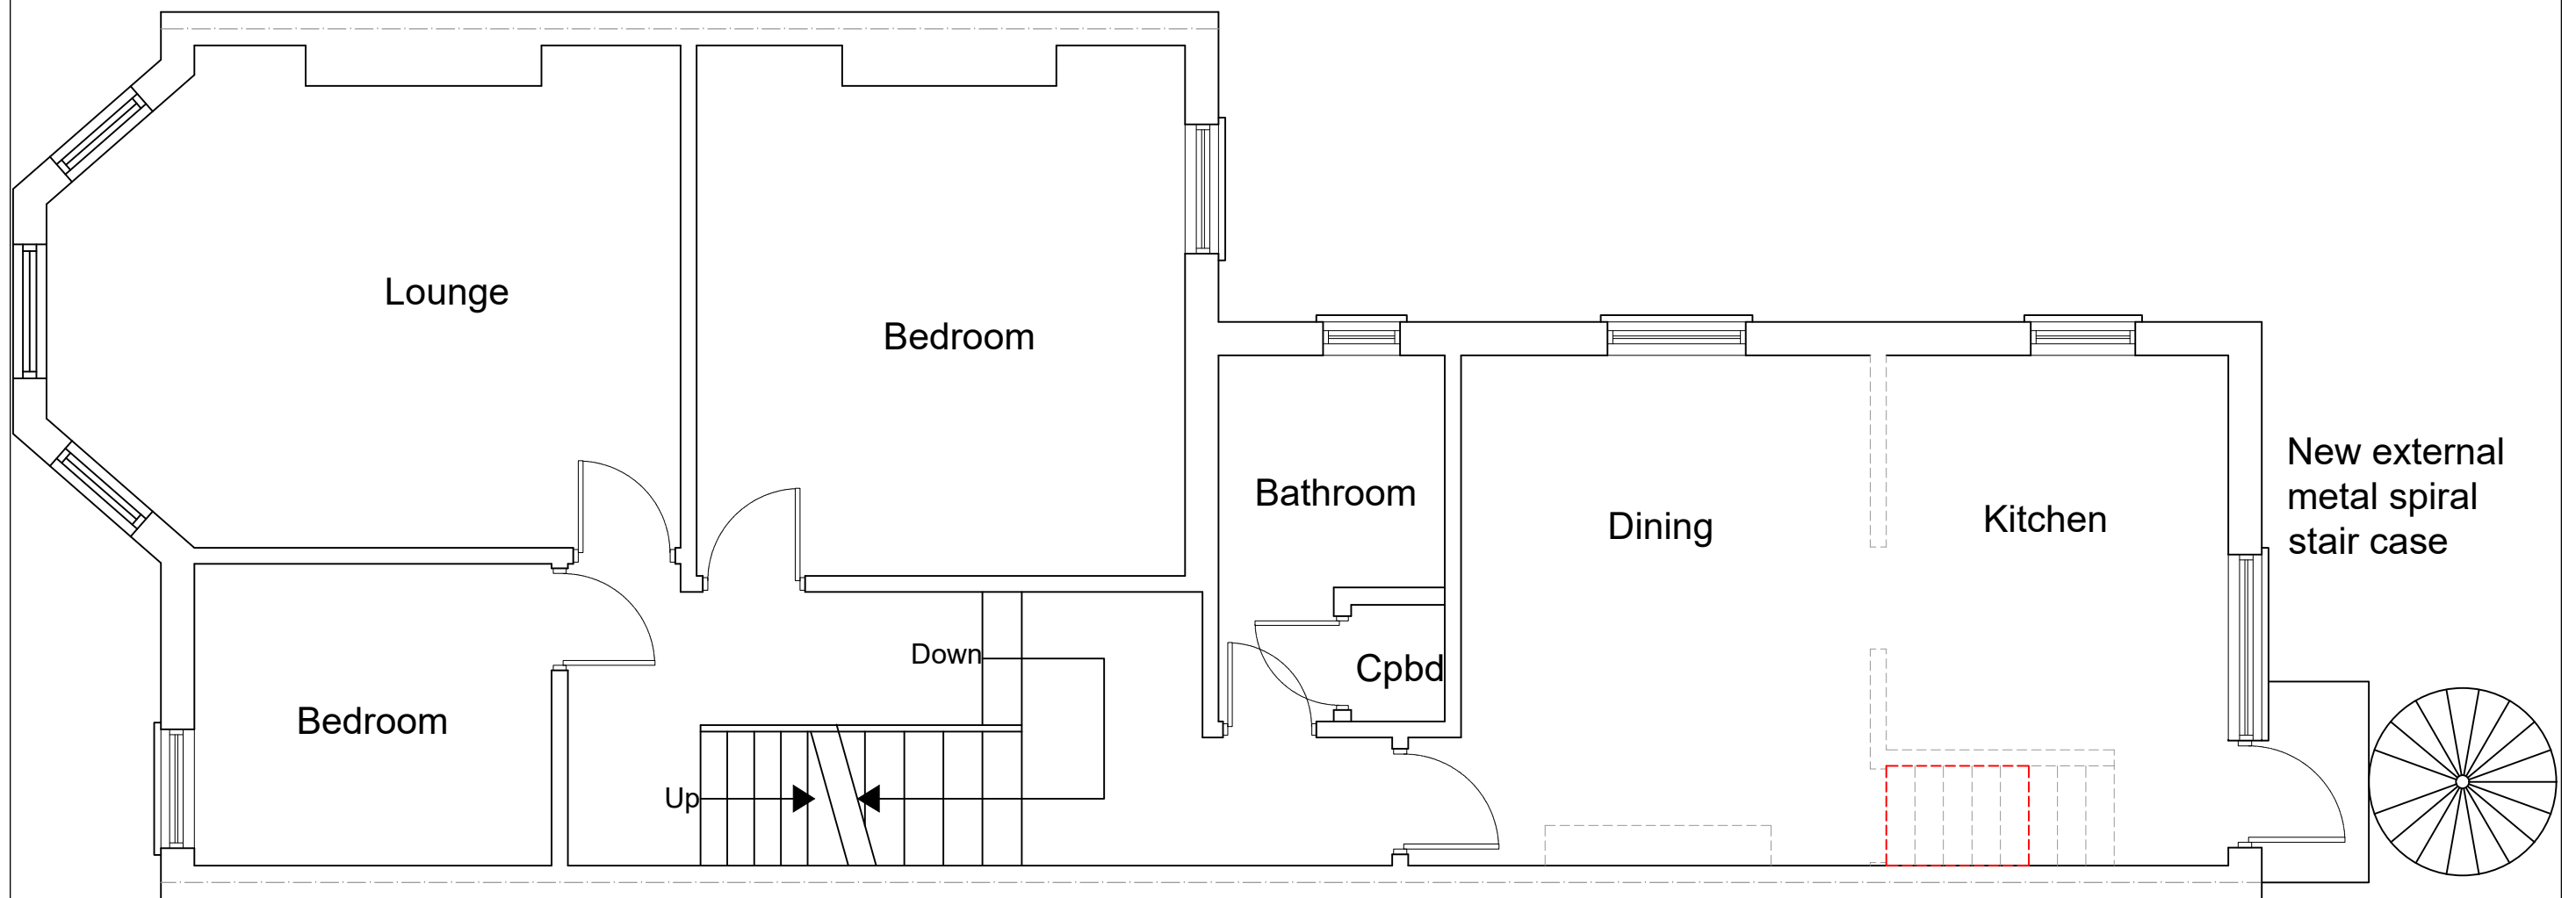

PROPOSED FIRST FLOOR PLAN
SCALE 1:50

Pub style floor door stairs will
lead to new boiler position

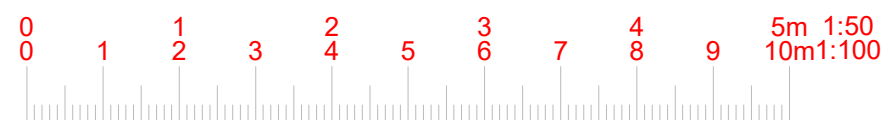

www.FastPlansUK.co.uk

Project: Loft Conversion with
Dormer to Rear.


Address:
101 ALBERT RD,N22 7AG

Scale: 1:50 @ A3 Dwg. no: A05 REV-1

Drawn by: O.B.S Date Drawn: 10-SEP-2022

For Drawings Tel: 020 3542 1777

E-mail: plans@FastPlansUK.co.uk

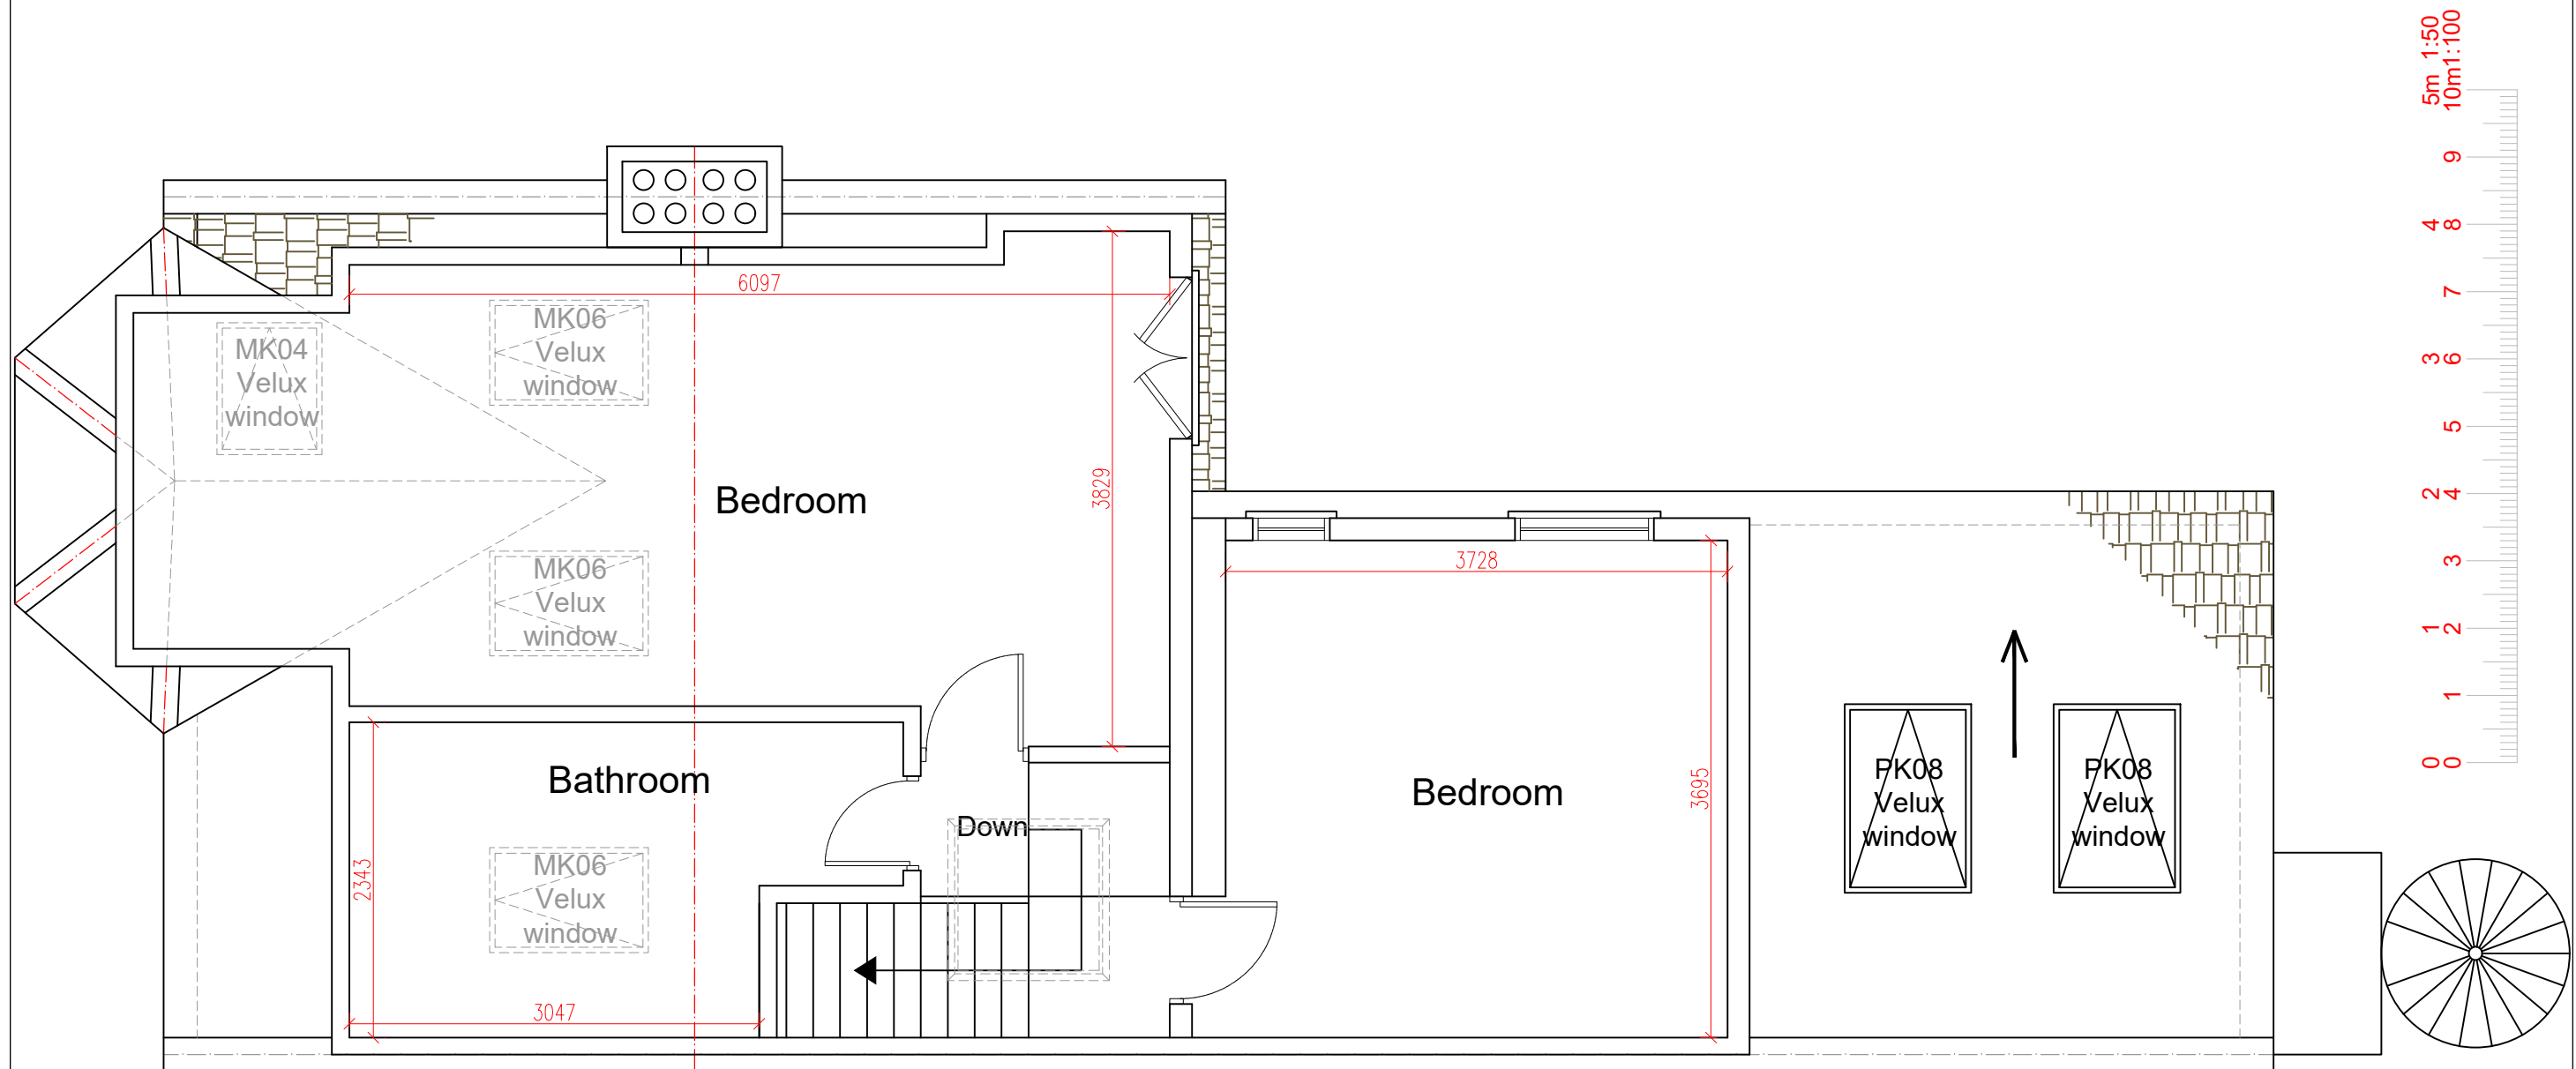

PROPOSED LOFT PLAN
SCALE 1:50



www.FastPlansUK.co.uk

Project: Loft Conversion with
Dormer to Rear.


Address:
101 ALBERT RD,N22 7AG

Scale: 1:50 @ A3 Dwg. no: A06 REV-1

Drawn by: O.B.S Date Drawn: 10-SEP-2022

For Drawings Tel: 020 3542 1777

E-mail: plans@FastPlansUK.co.uk

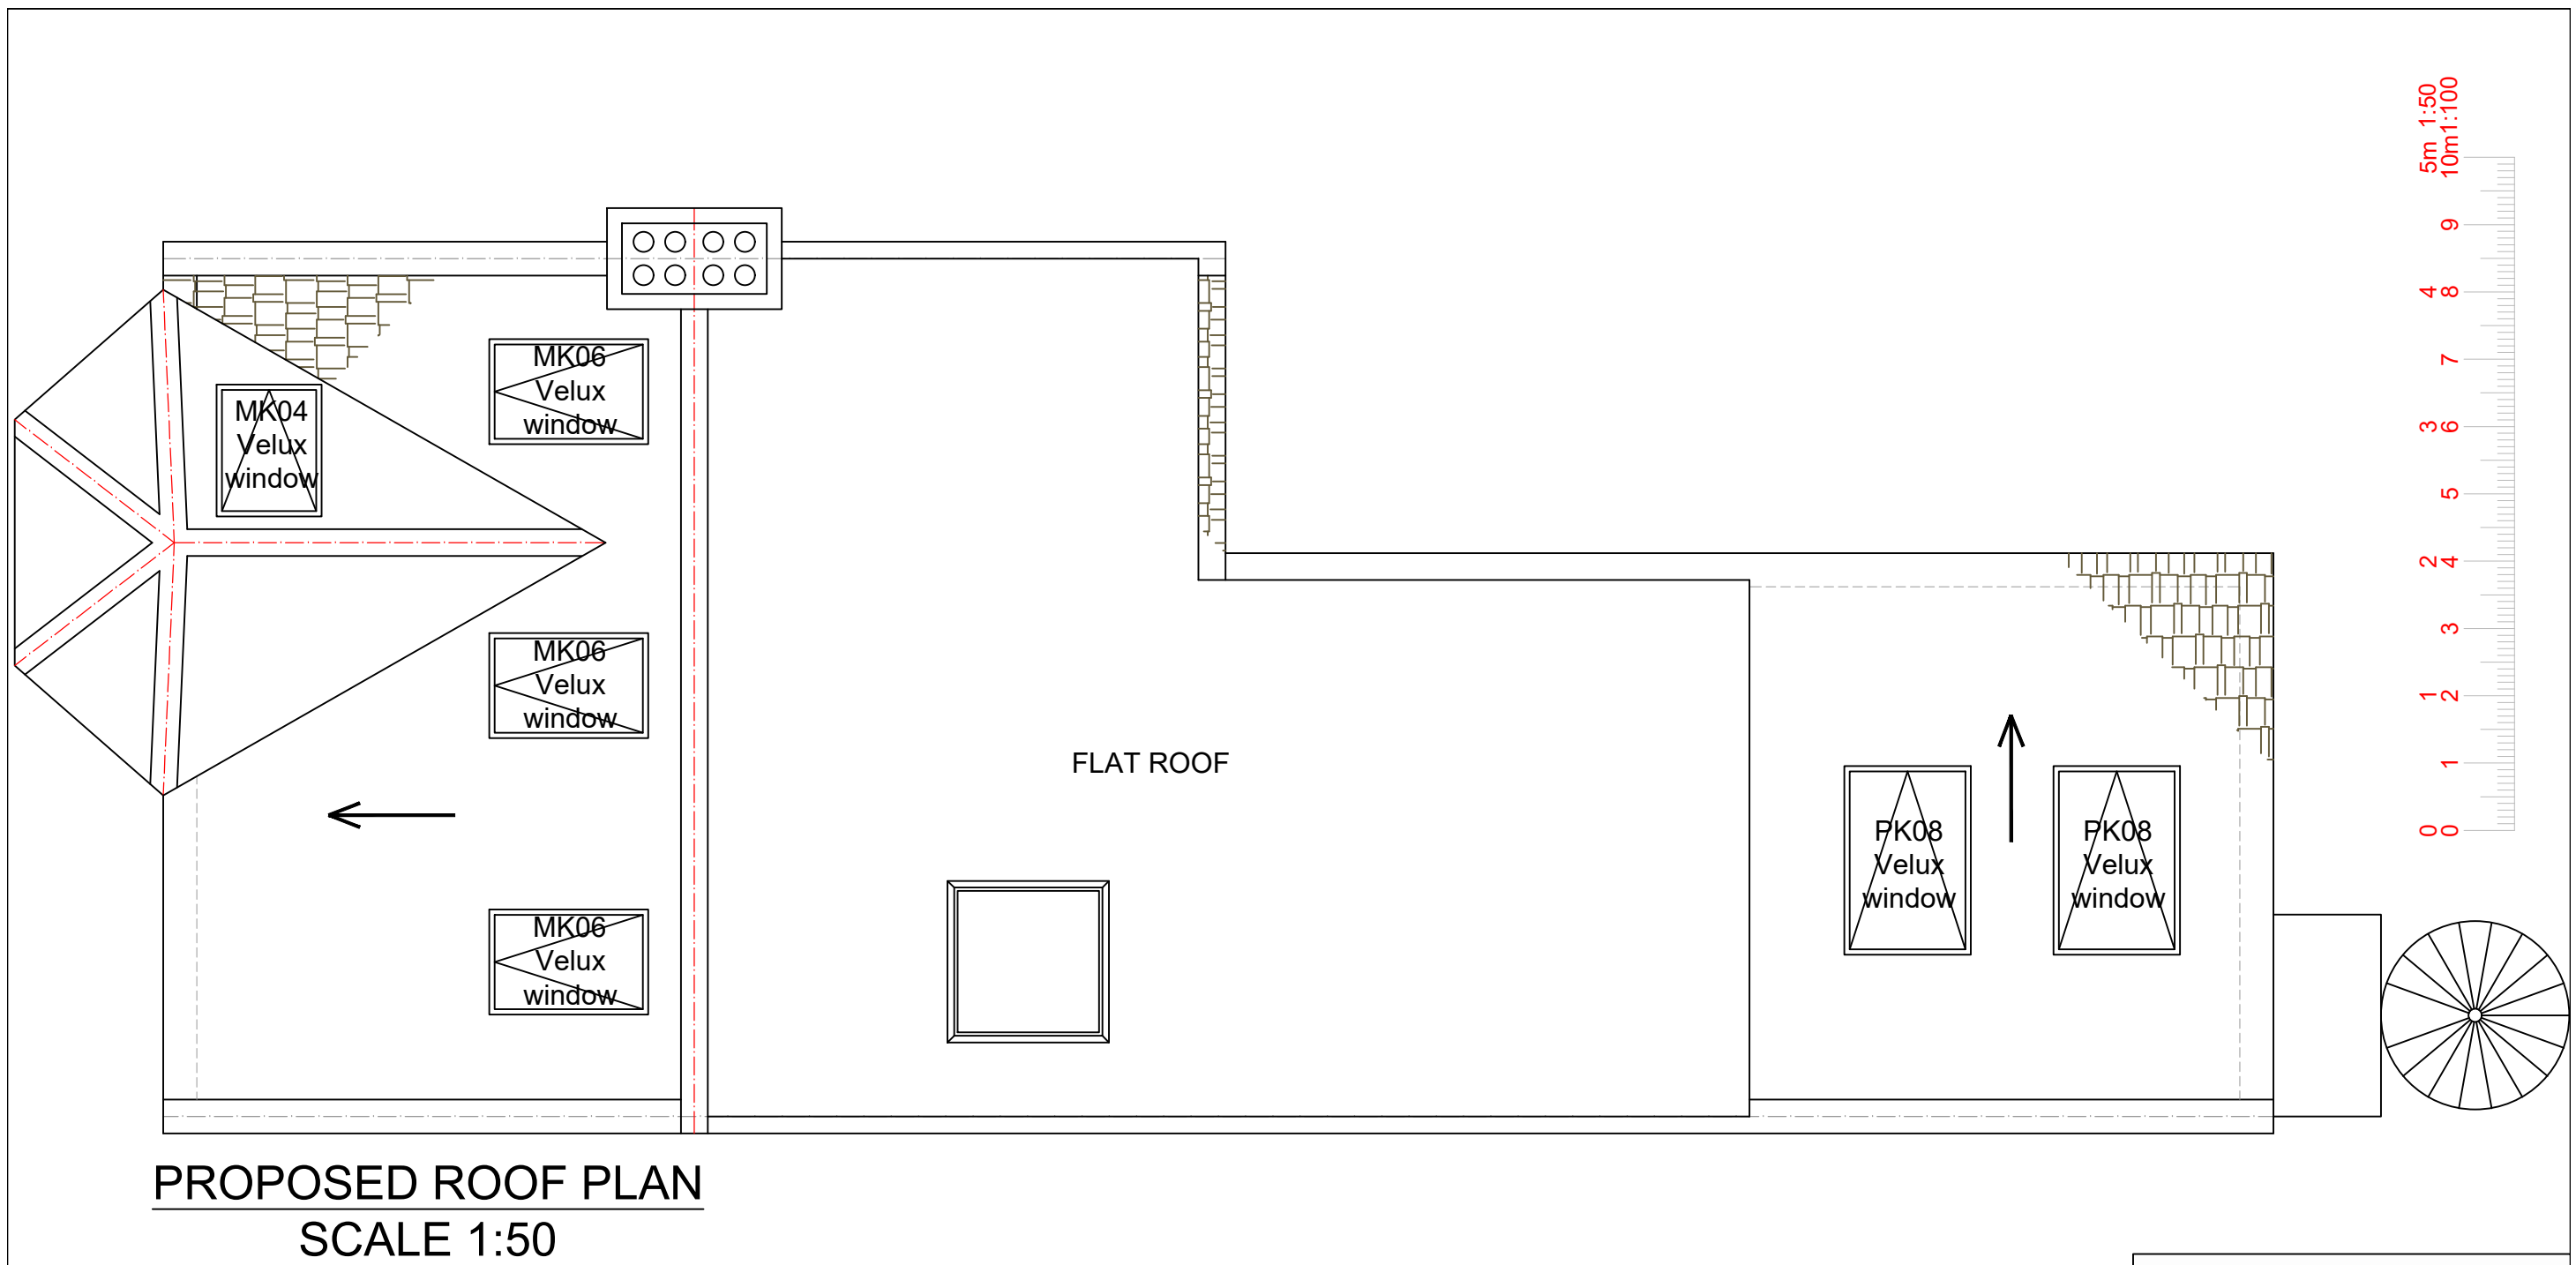

www.FastPlansUK.co.uk

Project: Loft Conversion with
Dormer to Rear.


Address:
101 ALBERT RD,N22 7AG

Scale: 1:50 @ A3 Dwg. no: A07 REV-1


Drawn by: O.B.S Date Drawn: 10-SEP-2022

For Drawings Tel: 020 3542 1777

E-mail: plans@FastPlansUK.co.uk

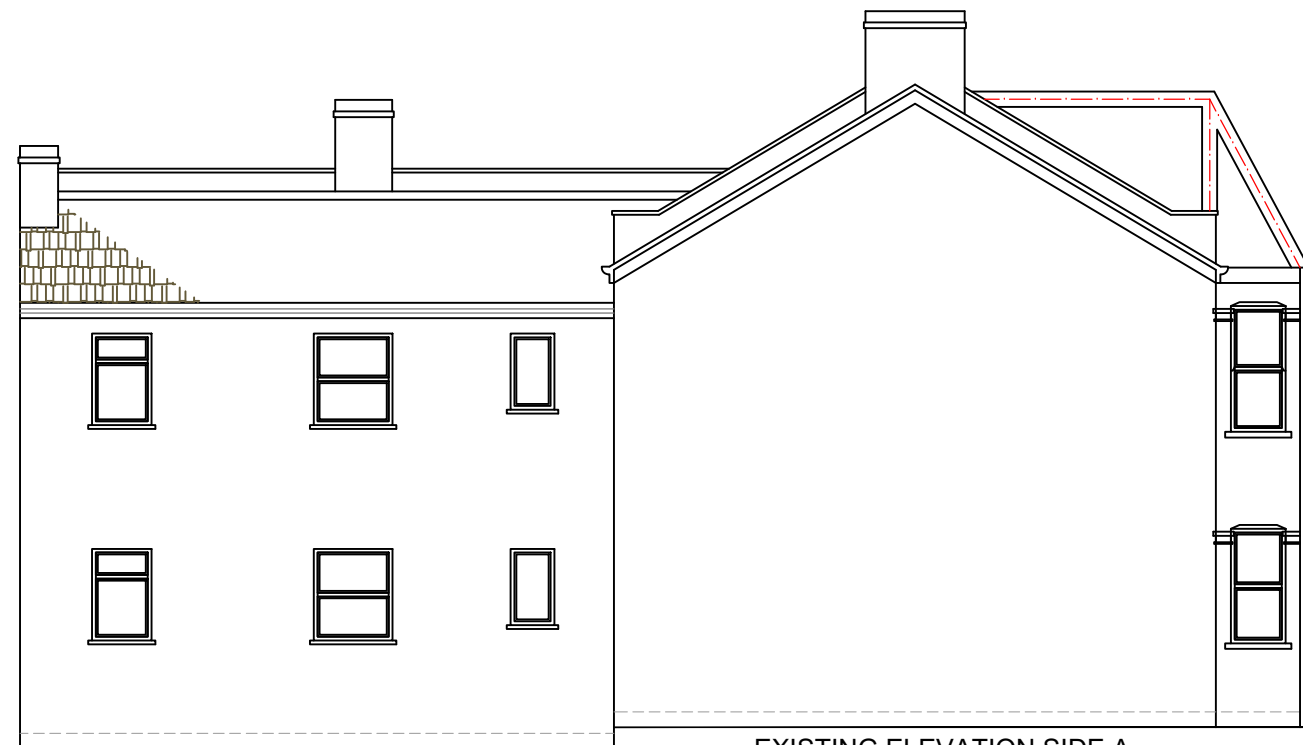


EXISTING ELEVATION SIDE A
SCALE 1:100

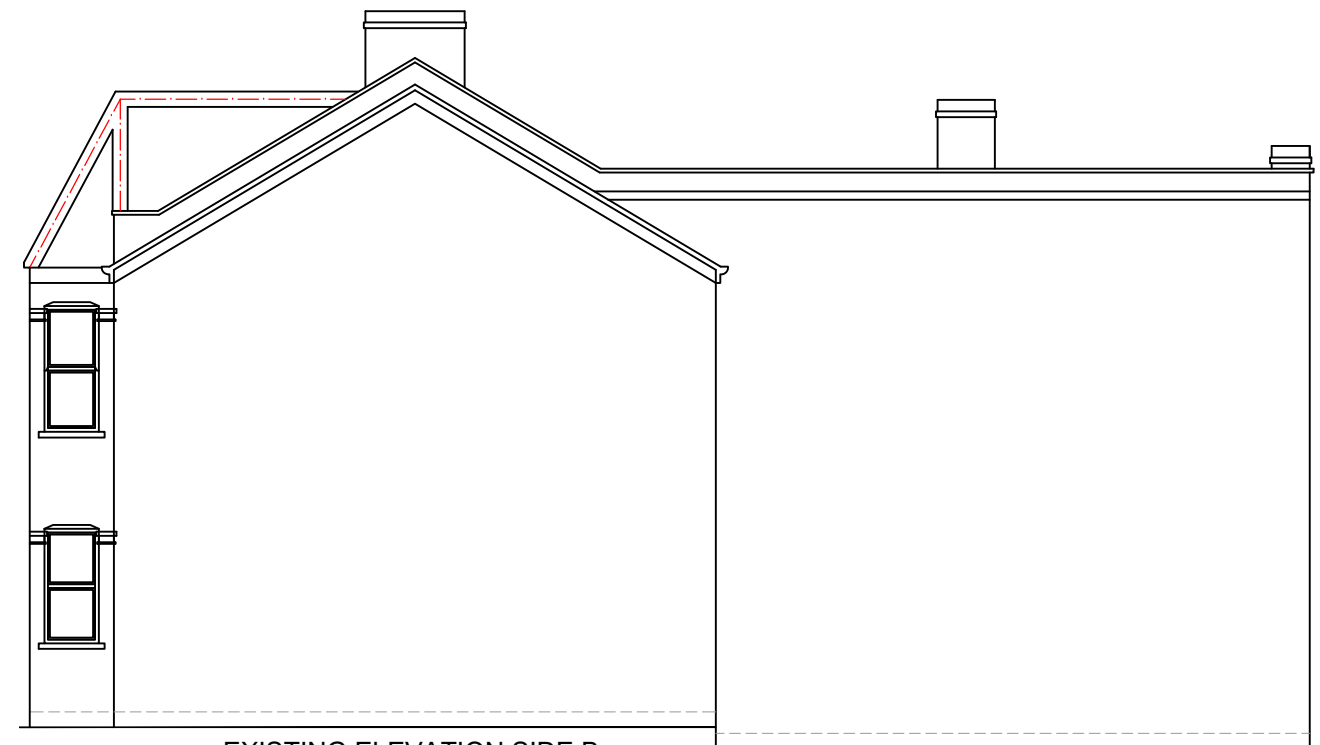


EXISTING ELEVATION SIDE B
SCALE 1:100



EXISTING FRONT ELEVATION
SCALE 1:100

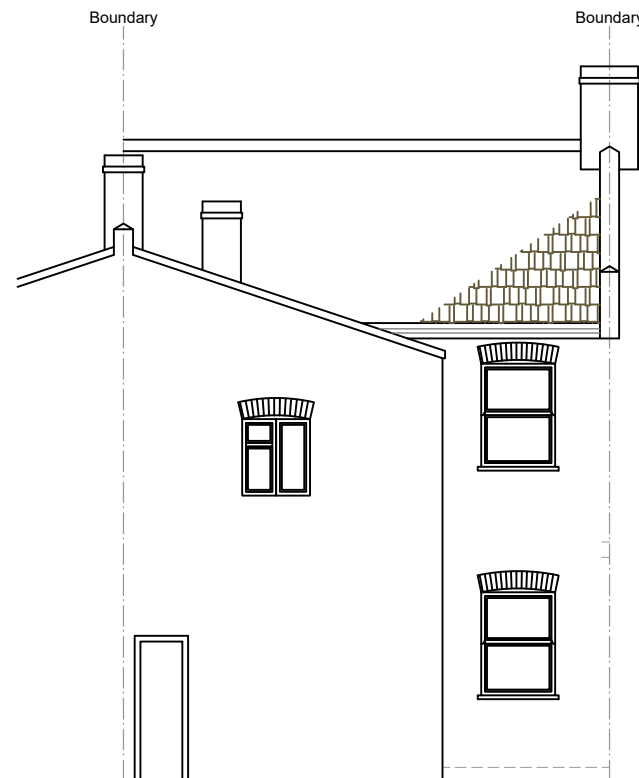

EXISTING REAR ELEVATION
SCALE 1:100

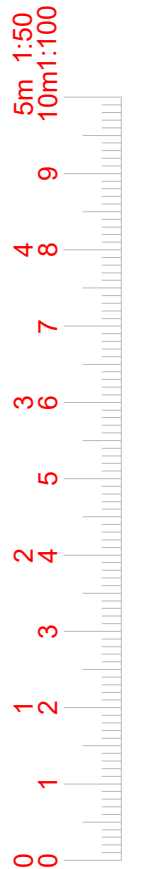

www.FastPlansUK.co.uk

Project: Loft Conversion with
Dormer to Rear.





Address:
101 ALBERT RD,N22 7AG

Scale: 1:100 @ A3 Dwg. no: A08 REV-1

Drawn by: O.B.S Date Drawn: 10-SEP-2022

For Drawings Tel: 020 3542 1777

E-mail: plans@FastPlansUK.co.uk

 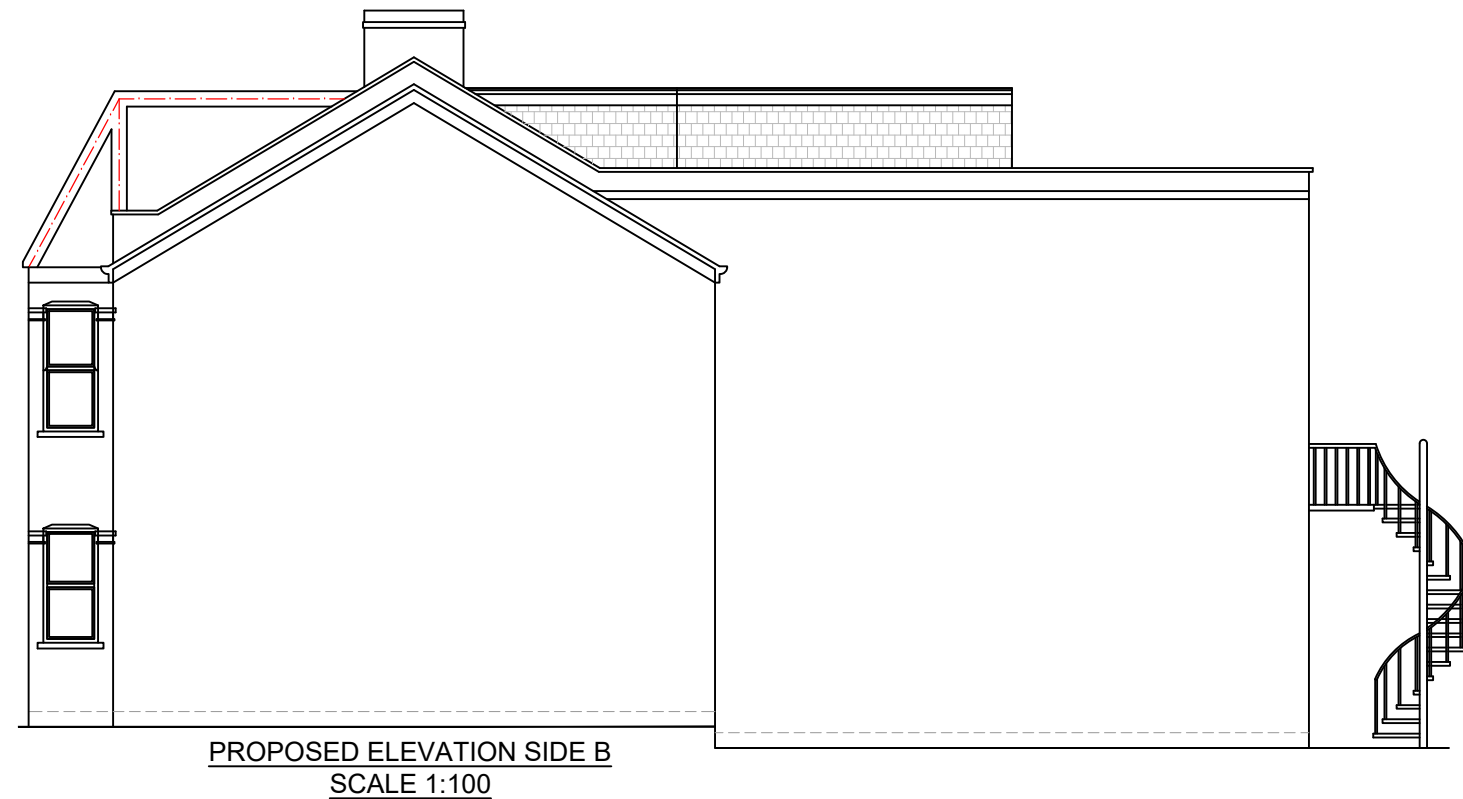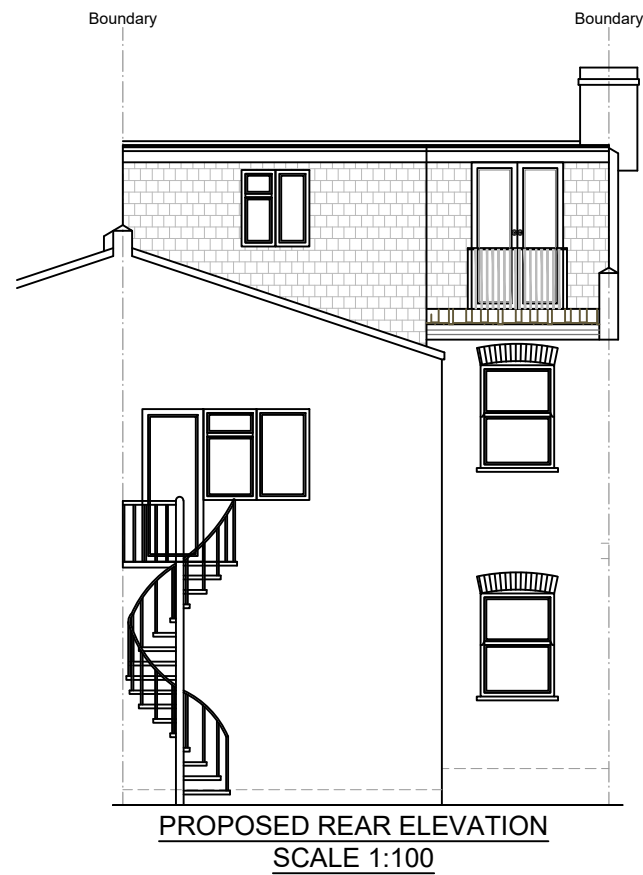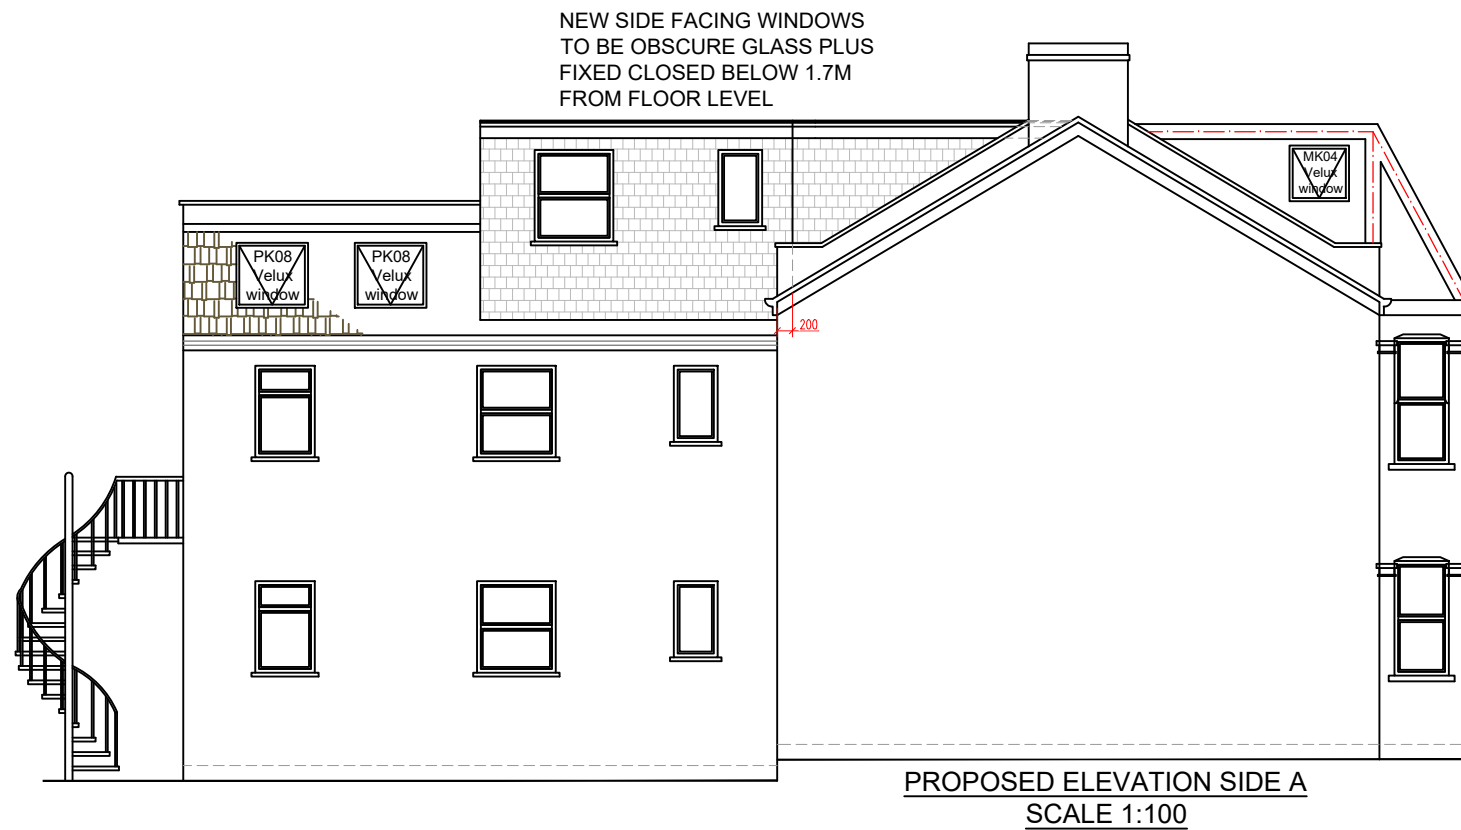

www.FastPlansUK.co.uk

Project: Loft Conversion with
Dormer to Rear.


Address:
101 ALBERT RD,N22 7AG

Scale: 1:100 @ A3 Dwg. no: A09 REV-1

Drawn by: O.B.S Date Drawn: 10-SEP-2022

For Drawings Tel: 020 3542 1777

E-mail: plans@FastPlansUK.co.uk

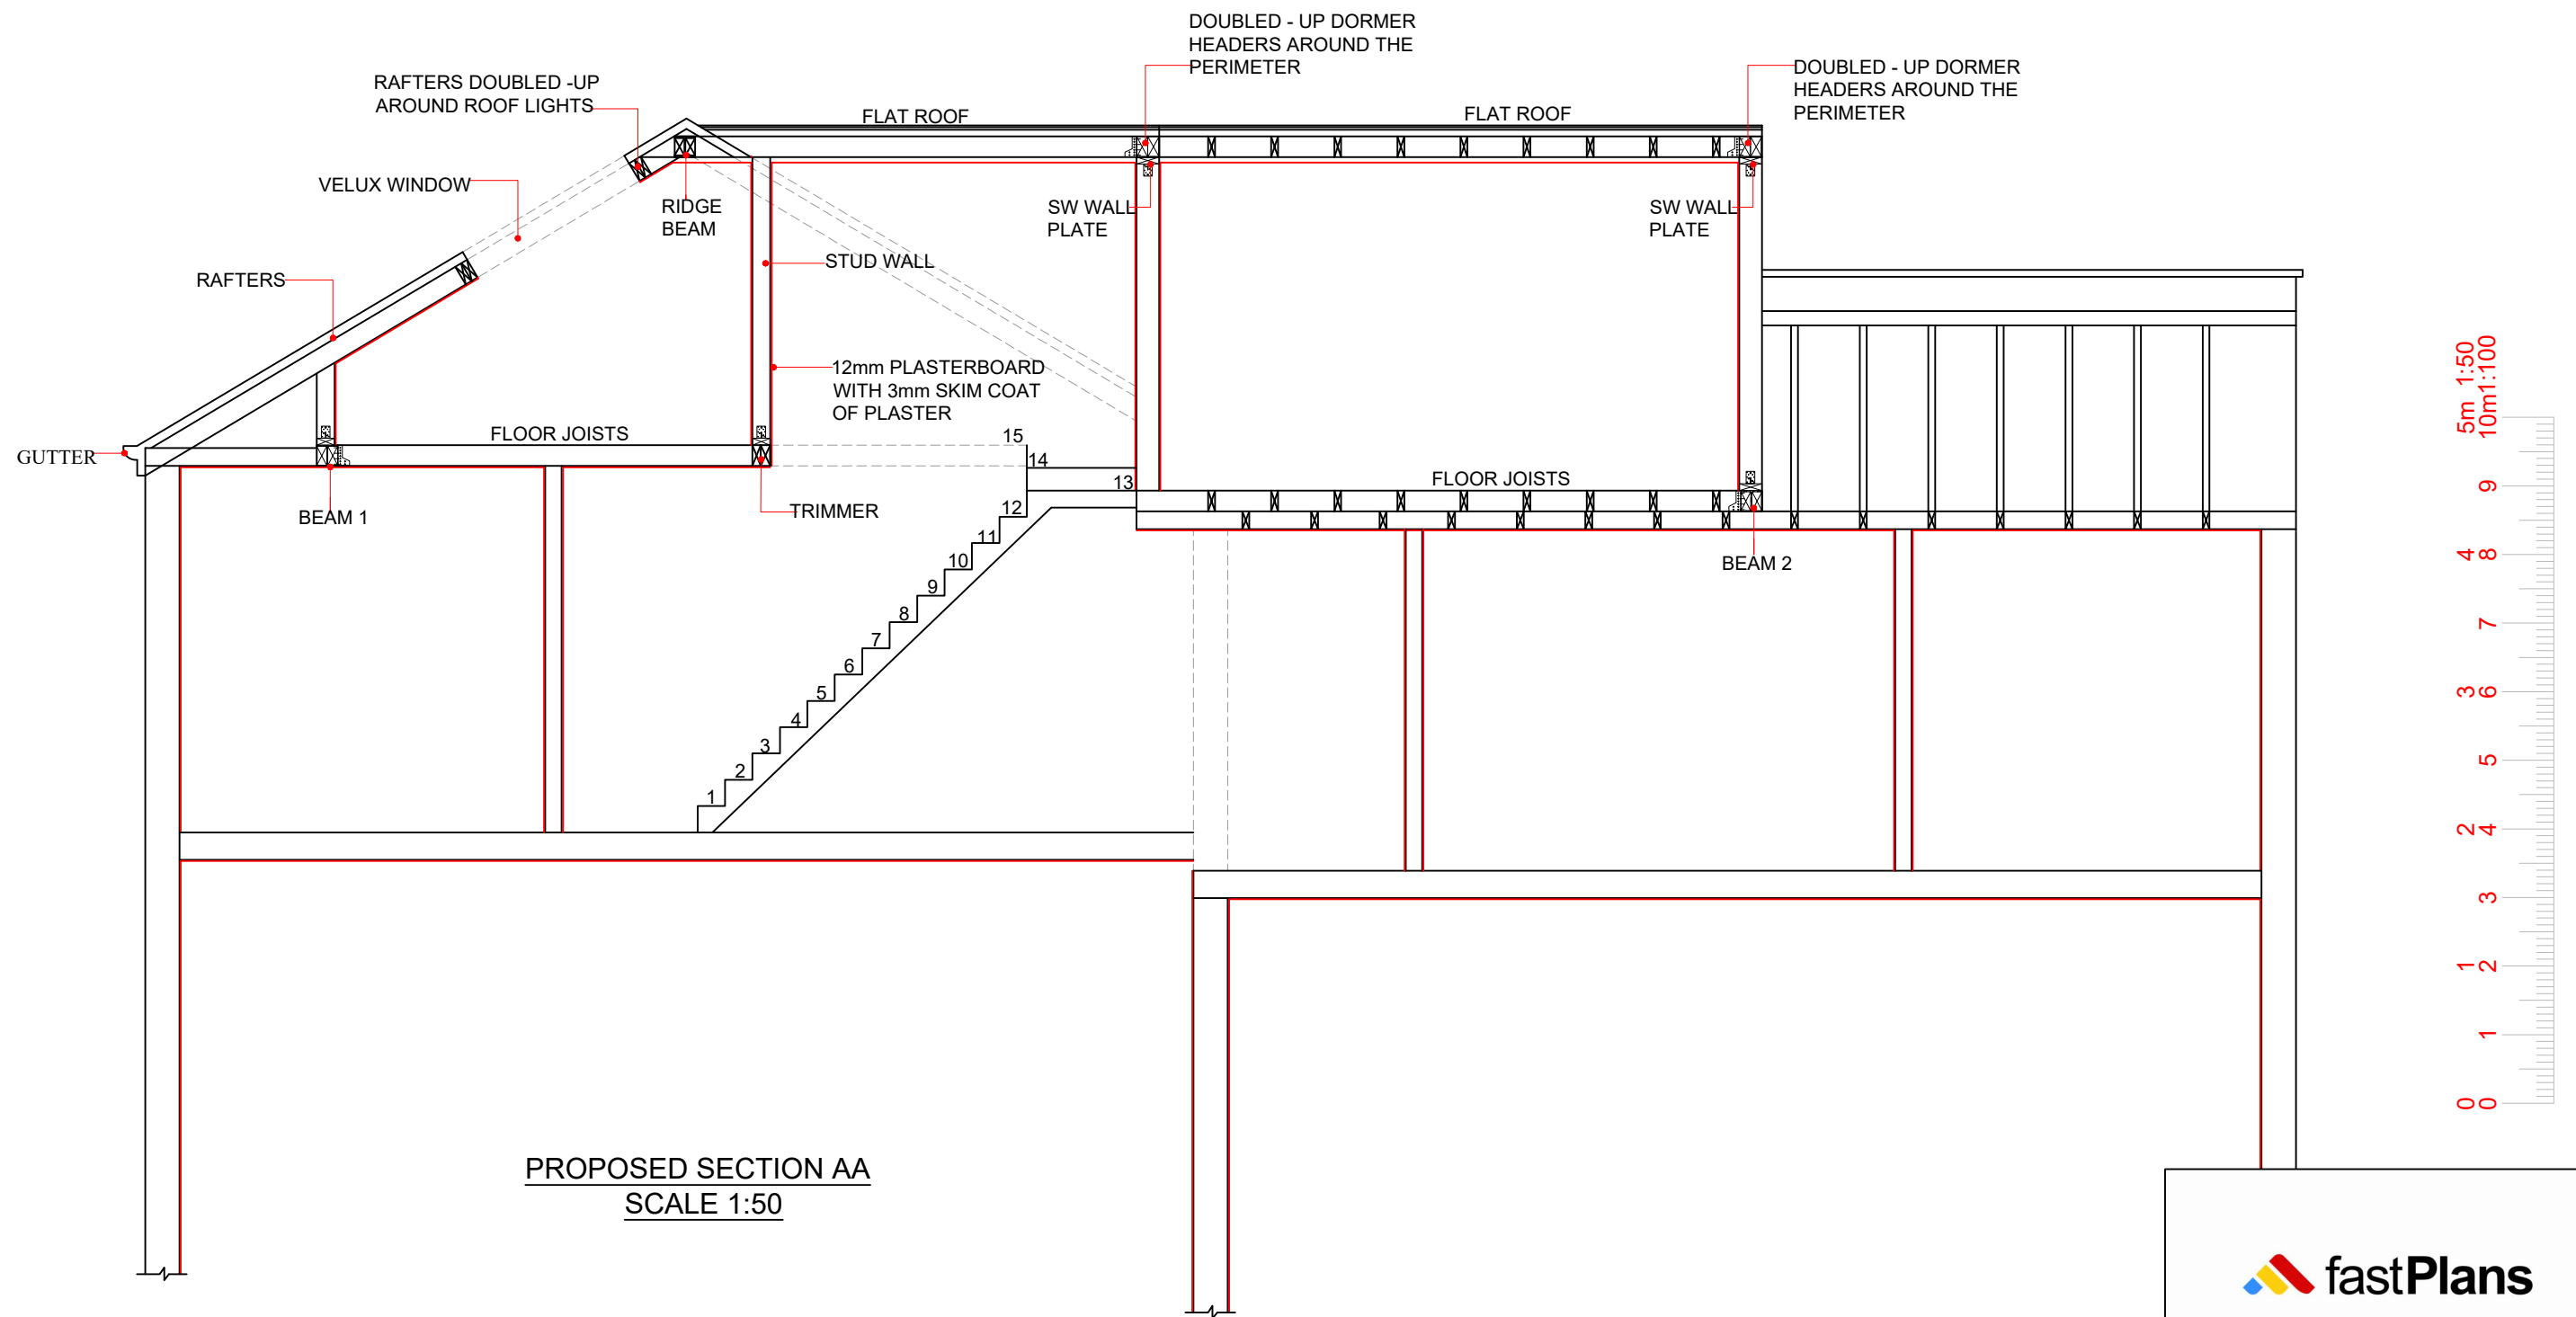

PROPOSED SECTION AA
SCALE 1:50



www.FastPlansUK.co.uk

Project: Loft Conversion with
Dormer to Rear.

Address:
101 ALBERT RD,N22 7AG

Scale: 1:50 @ A3 Dwg. no: A10 REV-1

Drawn by: O.B.S Date Drawn: 10-SEP-2022

For Drawings Tel: 020 3542 1777


E-mail: plans@FastPlansUK.co.uk



BLOCK PLAN
SCALE 1:500



LOCATION PLAN
SCALE 1:1250

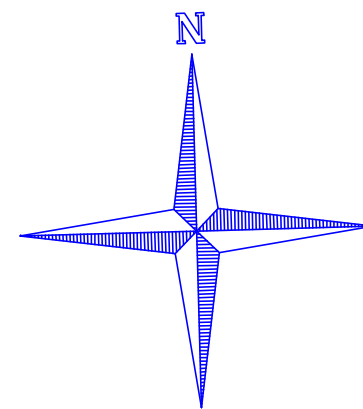

www.FastPlansUK.co.uk

Project: Loft Conversion with
Dormer to Rear.

Address:
101 ALBERT RD,N22 7AG

Scale: 1:500 @ A3 Dwg. no: A11 REV-1

Drawn by: O.B.S Date Drawn: 10-SEP-2022

For Drawings Tel: 020 3542 1777

E-mail: plans@FastPlansUK.co.uk