
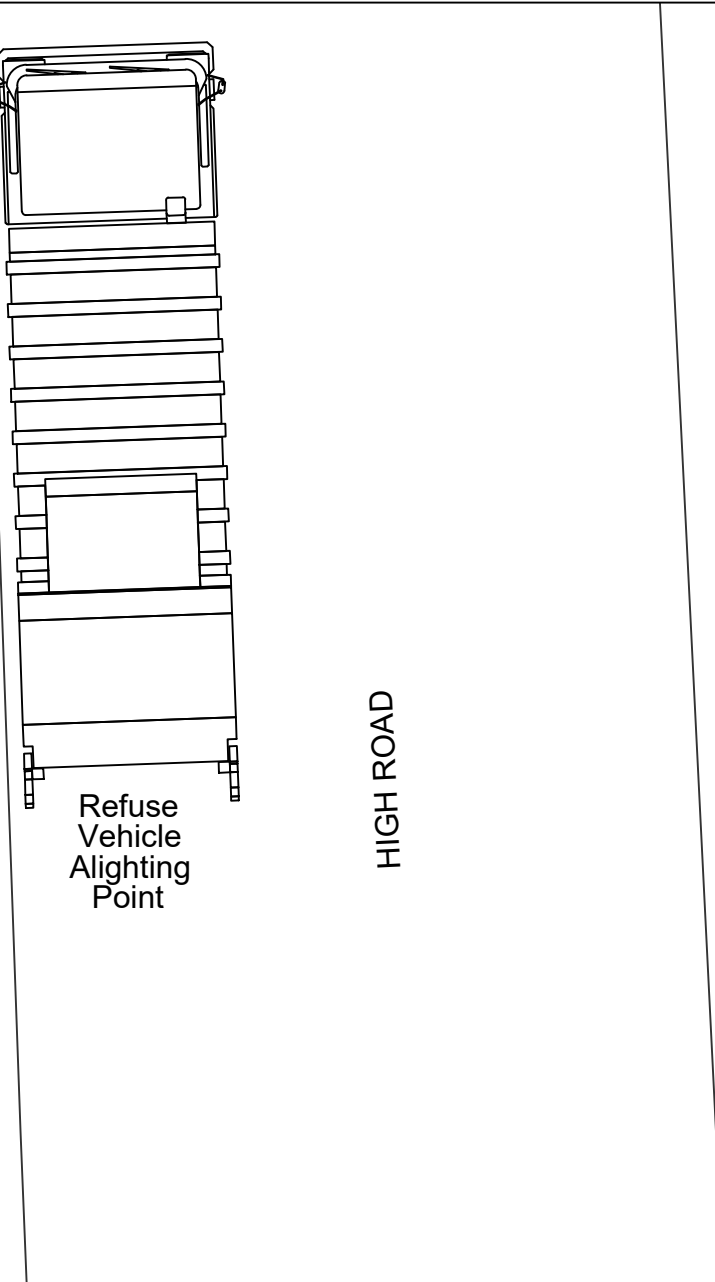


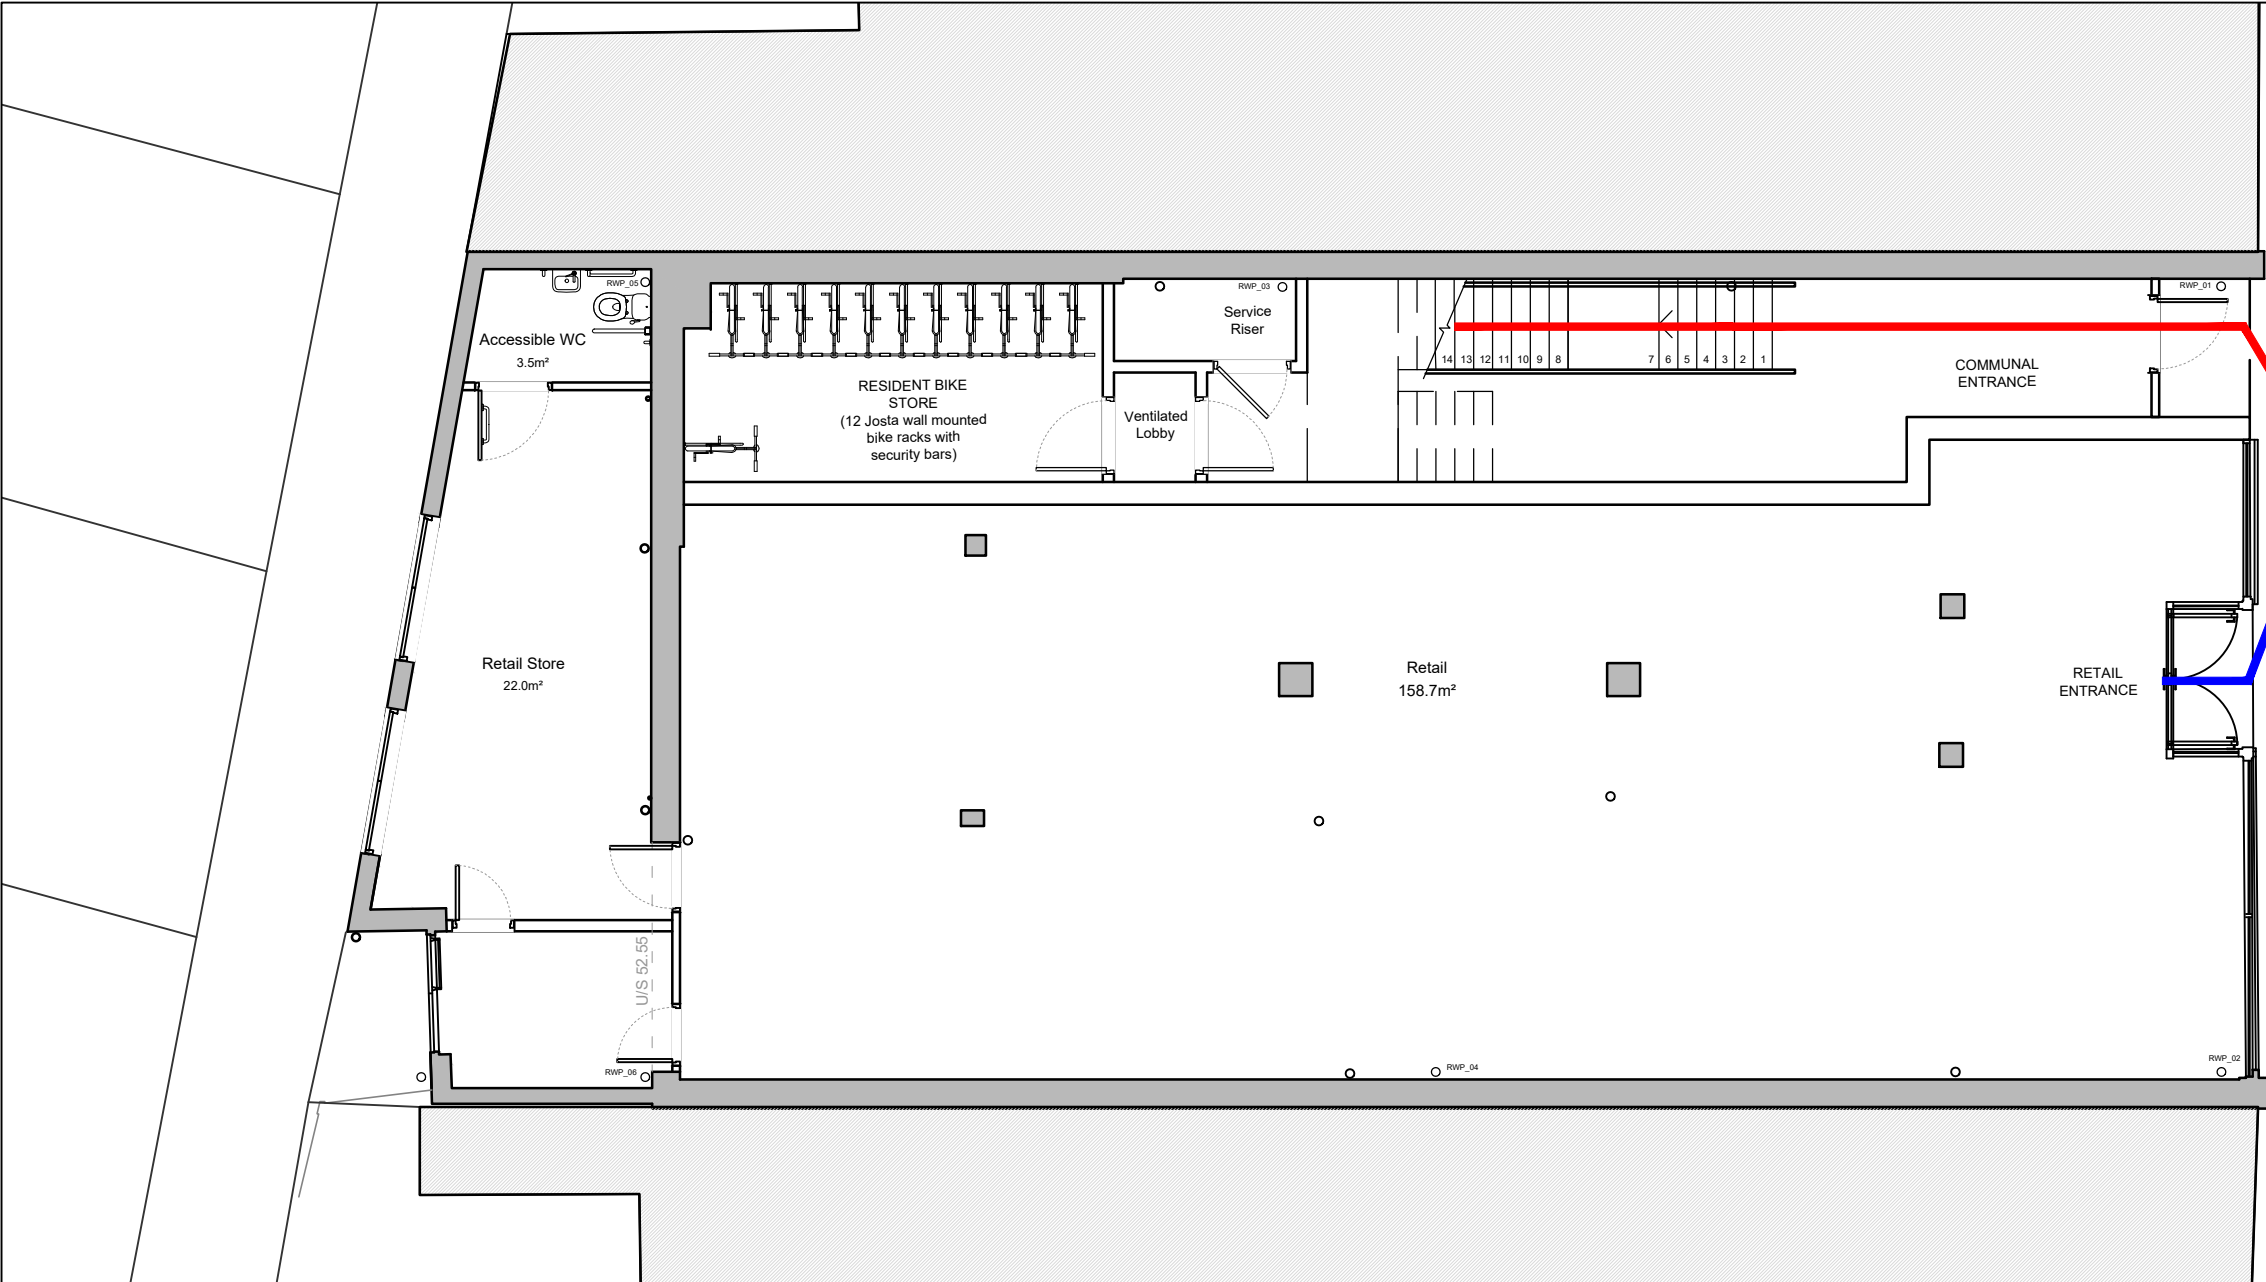


Note:  
Awaiting confirmation/acceptance of refuse strategy from council refuse department. Current refuse strategy is to put refuse and recycling out onto the High Road pavement and for it to be collected on a daily basis, along with commercial waste.

- NOTES:
1. DO NOT SCALE FOR CONSTRUCTION
  2. ALL DIMENSIONS ARE IN METERS OR MILIMETERS UNLESS NOTED OTHERWISE
  3. ALL DISCREPANCIES TO BE NOTIFIED TO THE ARCHITECT IMMEDIATELY
  4. ALL CONSTRUCTION WORK TO COMPLY WITH LOCAL AUTHORITY CODES AND BUILDING REGULATIONS, BRITISH STANDARDS AND OTHER REGULATIONS APPLICABLE TO BOTH DESIGN AND EXECUTION OF THE WORK.


RESIDENTS TO LEAVE TOGETHER WITH SHOP WASTE (SUBJECT TO COUNCIL'S REFUSE STRATEGY) PRIOR TO COLLECTION DAY. REFUSE POINT TO BE CONFIRMED.

- Residential waste route  
Commercial waste route


Refuse Strategy - Ground Floor Plan  
scale 1:100

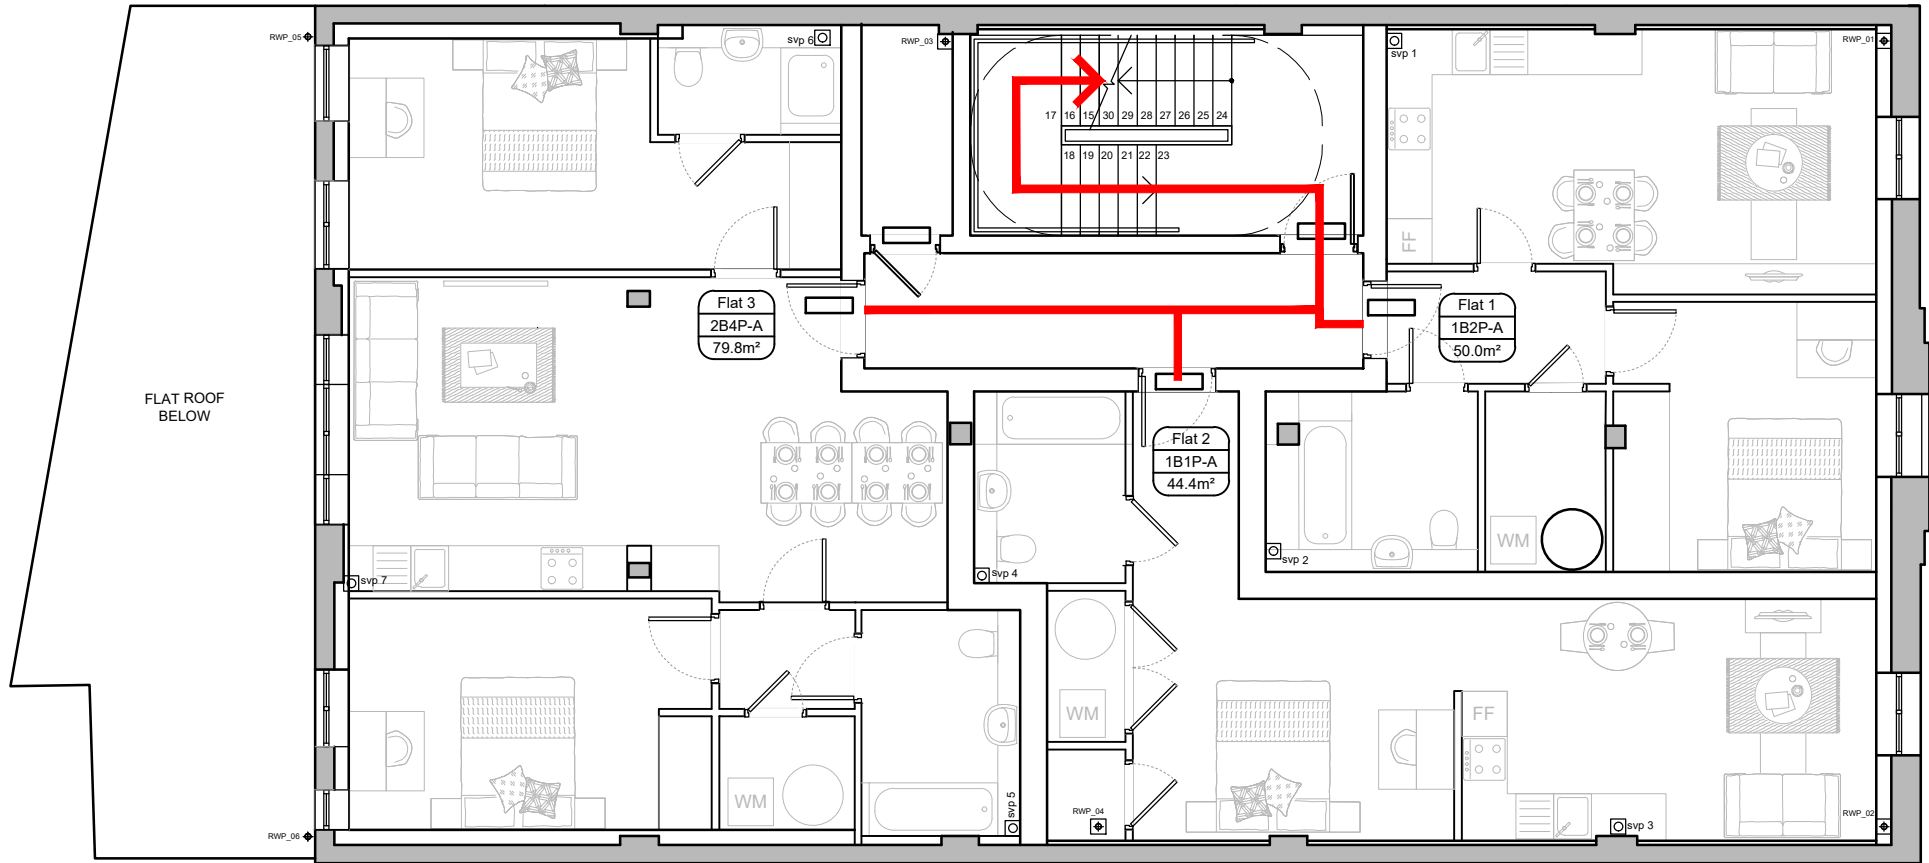

Refuse Strategy - First Floor Plan  
scale 1:100

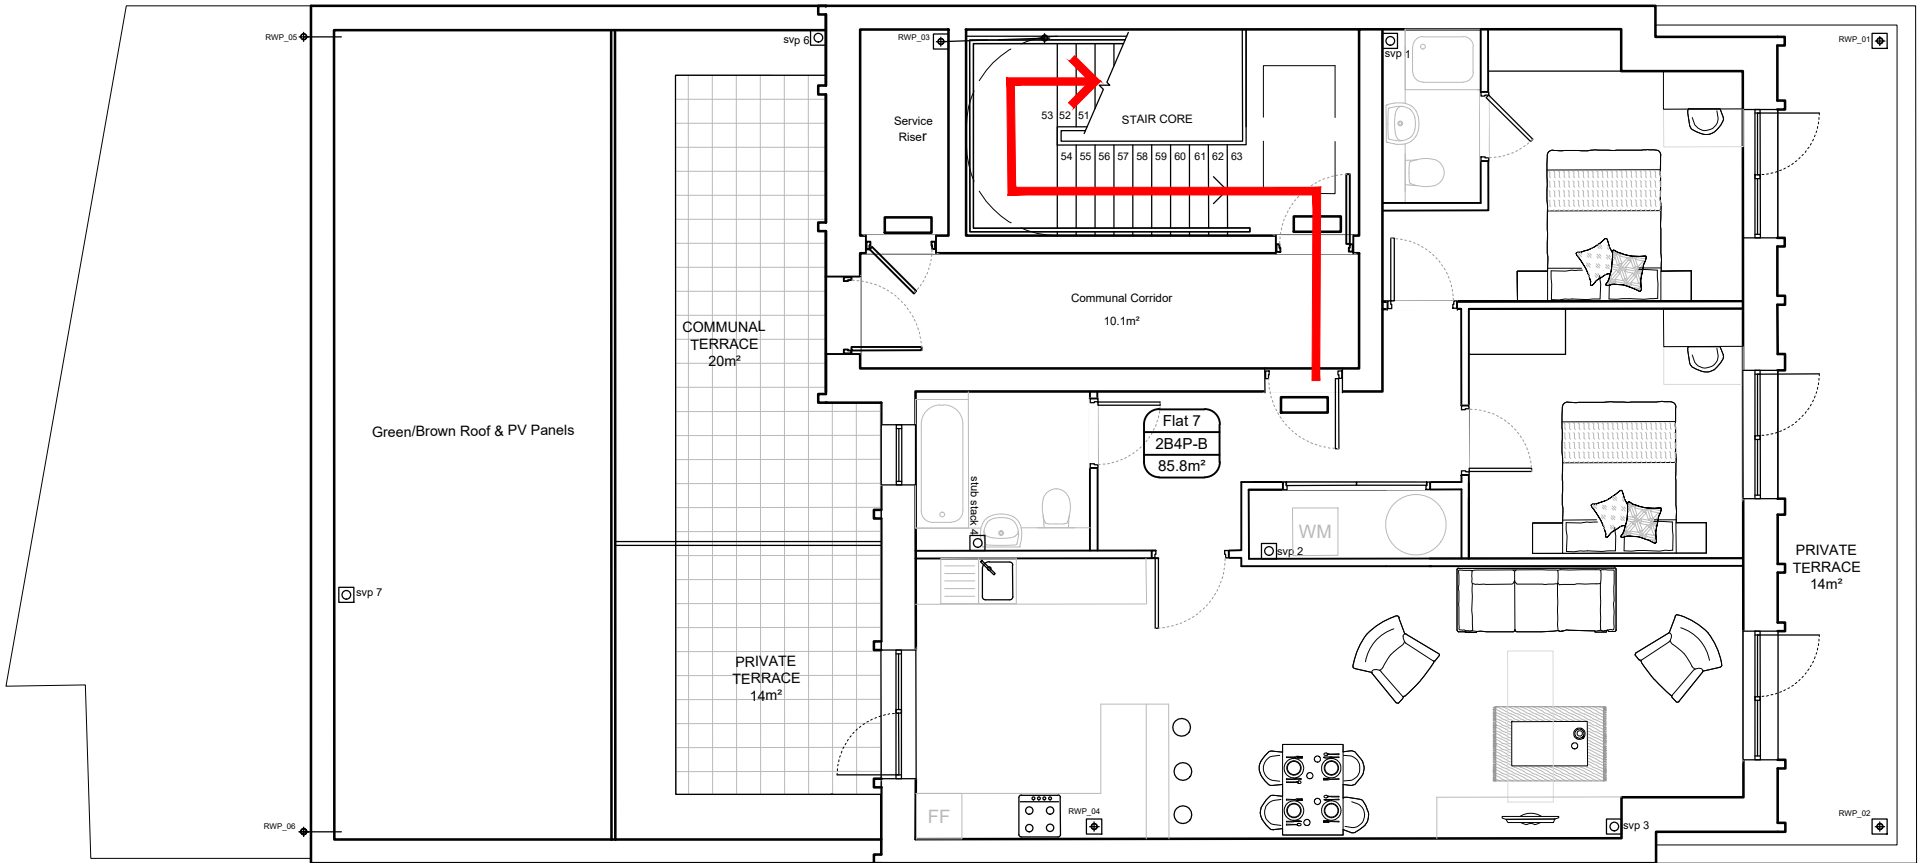

Refuse Strategy - Third Floor Plan  
scale 1:100

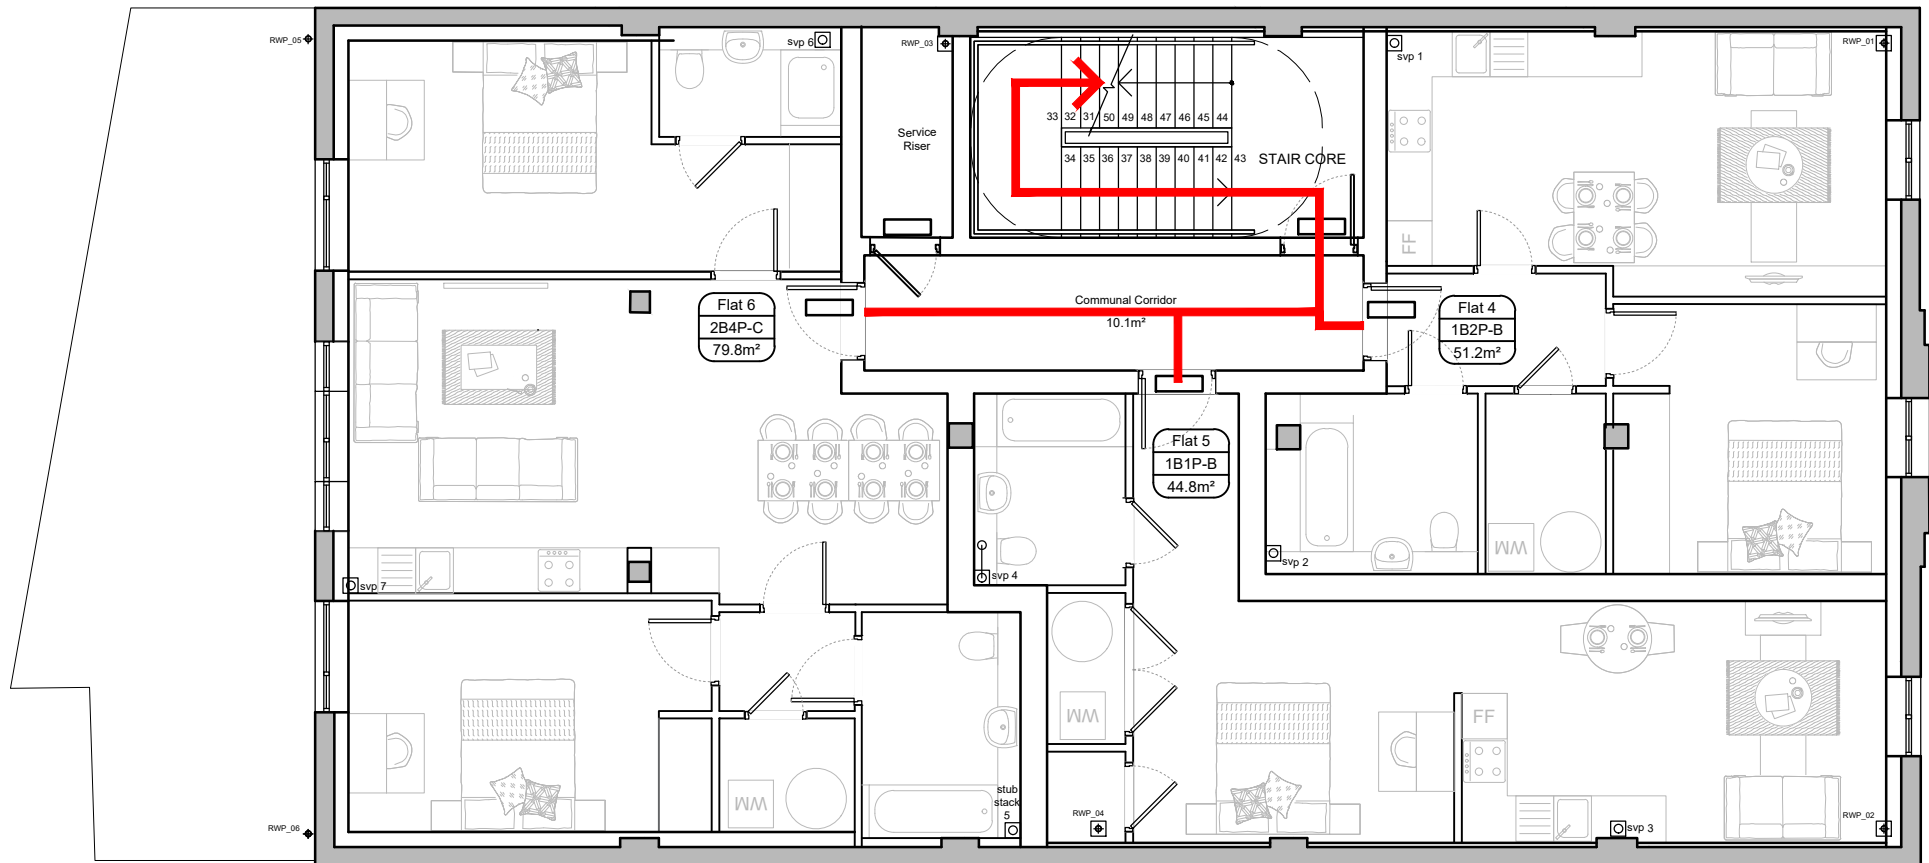

Refuse Strategy - Second Floor Plan  
scale 1:100

Notes -  
Do not scale from drawings unless by agreement with sJAM Architects. Use figured dimensions only. Check all dimensions on site prior to commencing the works. Drawing to be read in conjunction with other relevant consultant information.

This drawing is the copyright of sJAM Architects and must not be copied or reproduced in part, or in whole, without the express permission of sJAM Architects. Drawing to be read in conjunction with specification.

TENDER

| T1       | 20.07.22 | CV    | Tender Issue |
|----------|----------|-------|--------------|
| revision | date     | drawn | description  |

Refuse Collection Strategy  
Strategy Drawings

P137-SJAM-A-DR-1210  
Drawing number

Project  
21-23 High Road, Wood Green, London N22 6BH

Client  
R U Linked Ltd, 12 Helmet Row, London, EC1V 3QJ

P137  
job reference

1:100  
scale

CV  
drawn

0m 2m 4m 6m 8m 10m

sJAM Architects  
48 Alexandra Park Road  
London, U7877067034  
www.sJAMarchitects.com

sJAM  
architects