



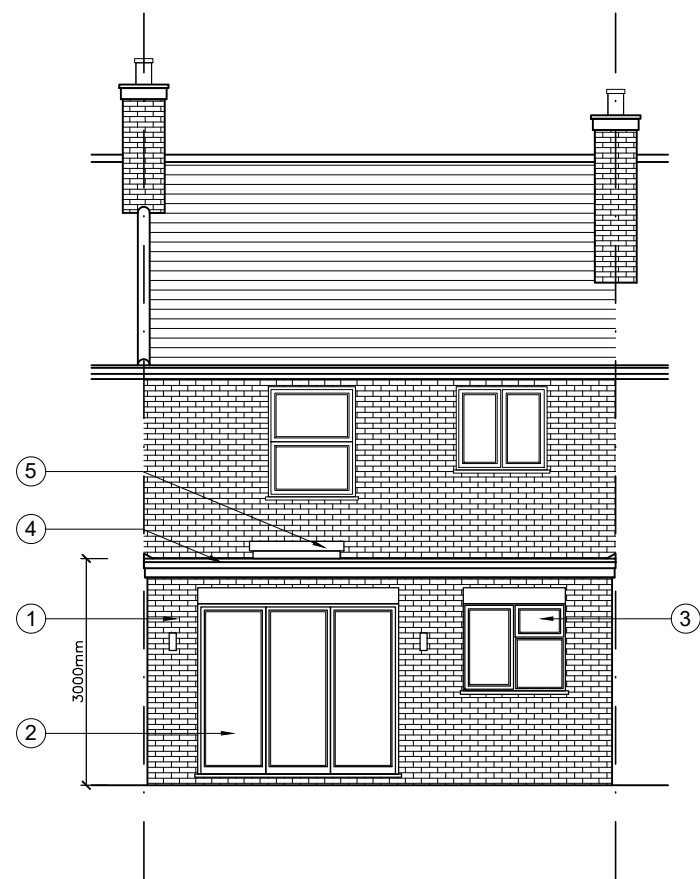


Rear Elevation  
as Proposed

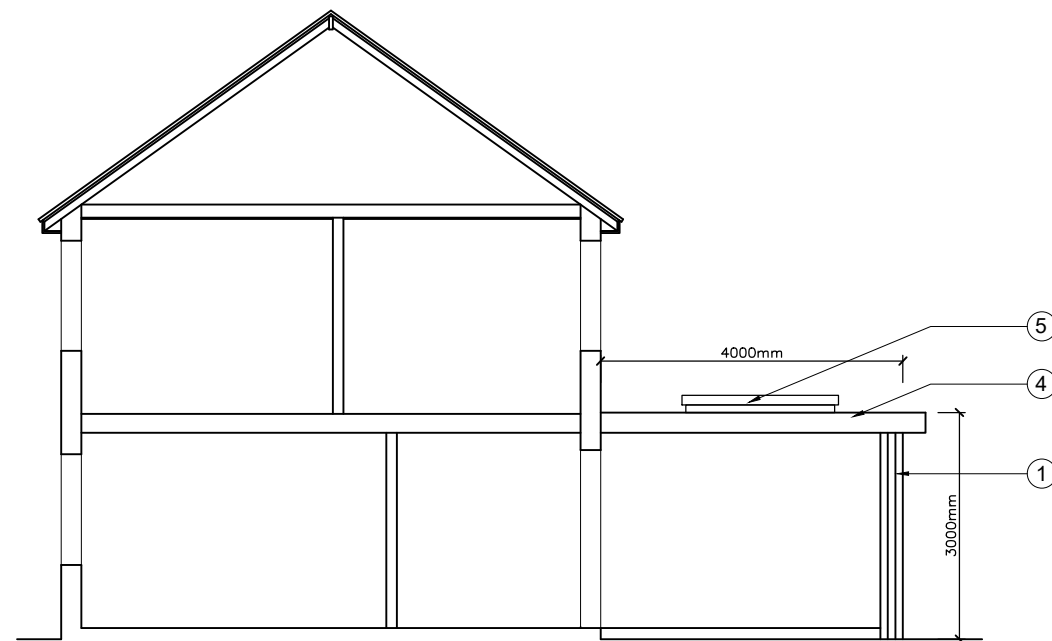

Section  
as Proposed

Key

- 1 New cavity wall with brickwork to match existing
- 2 New aluminium double glazed doors
- 3 New uPVC double glazed windows
- 4 New flat roof
- 5 New aluminium flat roof skylight

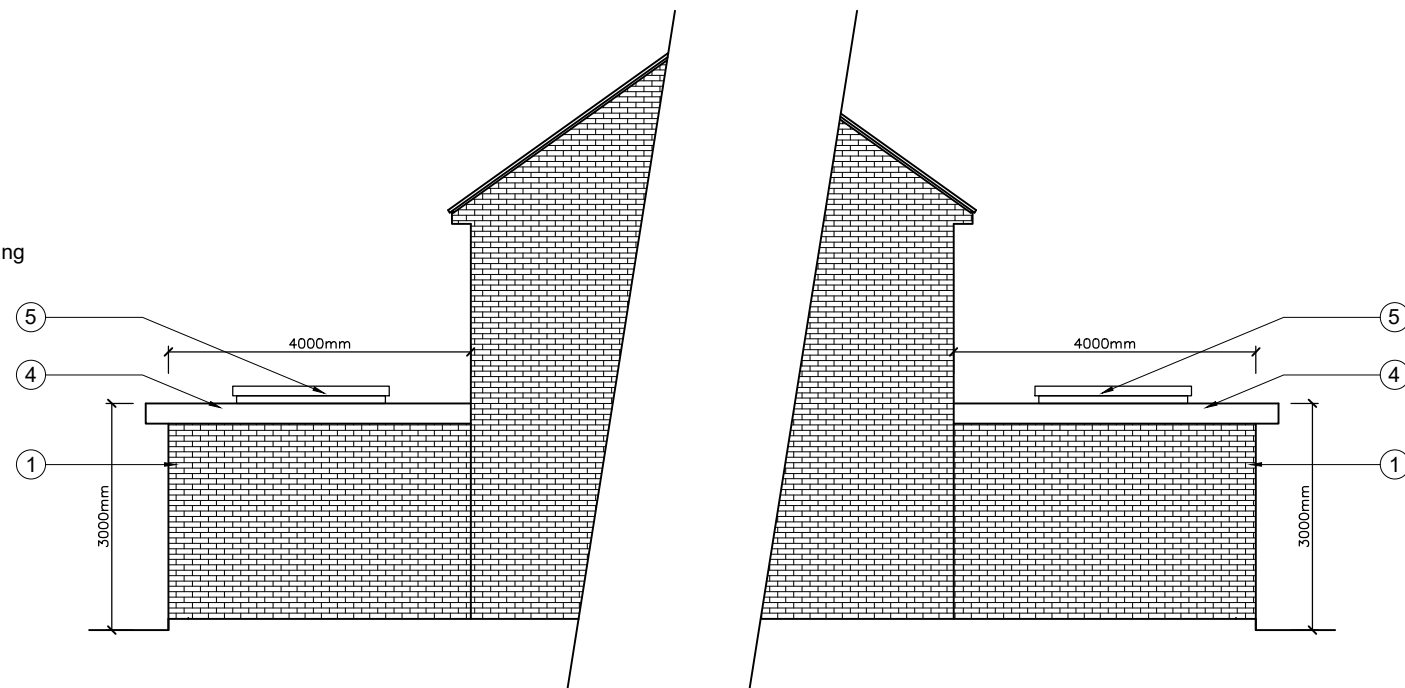


Flank Elevation  
as Proposed

Flank Elevation  
as Proposed

Key:

- Existing Walls/Floors
- Proposed Brickwork
- Proposed Blockwork
- Proposed Partitions
- Proposed Insulation
- Boundary

 

| Rev. | Date | Note |
|------|------|------|
|      |      |      |

Client:  
Mr & Mrs Bajaziti

Site:  
8 Courtman Road  
London  
N17 7HU

Title:  
Elevations and Section  
as Proposed

Scale: 1:100 | Drg. Size: A3

Drawn: NP | Drg. No. 335\_04

Date: Oct. 2022 | Rev. #

PPLX  
Architects

58 Pine Grove  
Brookmans Park  
Herts  
AL9 7BW

t: 07886 526 081  
f: 01707 642 026  
e: papalexandrakos@hotmail.com