


STATUS


PLANNING

NOTES:

Measured survey does not include for intrusive survey to determine exact location of steelwork/supporting structure. All dimensions must be checked on site prior to works commencing by the contractor.

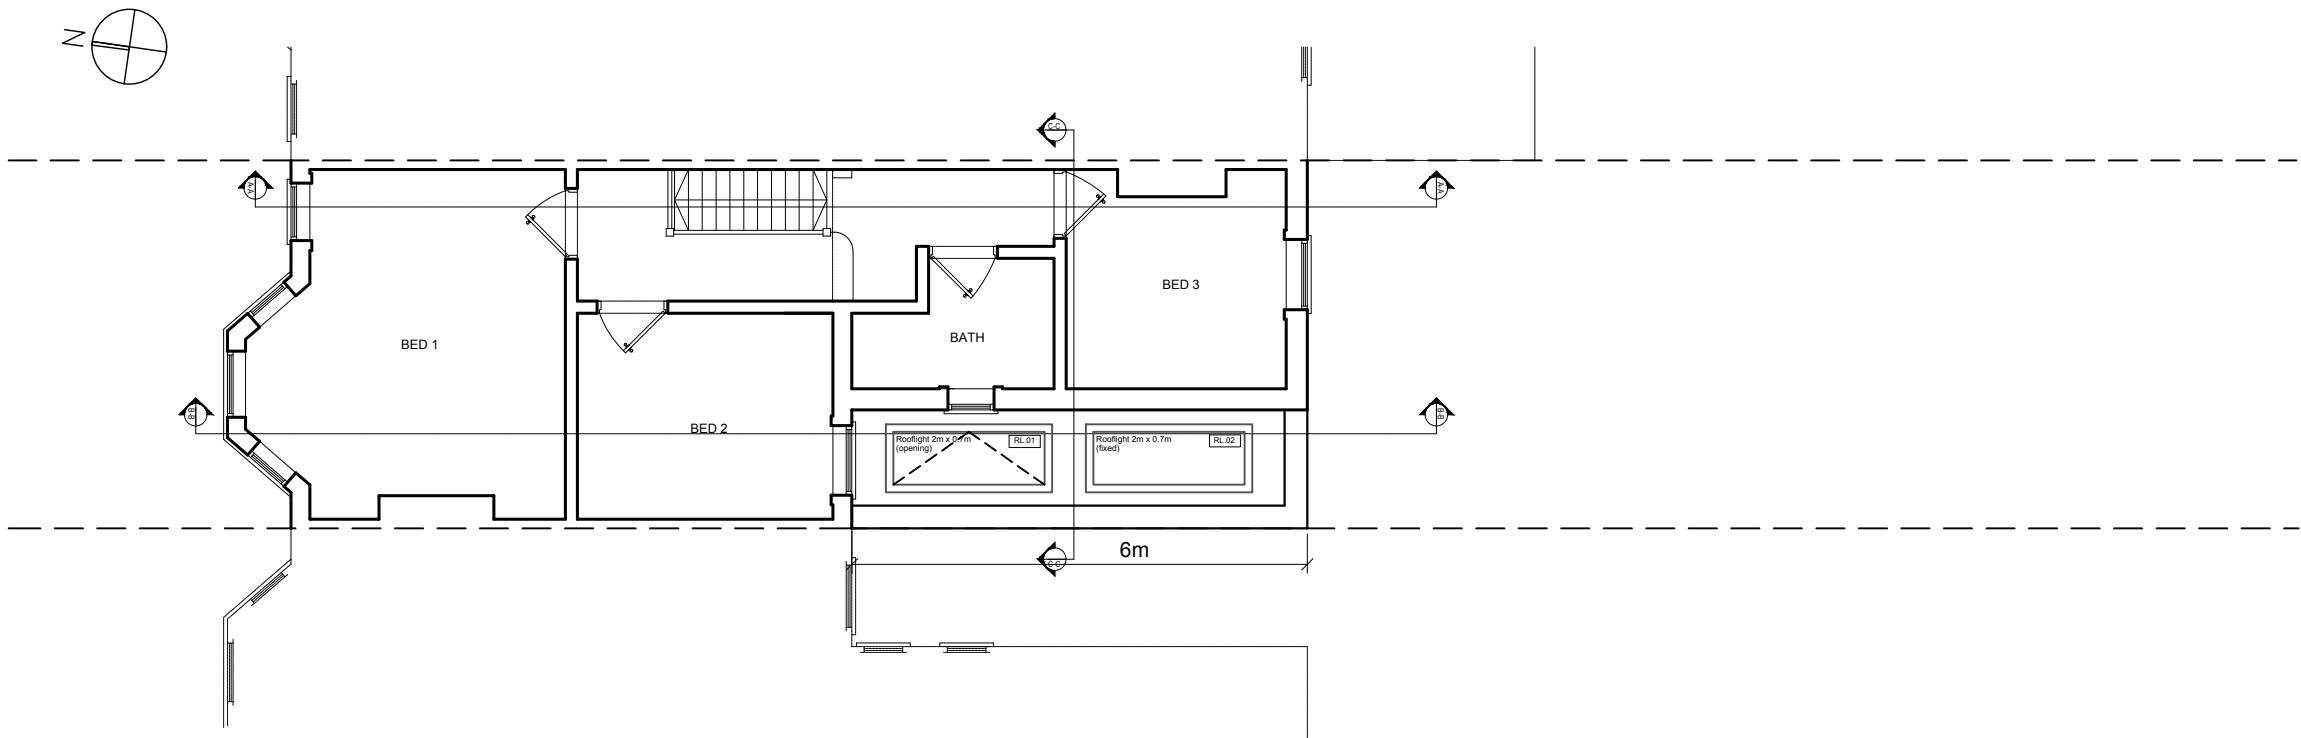

FIRST FLOOR PLAN
SCALE 1:100

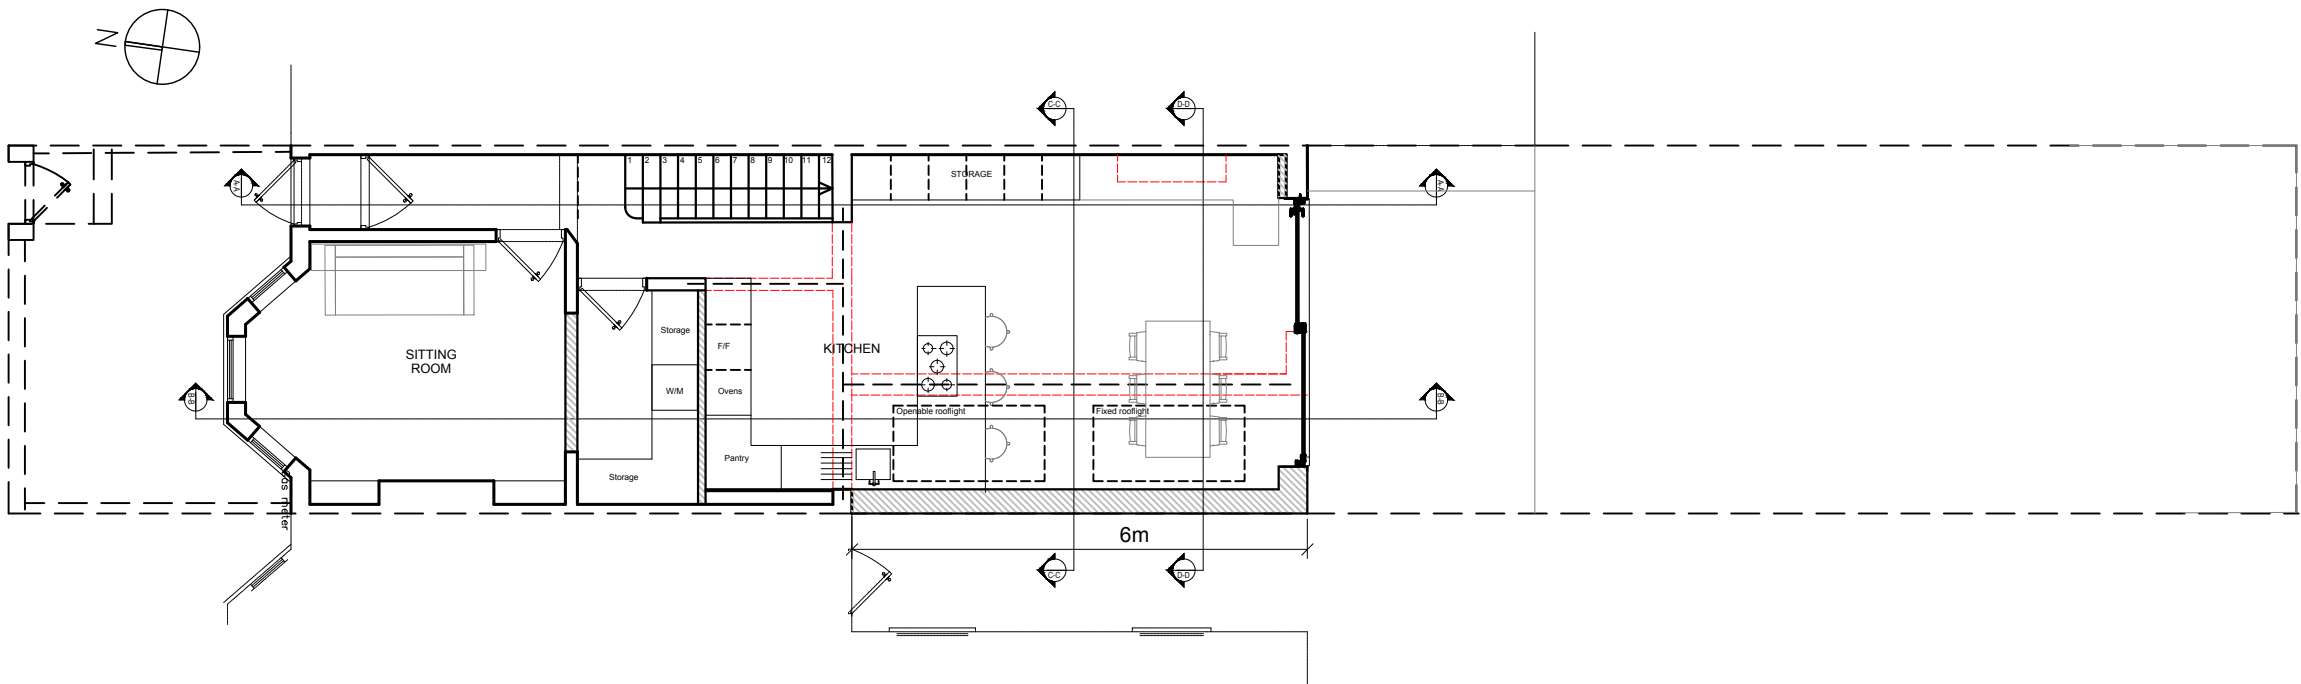

GROUND FLOOR PLAN
SCALE 1:100



rev. date revision details by

SS4ARCHITECTS

Lampport Court
Stinchcombe
Gloucestershire
GL11 6AR
Tel: 01453 543 989
www.ss4architects.co.uk

client

E JEFFERS & D BREUGEL

job title

108 RUTLAND GARDENS

drawing title

PROPOSED GROUND
AND FIRST FLOOR PLANS
PLHE

job no.

0263

drawing no.

210

revision

<>

scale
1:100 @ A3

drawn by
RAC

date
09/22