


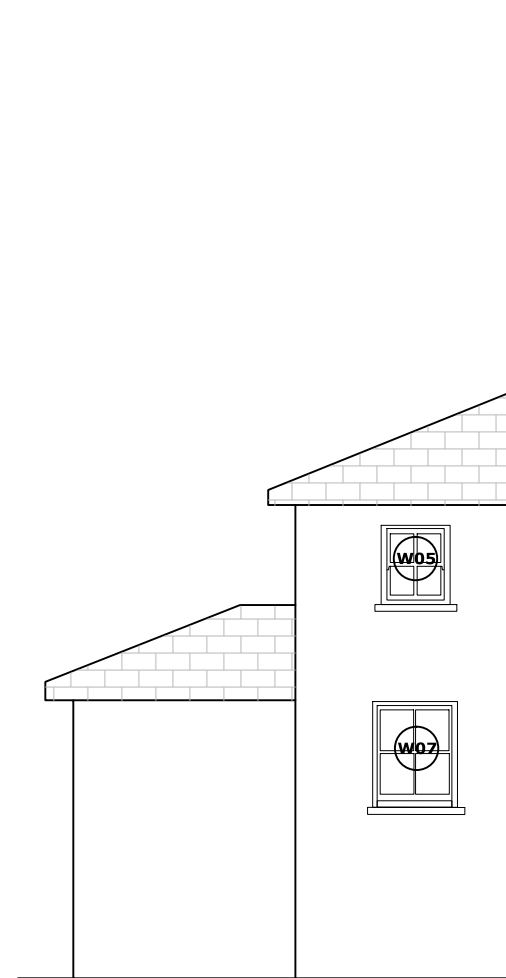


1 Existing Front Elevation
Scale: 1:100 @ A3




2 Existing Rear Elevation
Scale: 1:100 @ A3



3 Existing Left Elevation
Scale: 1:100 @ A3

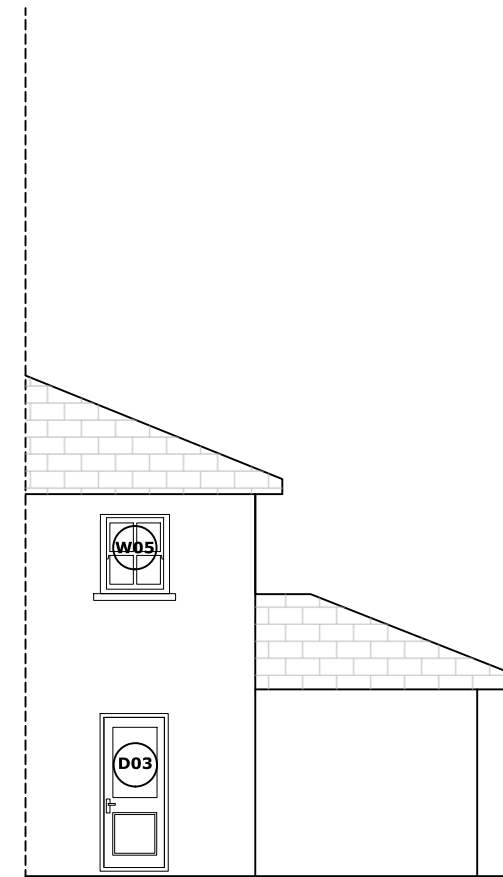

4 Existing Right Elevation
Scale: 1:100 @ A3

 

						Client	Wates		Sheet Name Existing Elevations	Scale	1:100 as indicated @ A3	
P1	Planning	JM	AJ	05.09.2022		Project Name Wates/Clarion Capital Works		Project Status Planning		 POTTER RAPER Duncan House 1A Burnhill Road Beckenham Kent BR3 3LA Tel: 020 8658 3538		
Rev	Description	By	QA	DD.MM.YY		Project Location 4 Holmdale Terrace, Haringey, London, N15 6PP			Drawing Nr. BE091-PR-HT-ZZ-DR-B-PL201			
© This drawing and any design hereon is the copyright of Potter Raper and must not be reproduced without their written consent. All drawings remain the property of Potter Raper. Figured dimension only to be taken from this drawing. All dimensions to be checked on site. Please inform Potter Raper immediately of any discrepancies before work proceeds.												

 **POTTER RAPER**

Duncan House
1A Burnhill Road
Beckenham
Kent
BR3 3LA
Tel: 020 8658 3538