


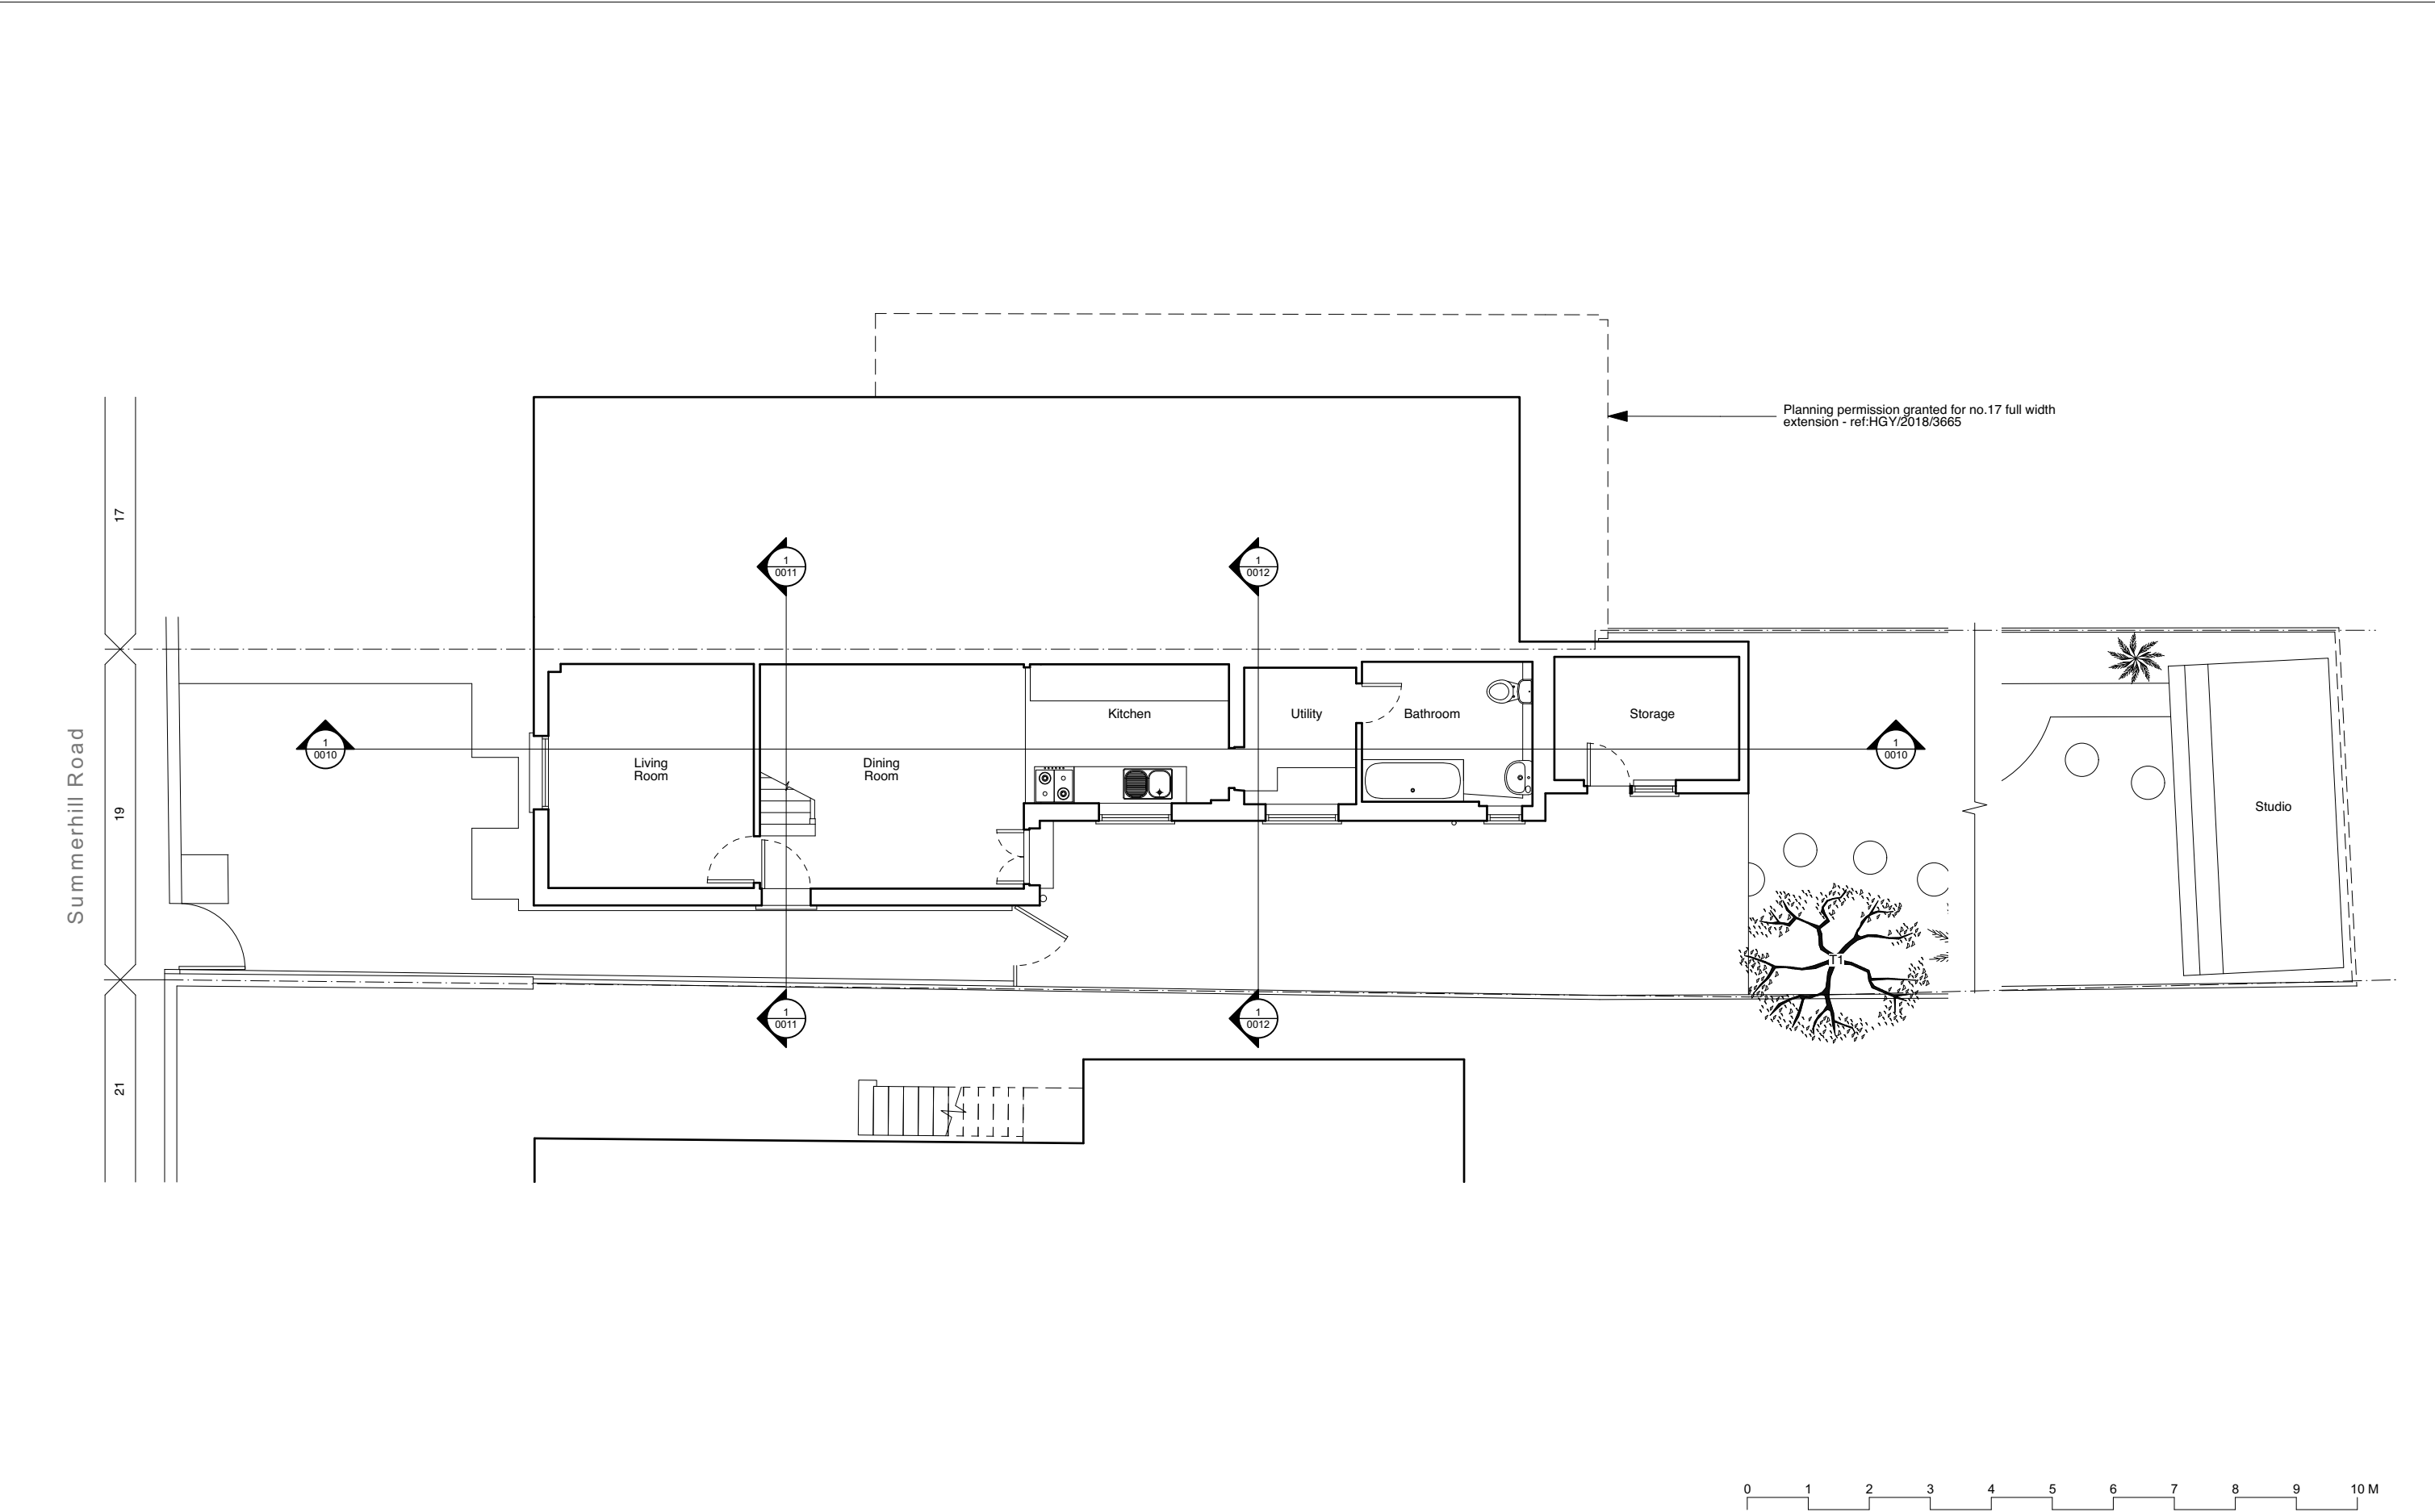

KEY PLAN		NOTES		Operational & Maintenance Residual Risk Management [CDM 2015]				OEB Architects Ltd Unit 51A Regent Studios 8 Andrews Road, ES 4GN office@oebarchitects.co.uk	TITLE Existing Ground Floor Plan		
		Do not scale from these drawings. Figured dimensions only are to be used. This drawing is based in dimensional survey information provided by others. The architect cannot accept responsibility for the accuracy of this survey information. All critical dimensions are to be checked on site before work proceeds. If in doubt ask.							JOB NUMBER 043	DRAWING NUMBER 0003	STAGE / REVISION 1
		All dimensions are shown in metric							PROJECT 19 Summerhill Road		
		All drawings are to be read in conjunction with all other relevant consultants and / or specialists drawings or documents. Inconsistencies, errors and omissions found within or between OEB Architects Ltd. documents (and also in relation to other consultants/specialists documents) are to be notified immediately to OEB Architects Ltd.							STATUS PLANNING		
									SCALE @A1 1:100		
					REV	REVISION NOTE	DATE	CLIENT Kristina & Cosmo Collini	ISSUE DATE 02/02/22	DRAWN BY GG	CHECKED BY DE