





Ground Floor Plan - 1:200

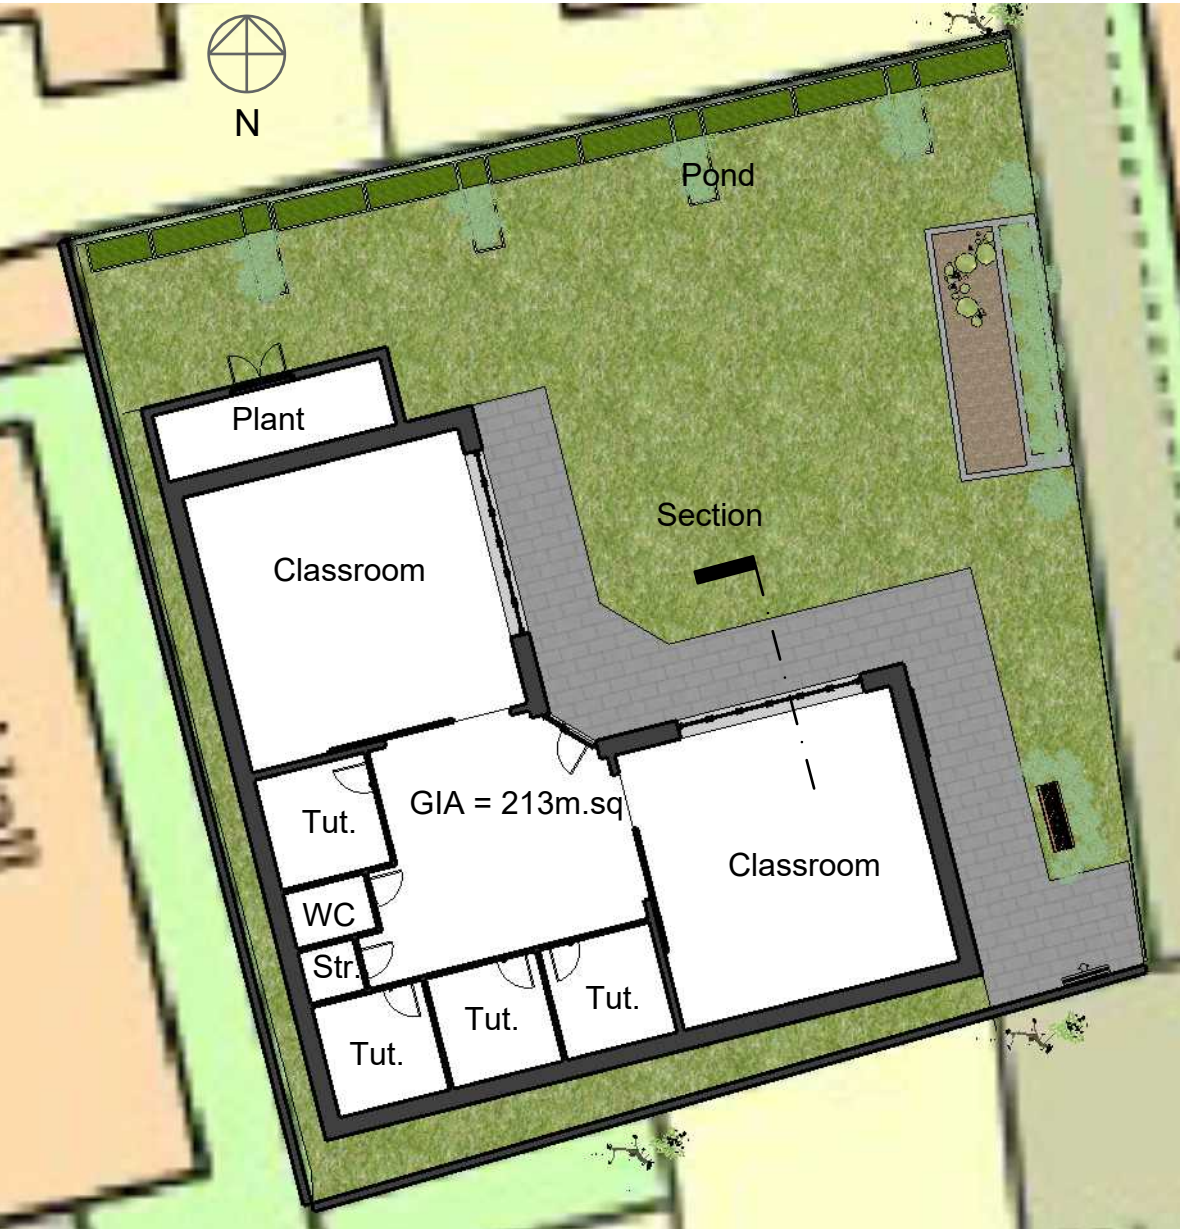


East Elevation - 1:100

 

Section Through Main Classroom - 1:100



North Elevation - 1:100

 

Purpose of Issue: PLANNING		TFP Job No. 5338	Thornwood Interiors Haringey 6th Form College White Hart Lane, N17 8HR Proposed Plan, Elevations and Section	
Drawing Number: 5338-TF-XX-XX-DR-A-2001		Suit. Rev. S0 P2		
Drawn: LC	App: KE	Scale: 1:200, 1:100		
@A3		Date: May 2022		