


61b MUSWELL HILL
proposed plans, elevations & section

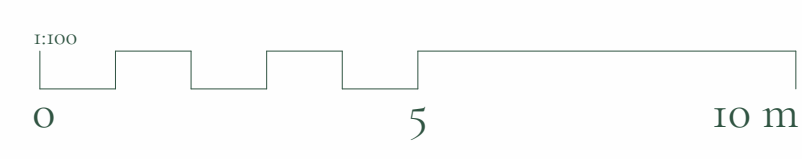


This drawing and the works depicted are the Copyright of Alexander James Associates Ltd and may not be reproduced or amended except by written permission of Alexander James Associates Ltd.


Before commencement of the works, the Contractor must check and verify all building and site dimensions, tolerances and levels, all sewer outfalls, inlets, levels and connection points. This drawing is to be read in conjunction with and checked against all relevant consultants and specialists drawings. Any discrepancies are to be reported to Alexander James Associates Ltd and rectified prior to proceeding with the works on site of fabrication drawings.

Where an item is covered by drawings to different scales, the larger scale drawing is to be worked to. Figure dimensions to be worked to in all cases.


The contractor is responsible to ensure that no products are to be utilised that do not comply with relevant British and/or European Standards and/or Codes of Practice, COSH Regulations, Construction Regulations, or which are known or suspected to be deleterious to health and safety or to durability of the work or not in accordance with good building practices.

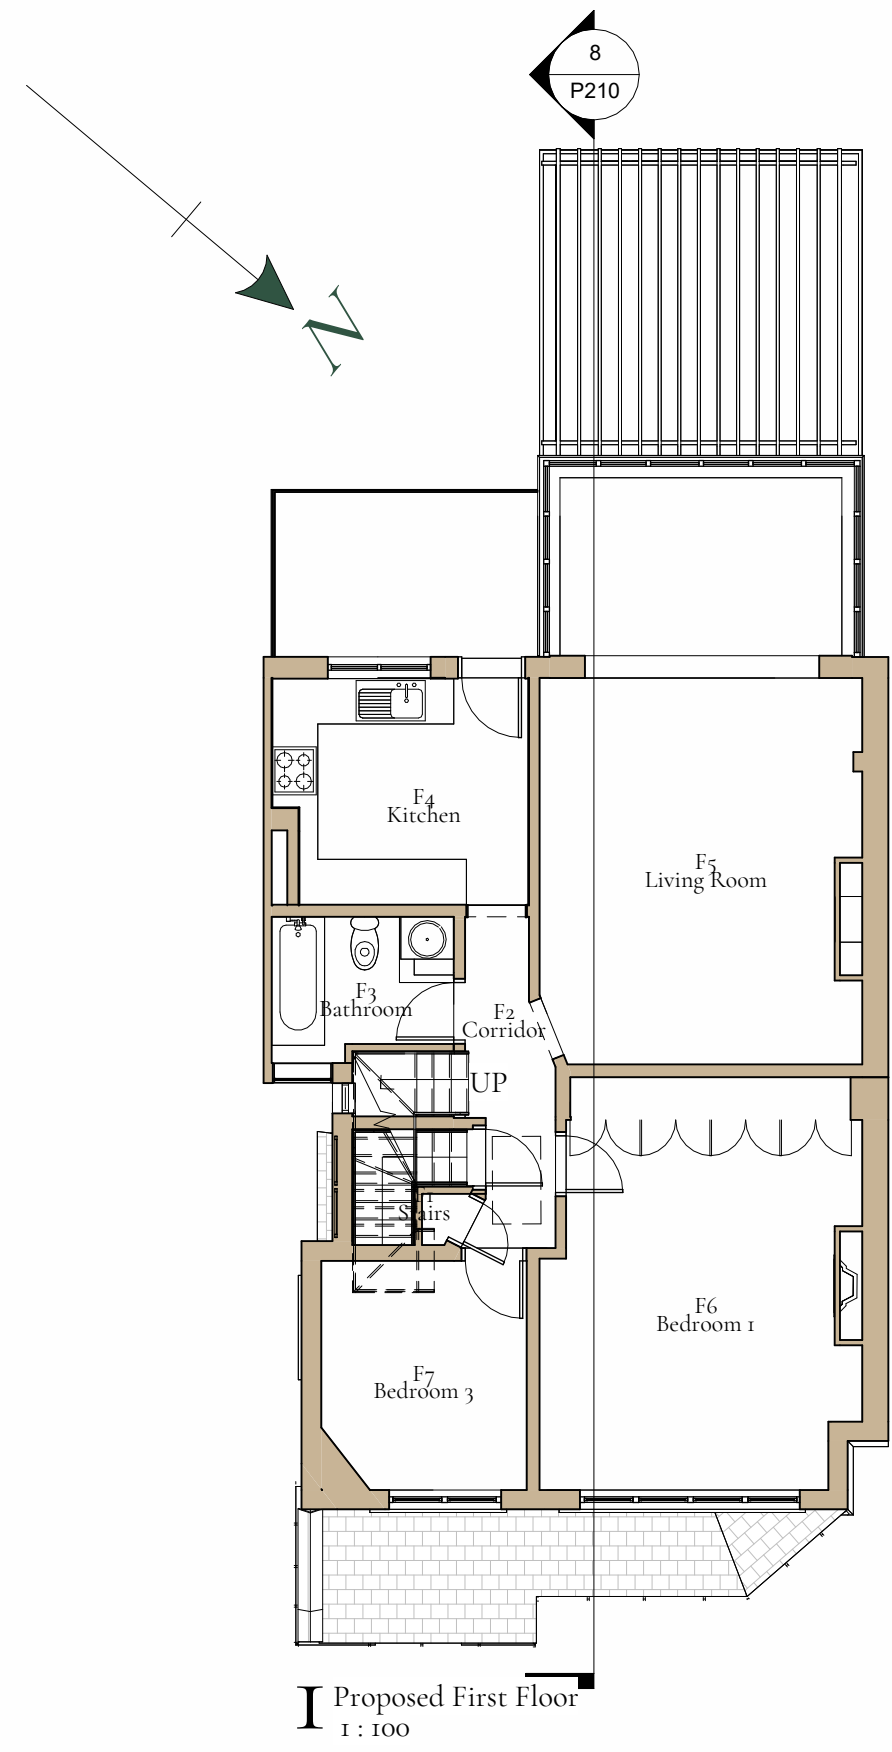

1 Proposed First Floor
1 : 100

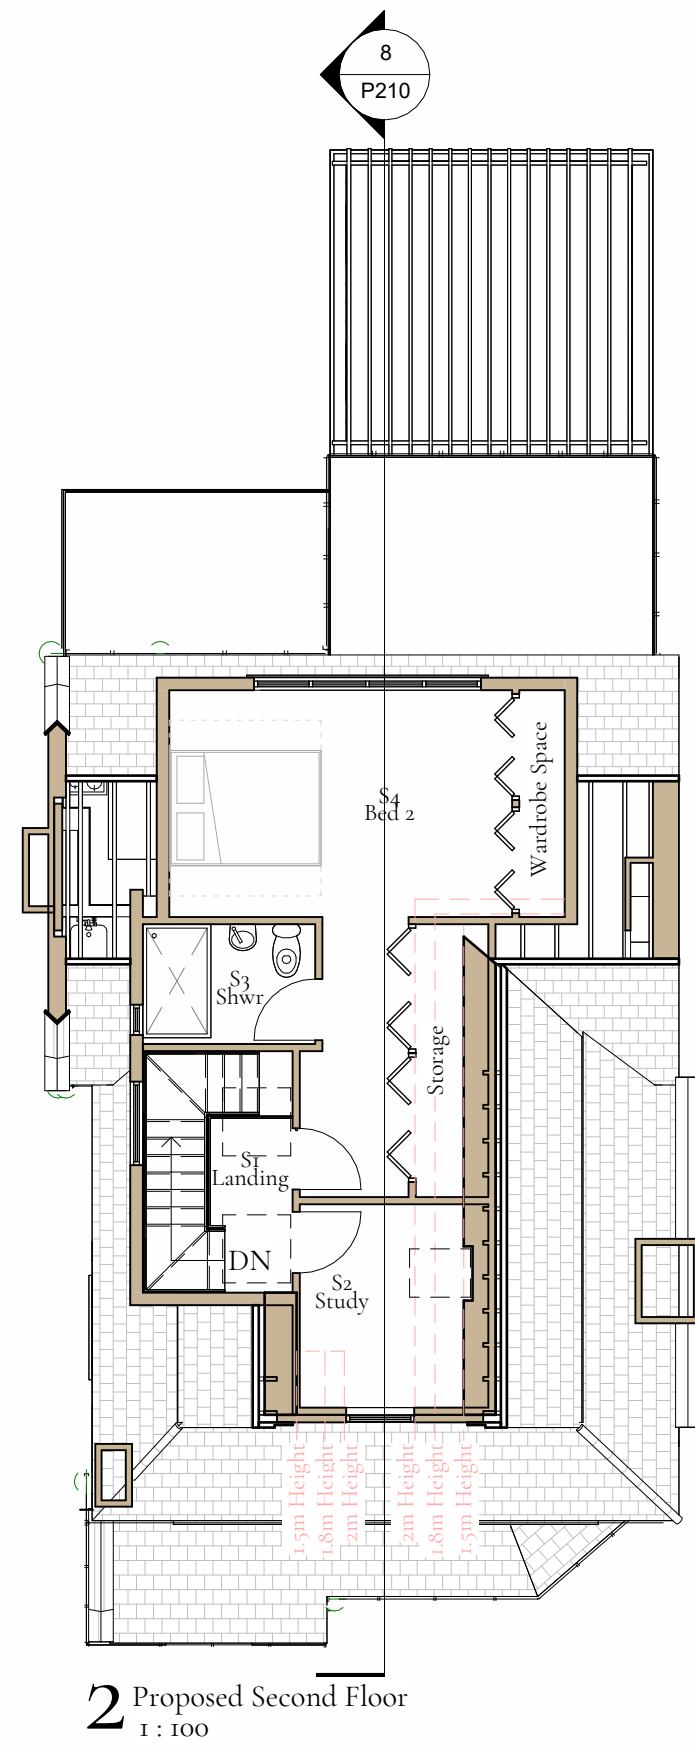

2 Proposed Second Floor
1 : 100

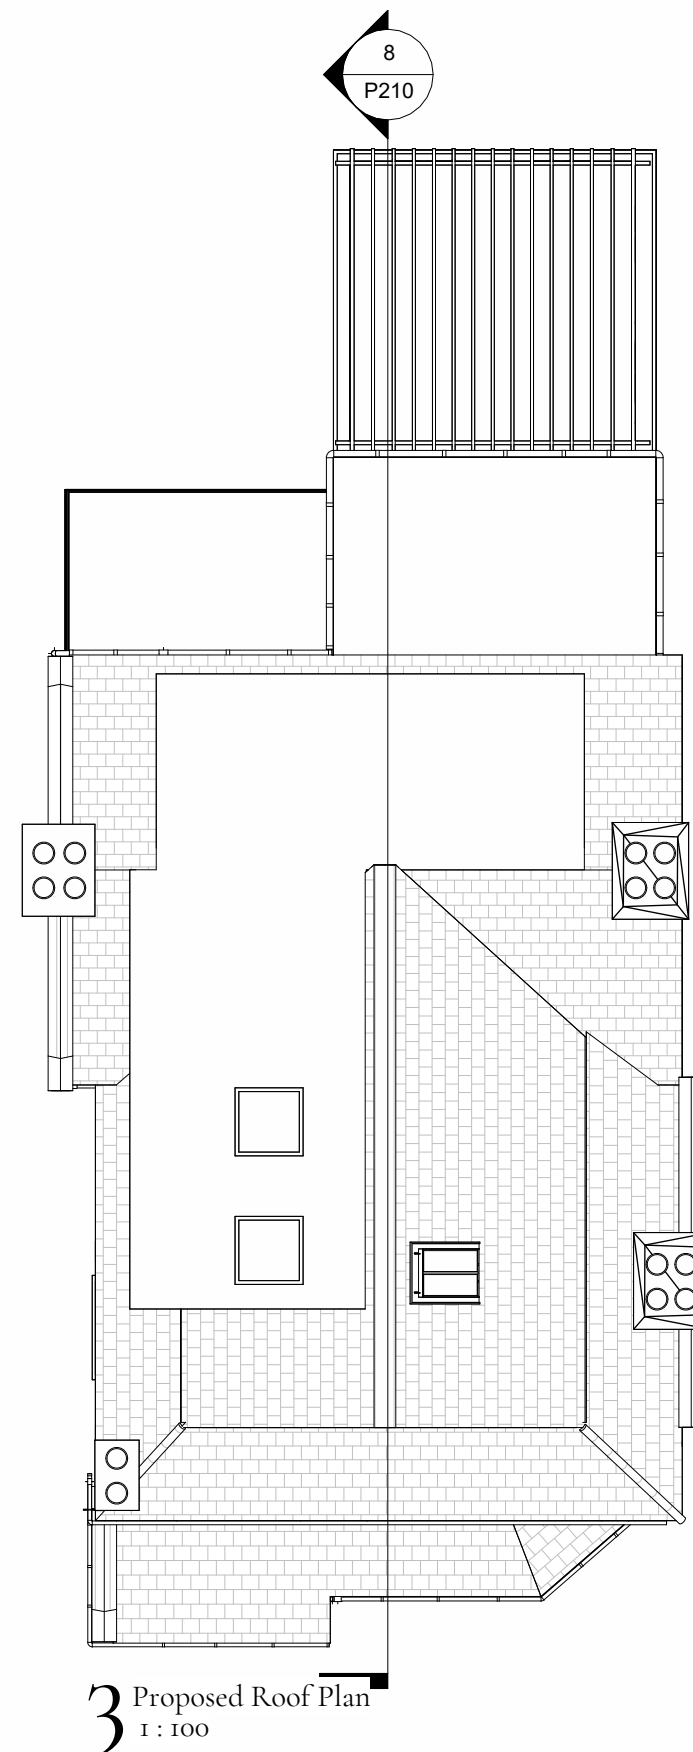

3 Proposed Roof Plan
1 : 100




8 Proposed Section
1 : 100



4 North East Elevation
1 : 100



5 South West Elevation
1 : 100

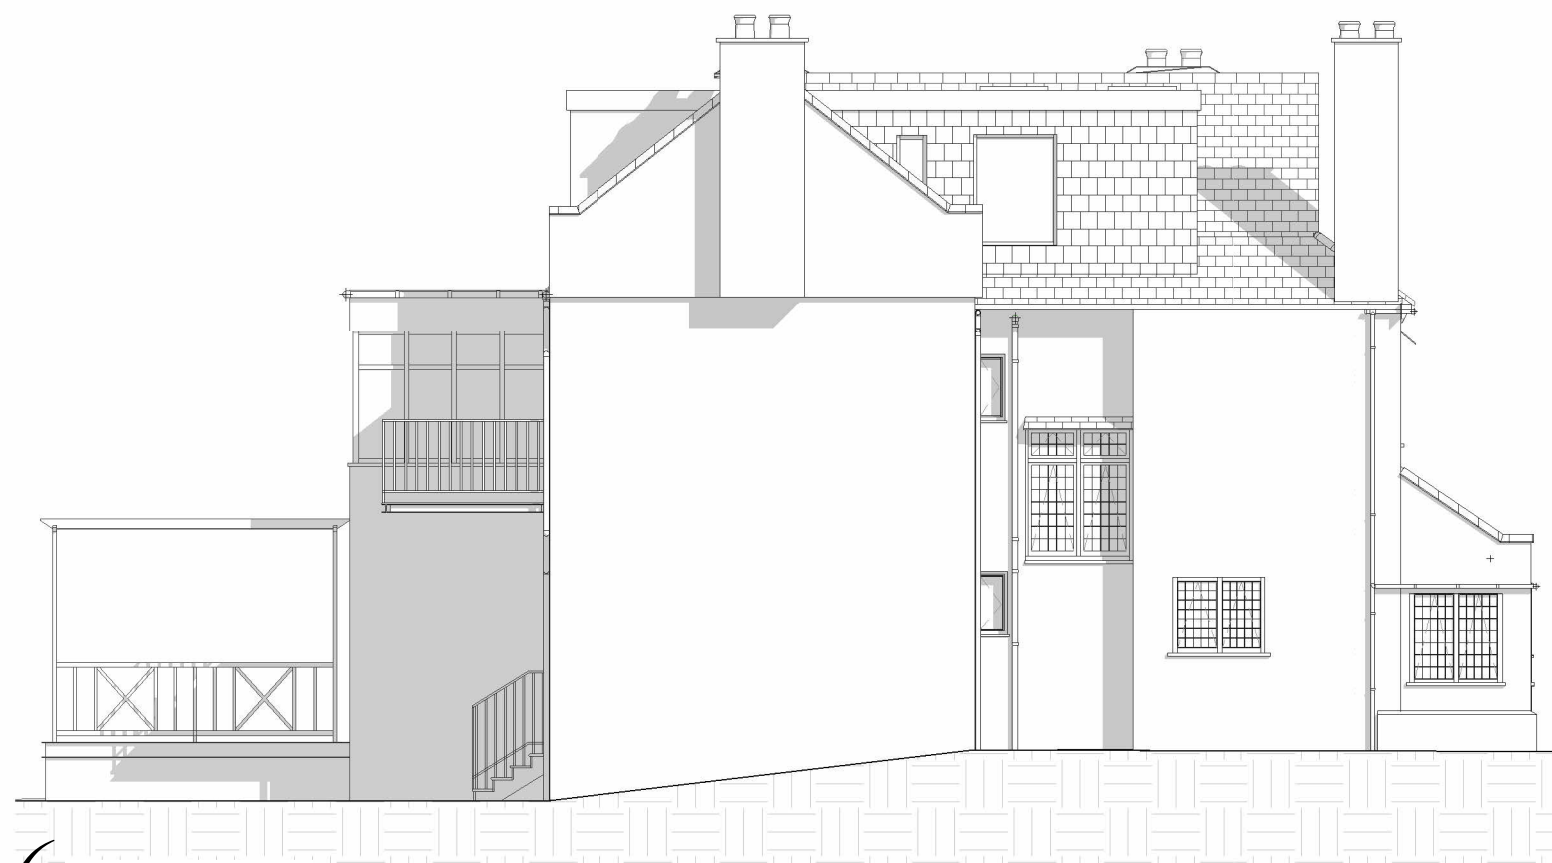

6 South East Elevation
1 : 100



7 North West Elevation
1 : 100

REV	DESCRIPTION	DATE
Alexander James Associates		
Architectural & Building Surveying Services		
01543 292 295 enquiries@ajassociatesltd.co.uk www.ajassociatesltd.co.uk		
CLIENT:	PROJECT ADDRESS:	
Mrs	61b Muswell Hill	
Triantafyllidou	The Avenue	
C/O Ahlberg	London	
Jackson Design	N10 2QG	
PROJECT:		
Proposed Loft Conversion		
TITLE:		
Proposed plans, elevations and section		
DRN:	CKD:	DATE:
AMC	AMC	21/09/2022
Planning		ISSUE:
JOB NO:	DRG NO:	SCALE @ A1:
22037	P210	1 : 100
		REV: