


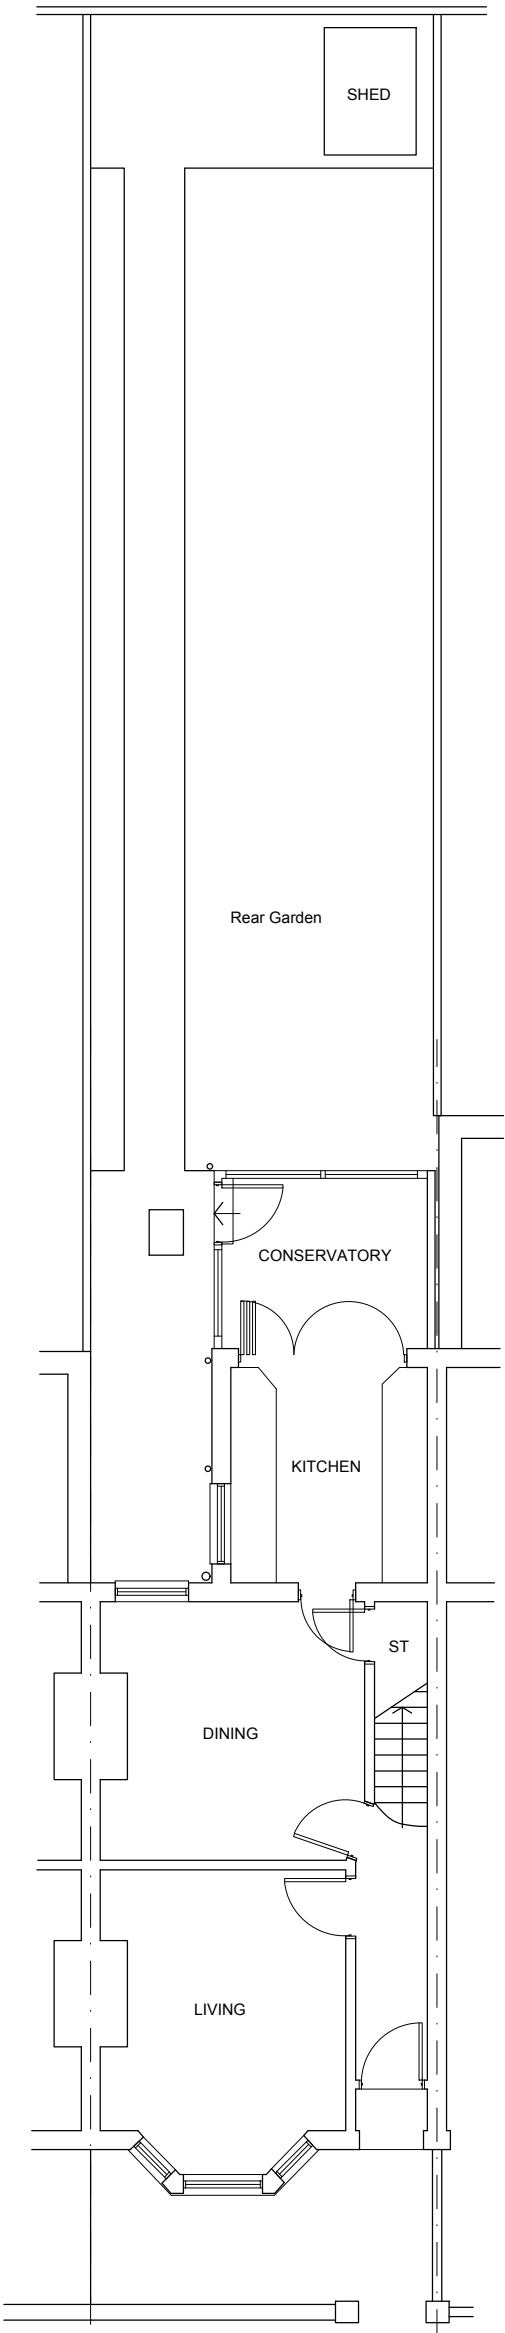


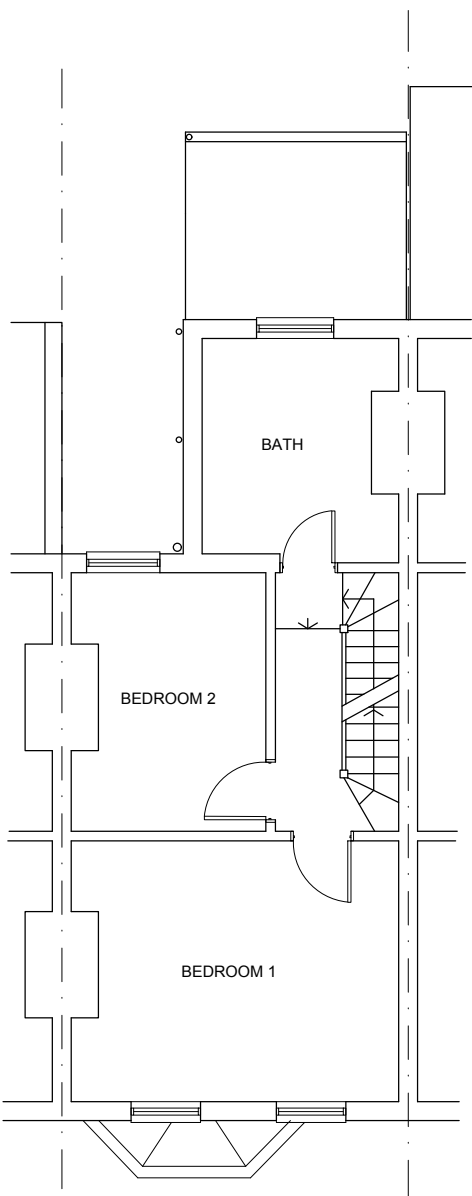

EXISTING GROUND
FLOOR PLAN +
SITE PLAN

 

EXISTING FIRST
FLOOR PLAN

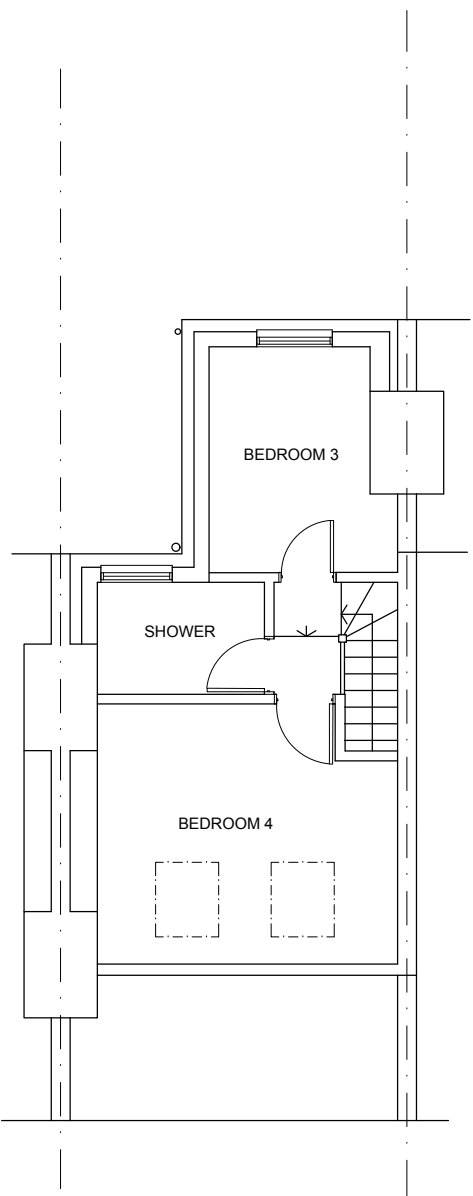

EXISTING LOFT
FLOOR PLAN

Client	Mr J Quinn	Scale 1 : 100@A3	Date Sep 2022	Drawn N P	Title	Existing Plans + Site Plan
Project	83 Clonmell Road, London N17 6JT				ClonmellRd83	01