



- General notes**
1. This information is confidential and the copyright of Studio Spencer.
2. Studio Spencer accepts no liability for use of this drawing by parties other than the party for whom it was prepared or for purposes other than that which is stated on the issue sheet. It shall not be disclosed or passed to any other party in any form in whole or part without Studio Spencer's express permission in writing nor should any other party place reliance upon it.
3. Where data is supplied electronically, it is for convenience only. The original information is the printed or controlled copy which will be supplied on request.
4. All dimensions are in millimetres. No dimensions or other information shall be inferred from the electronic data unless specifically stated on the printed or controlled copy. Where dimensions are not given, drawings must not be scaled and the matter should be referred back to Anomaly.
5. This drawing should be read in conjunction with all other project information, produced by Studio Spencer and others. In the event of any conflict between the information contained on this drawing and in any other project document, drawings, specifications, schedules etc. the matter must be referred back to Studio Spencer for clarification.
6. All dimensions and conditions are to be checked on site by the contractor prior to preparing designs, drawings, calculations etc. or commencing any work. The contractor is responsible for checking that there is no conflict between site dimensions and drawn dimensions.

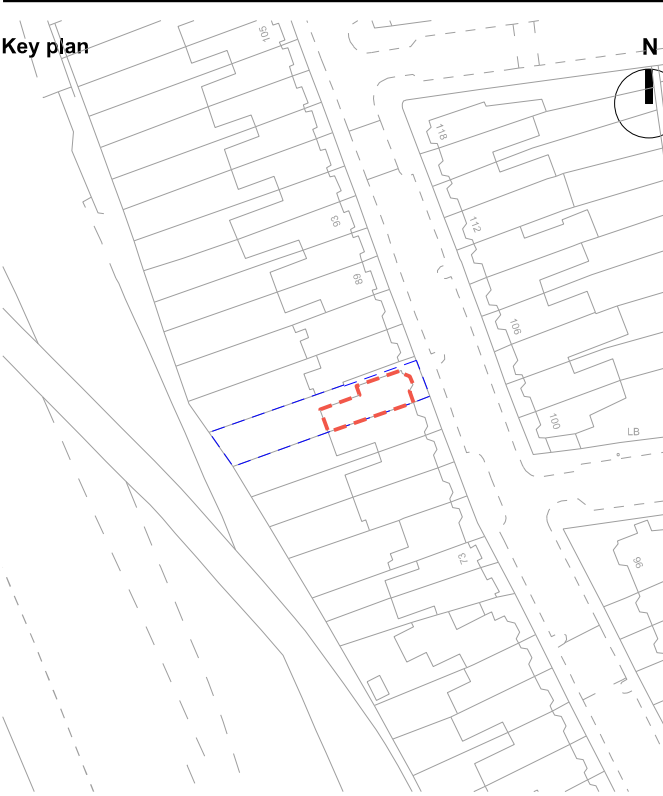

Drawing key

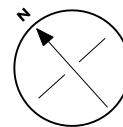

P01	16/09/2022	Planning Application	LS	LS
Rev	Date	Description	Drawn	Checked

Project
83b Wightman Road
London
N4 1RJ


Drawing Title
PROPOSED FLOOR PLANS

Job number	Sheet Size	Scale @ A1	Scale @ A3
083	A1	1:50	1:100


Issue status
PLANNING APPLICATION

Drawing number
WR-83-11001

Roof Plan

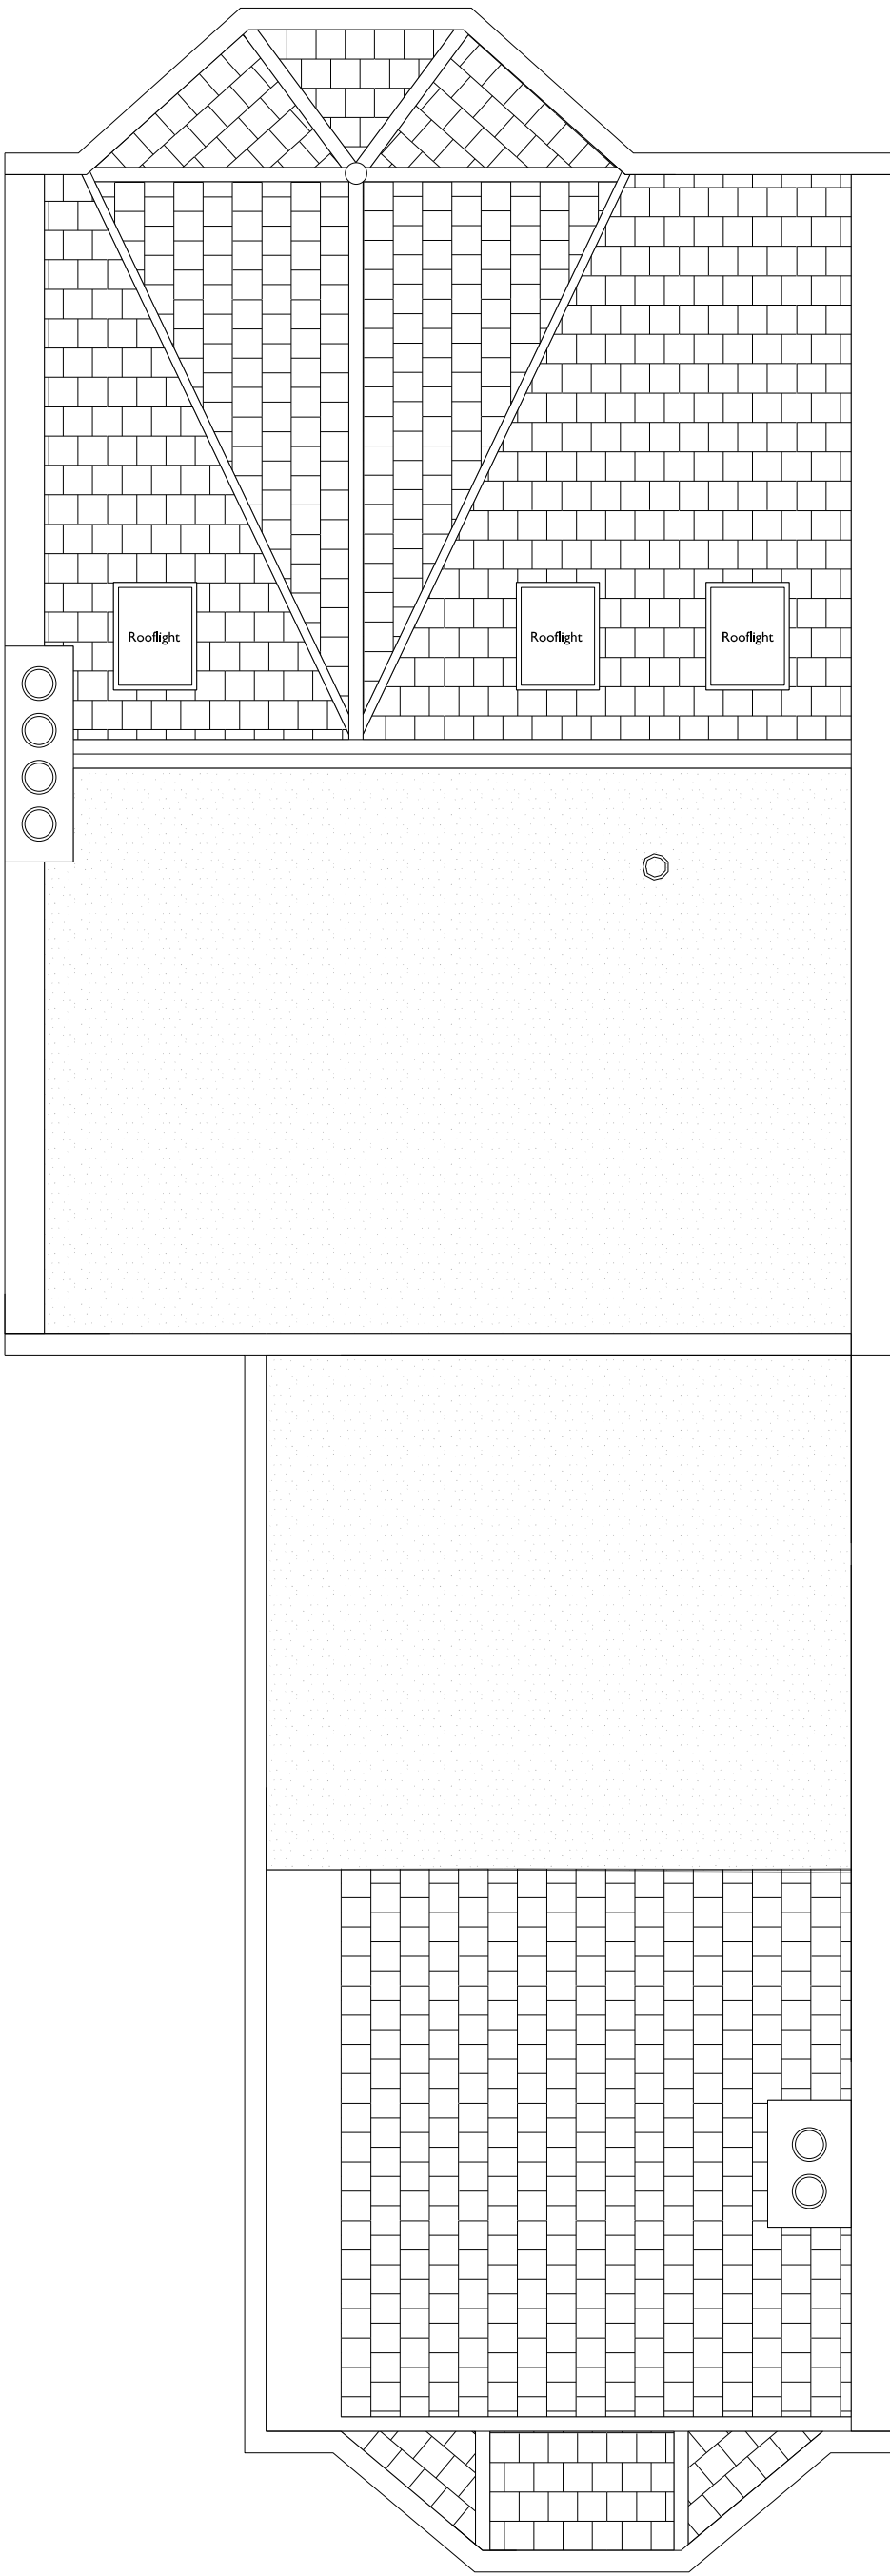

Loft Extension

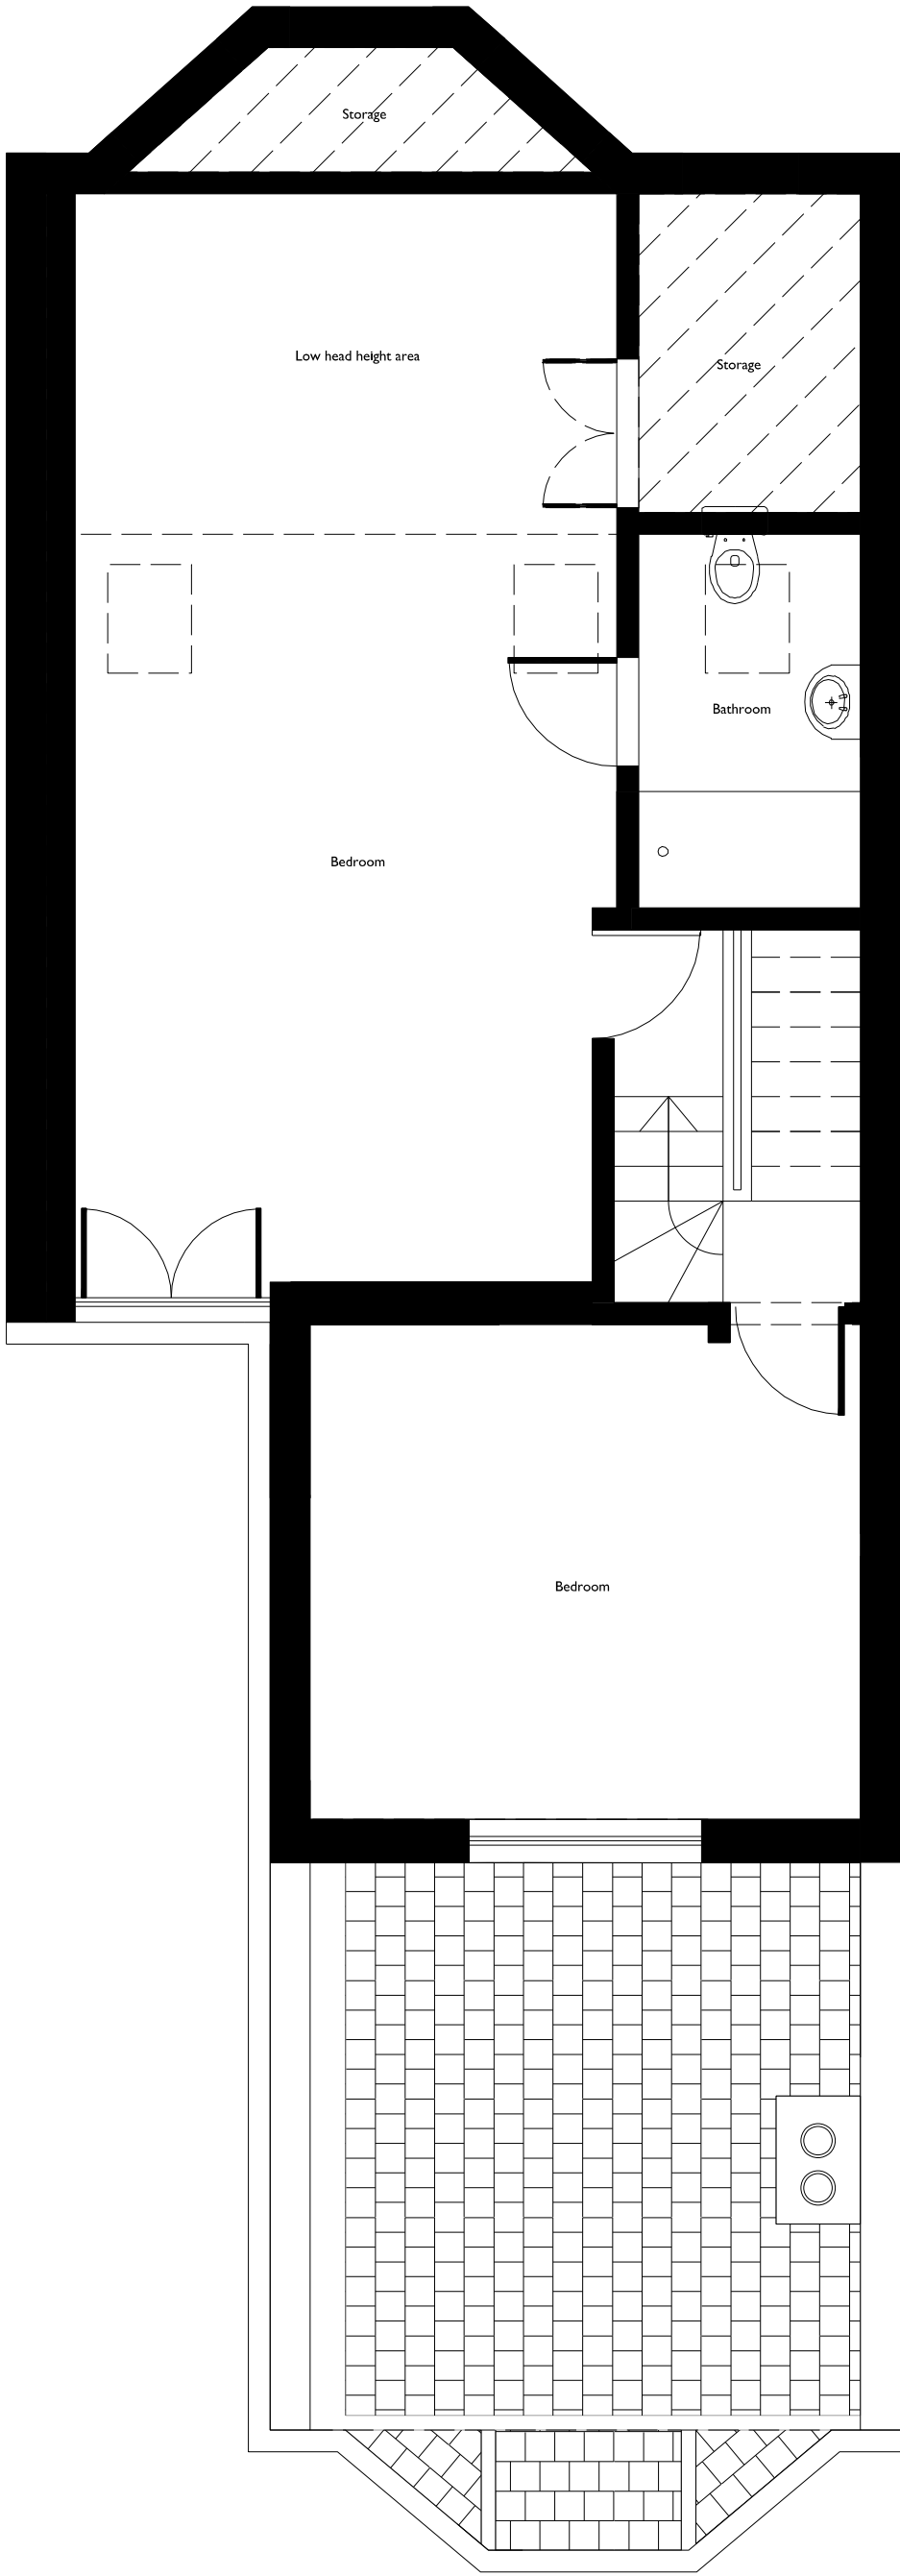

First Floor

