


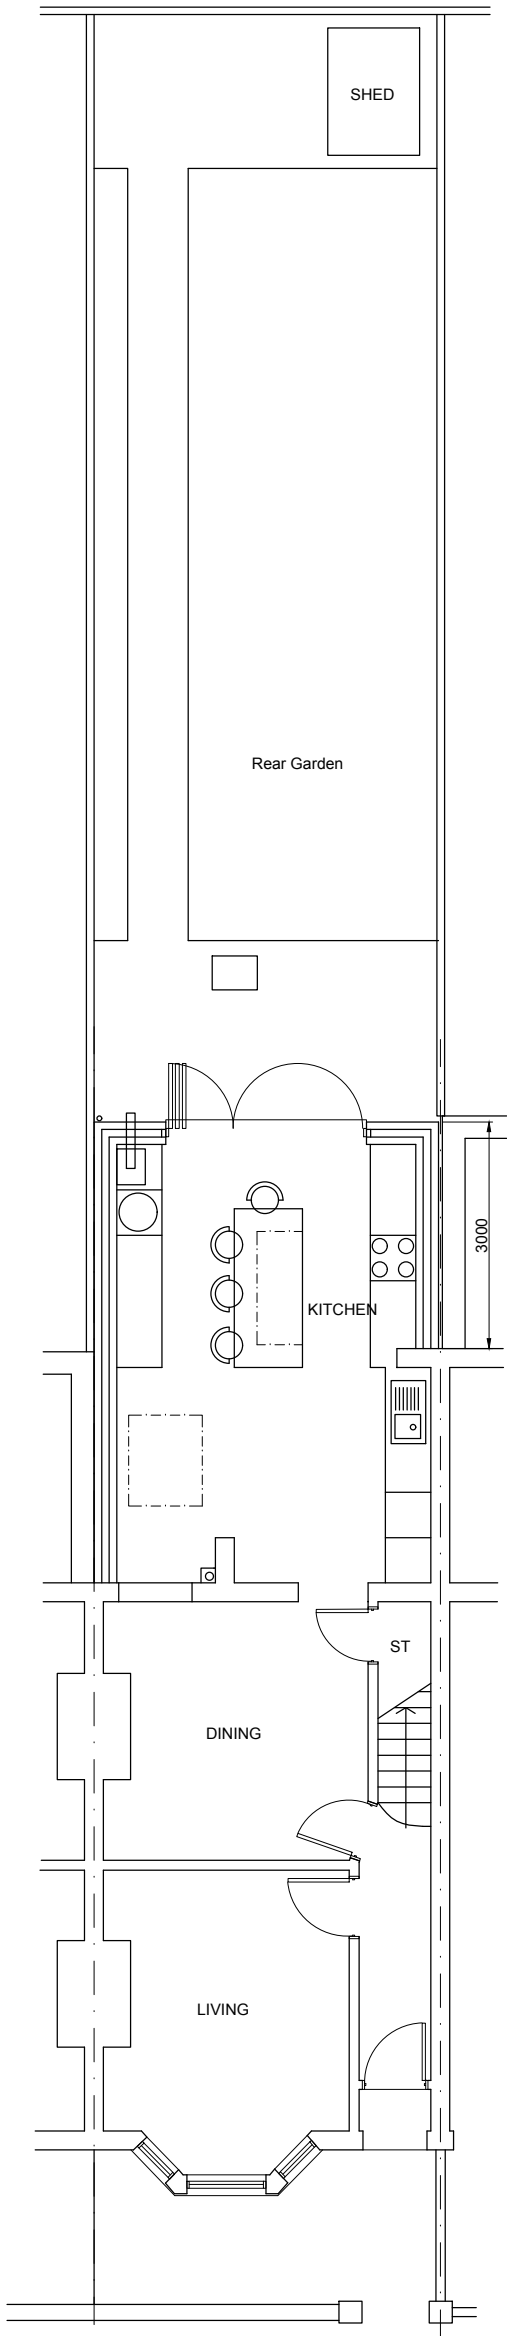


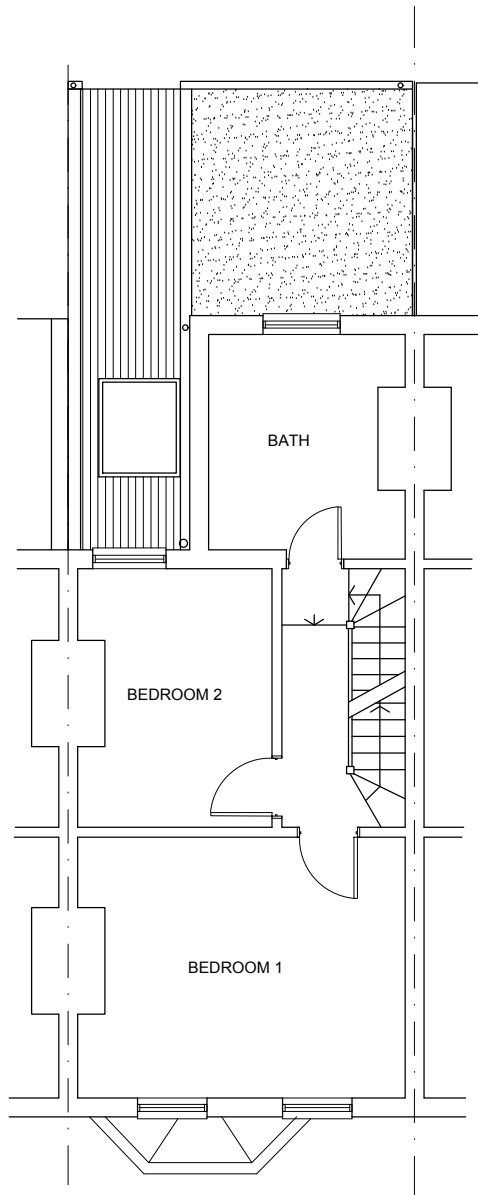

PROPOSED GROUND
FLOOR PLAN +
SITE PLAN

 

PROPOSED FIRST
FLOOR PLAN

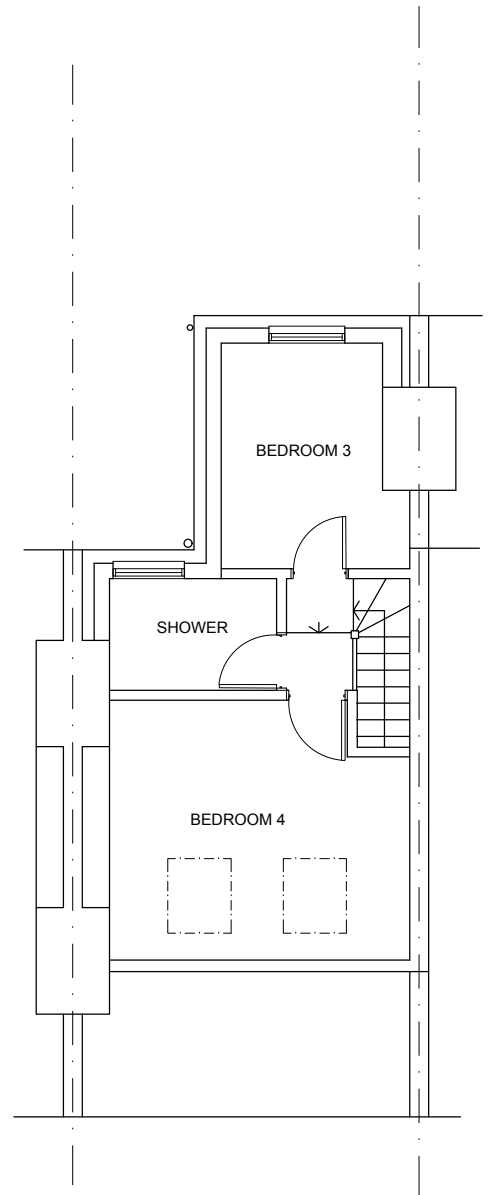

PROPOSED LOFT
FLOOR PLAN
(No change)

Client	Mr J Quinn	Scale 1 : 100@A3	Title	Proposed Plans + Site Plan
Date	Sep 2022	Drawn N P		
Project	83 Clonmell Road, London N17 6JT		ClonmellRd83	02