



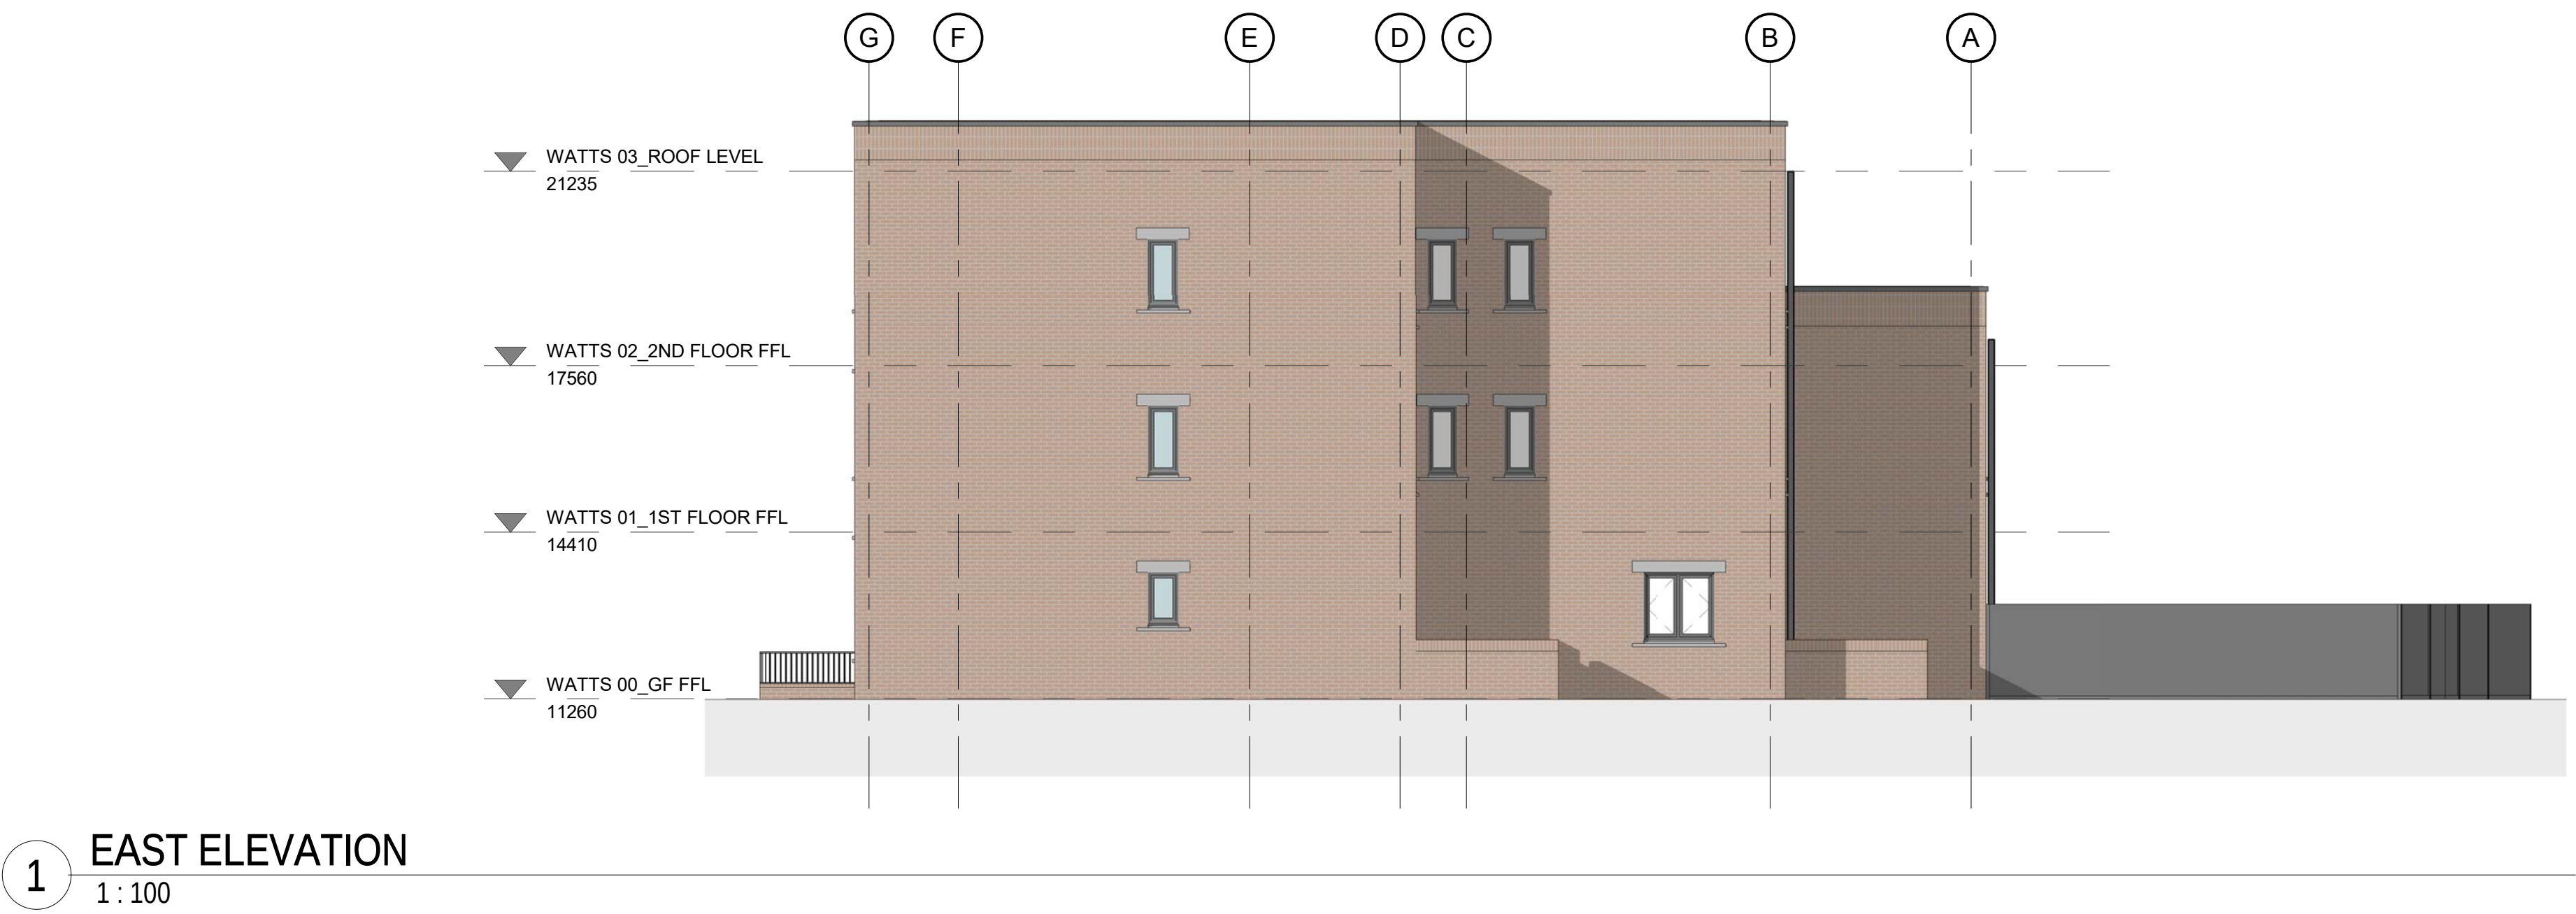

1 EAST ELEVATION
1 : 100

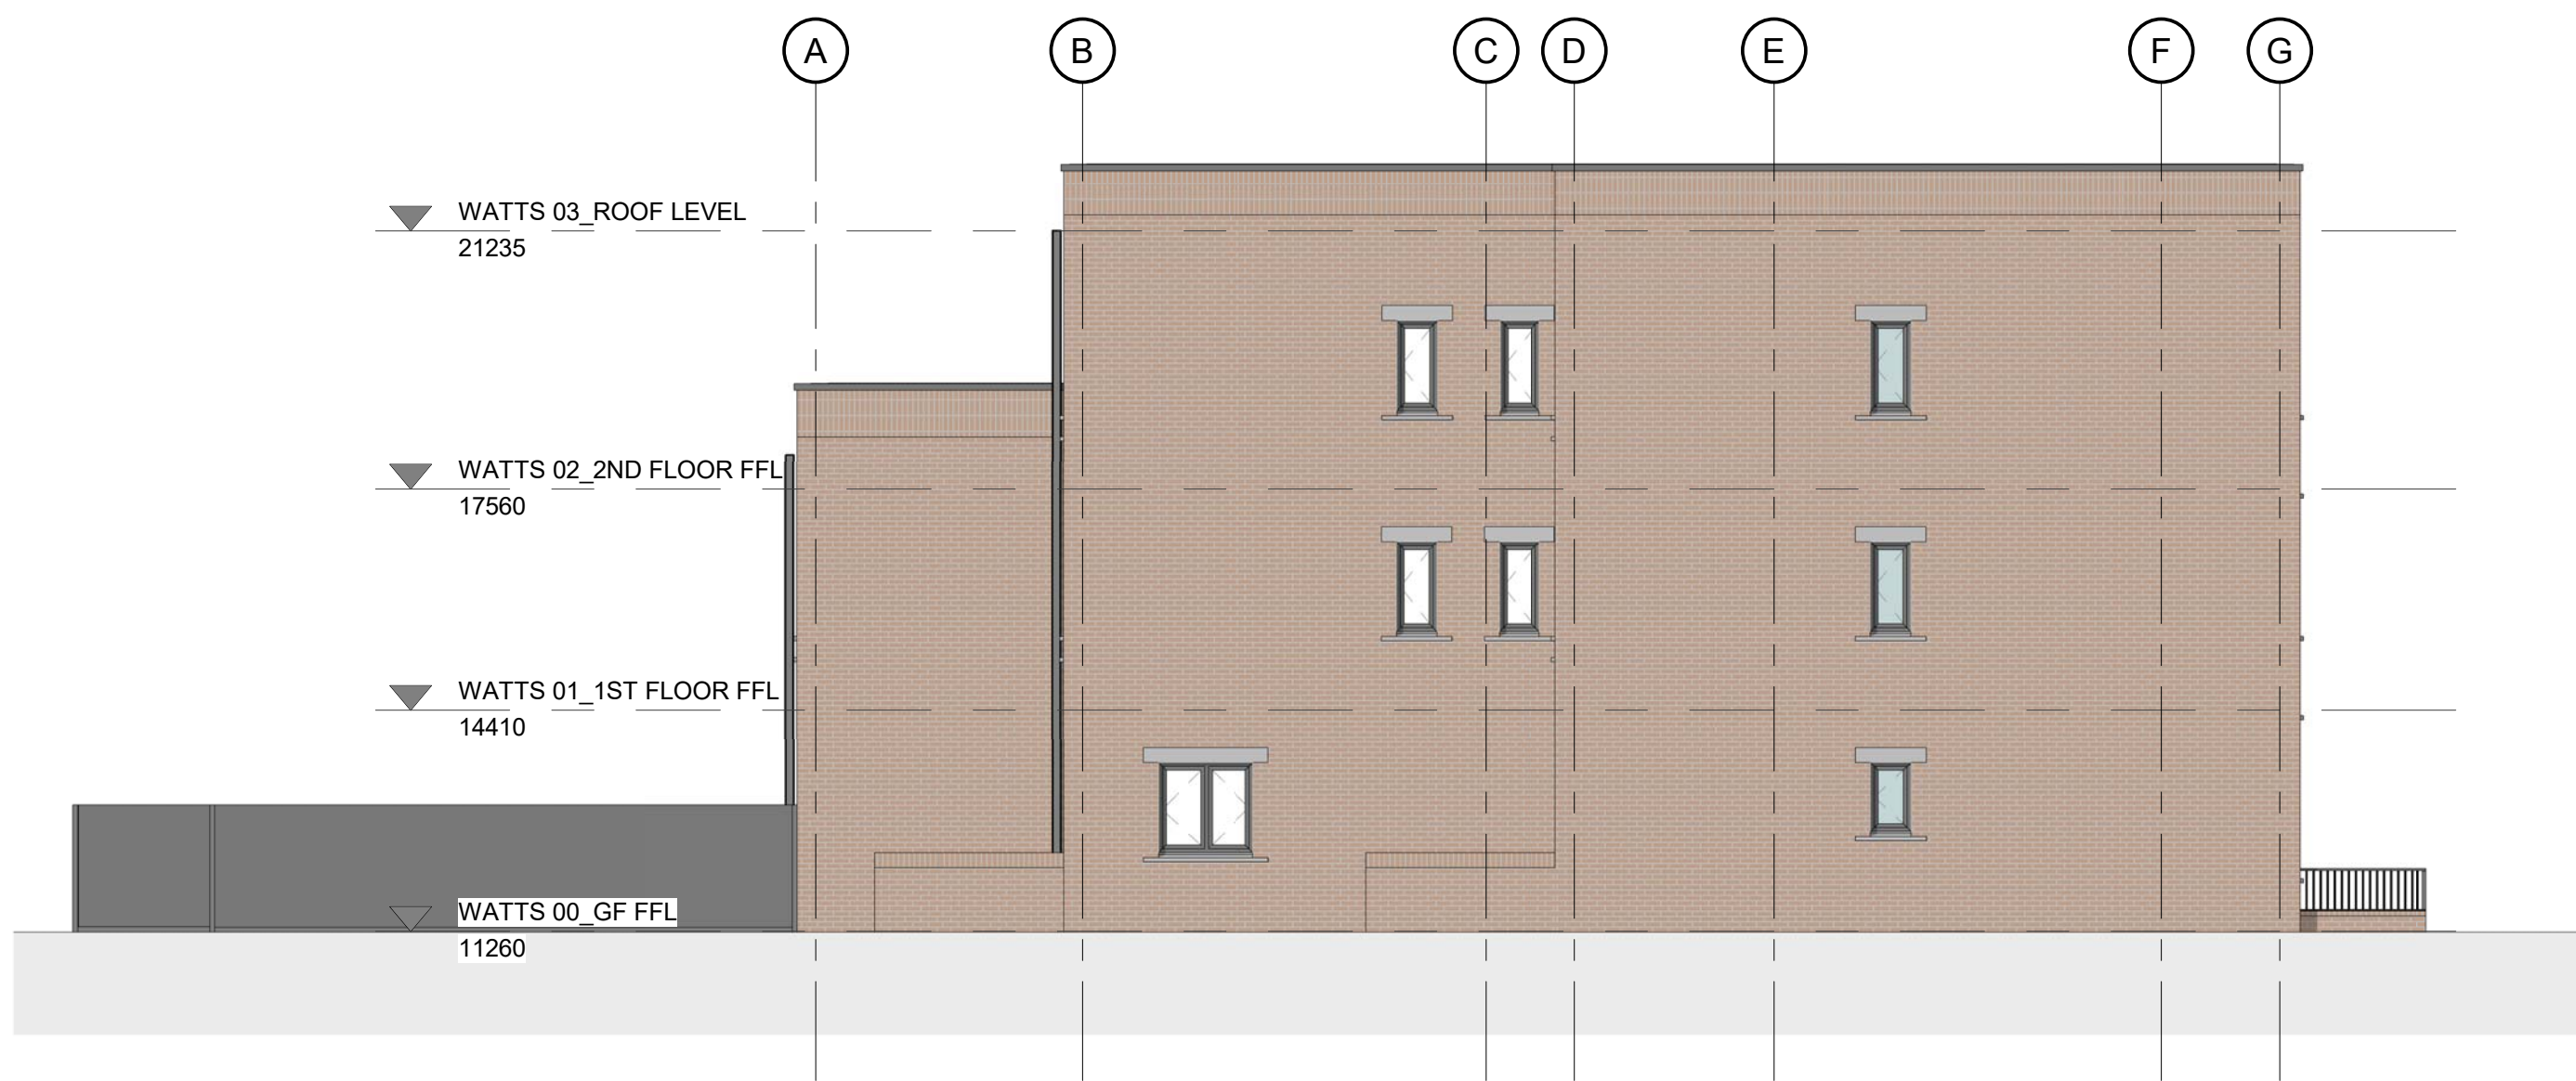


2 WEST ELEVATION
1 : 100

Copyright reserved

All dimensions to be checked on site before work commences.
Figured dimensions to be taken in preference to scaled dimensions.
If in doubt please ask.

KEY PLAN

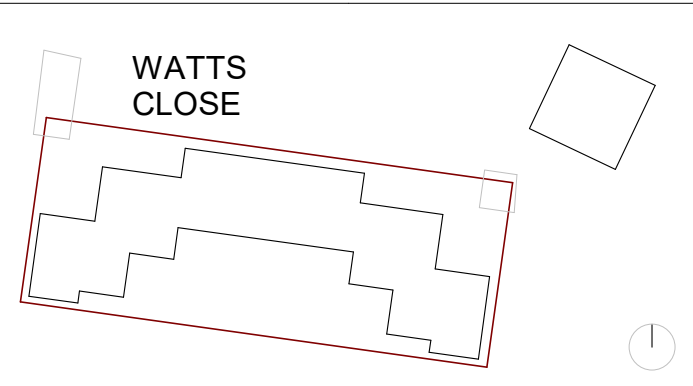

Obscure Glazing
Stippolyte™ Privacy Level 4
Pilkington Stippolyte textured glass provides
level 4 privacy (med/high obscuration) and is
a well-established design.
Available in 4 mm.
Suitable for double glazing

P3	General update	07/09/22
P2	General update	30/08/22
P1	First Issue	23/08/22

Revision	Description	Date
----------	-------------	------

STATUS

Preliminary

PROJECT

Watts Close

DRAWING

Watts Close Proposed East and West
GA Elevations

DRAWN BY	CHECKED BY	DATE
RC	CB	August'22

SCALE (@ A1)	PROJECT NUMBER
1 : 100	22015

DRAWING NUMBER	REV
WAT - DAR - WC - XX - DR - A - 0115	P3

Project Identifier	Originator	Zone	Level	Type	Discipline	Number	Revision
--------------------	------------	------	-------	------	------------	--------	----------



www.deltaarchitects.co.uk

Delta Architects
1 Batemans Row
London
EC2A 3HH

T 020 7613 5702