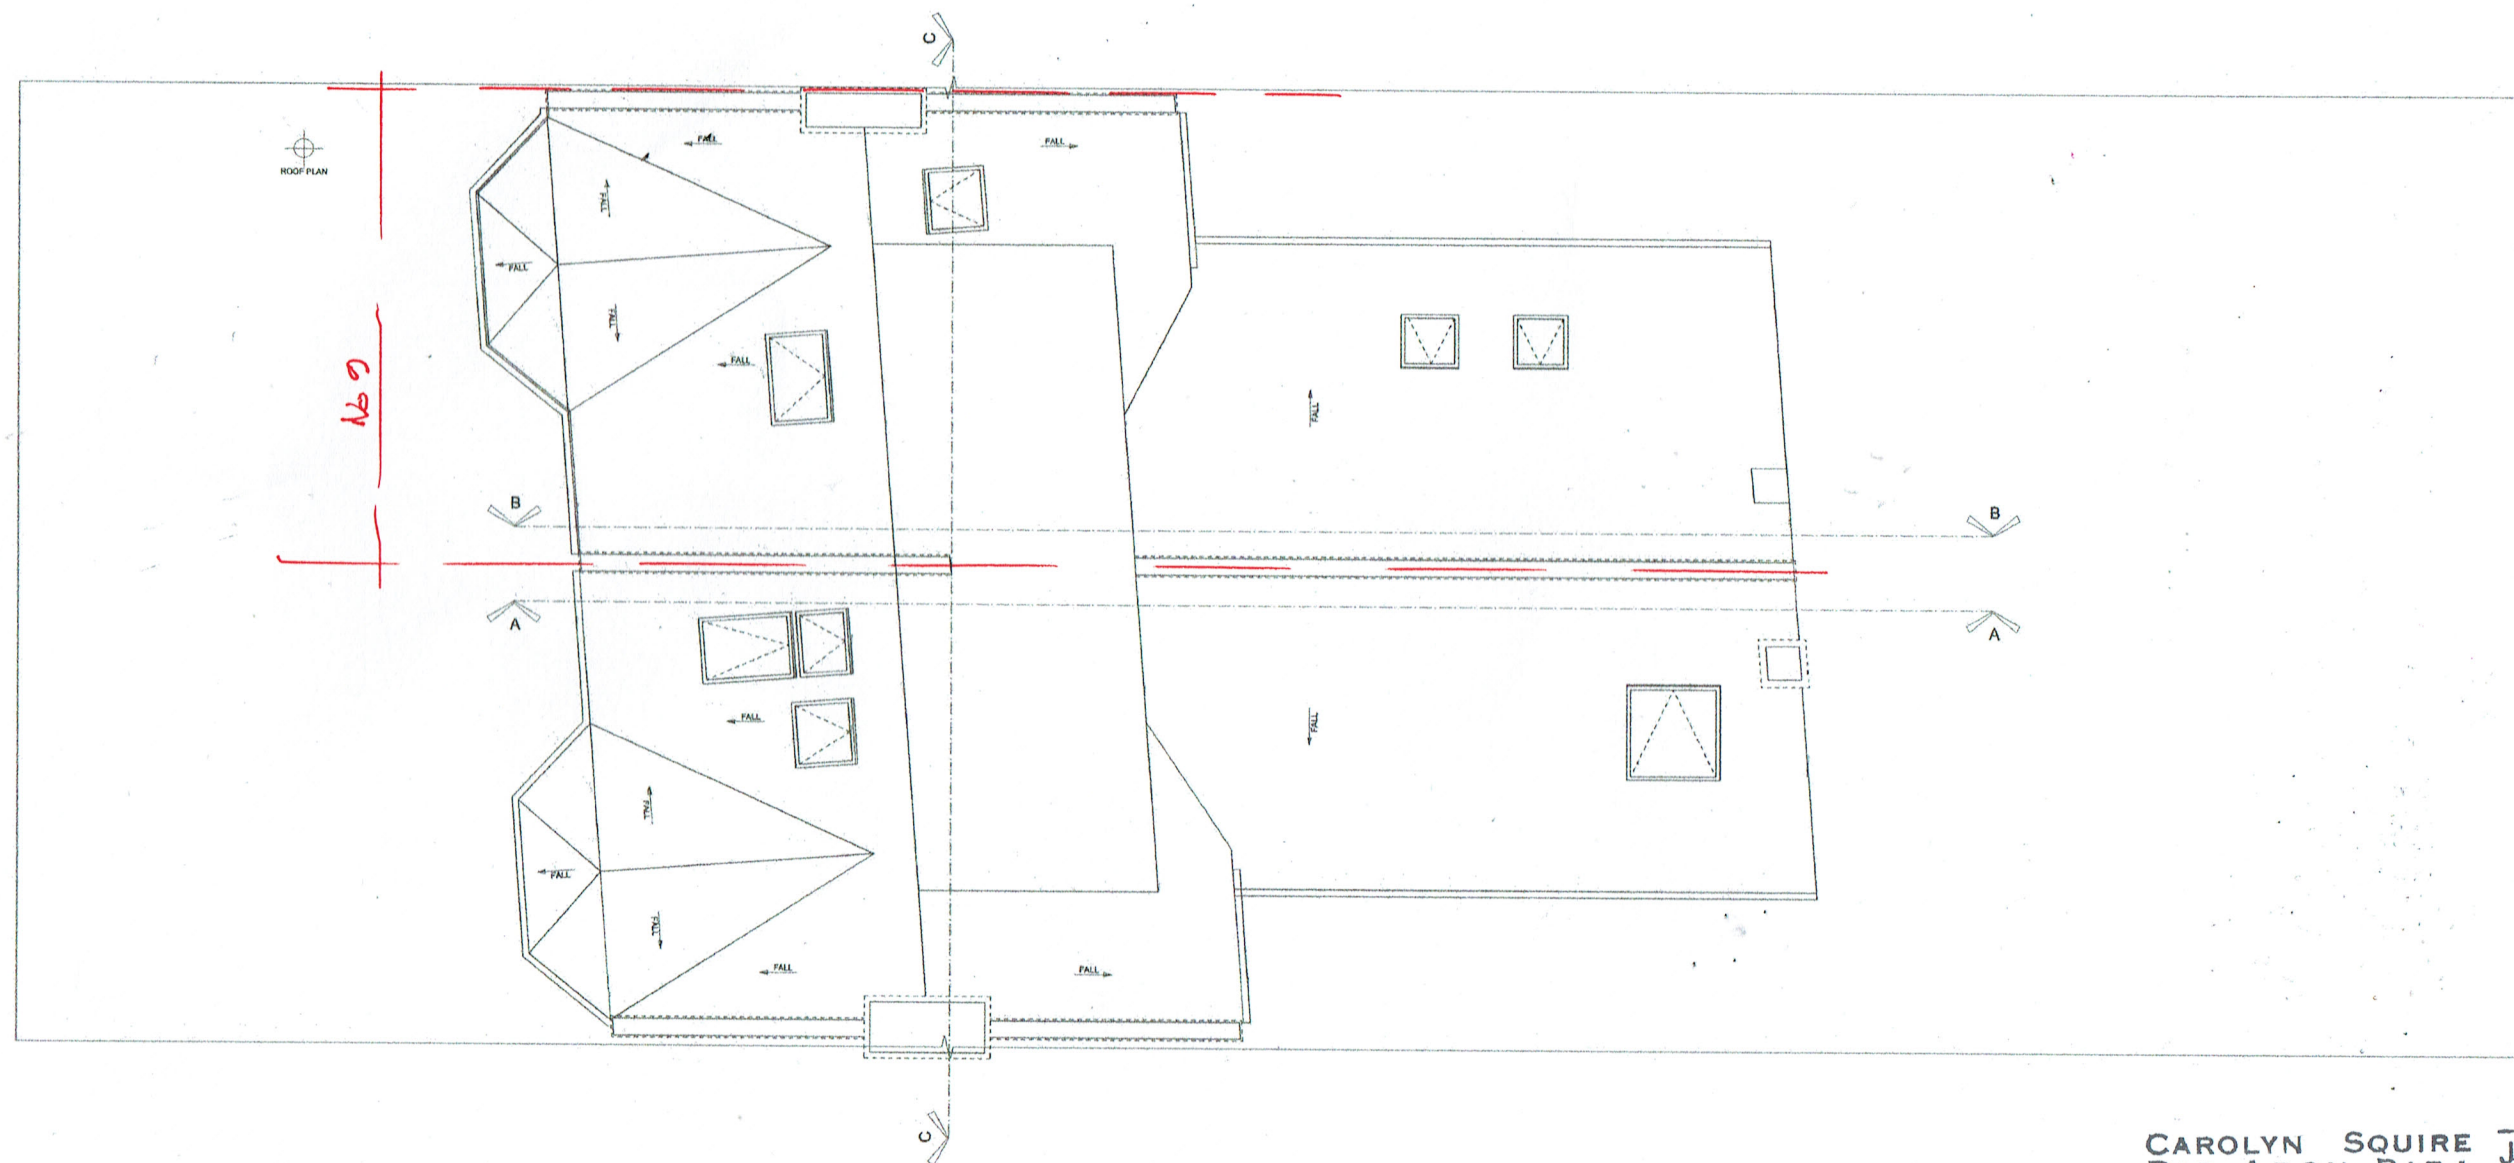


CAROLYN SQUIRE DIP ARCH RIBA	JOB NO: 2216/4
122 CHURCH WALK LONDON N16 8QW	DATE: SEPT 22
TEL 020 7254 0624 FAX 020 7503 9769	SCALE: 1:100 @ A3
PROJECT: 9 ALBERT ROAD N22 7AA	
DRAWING: EXISTING ROOF PLAN	

0 1 2 3 4m