
 


Property Boundary

Location Plan

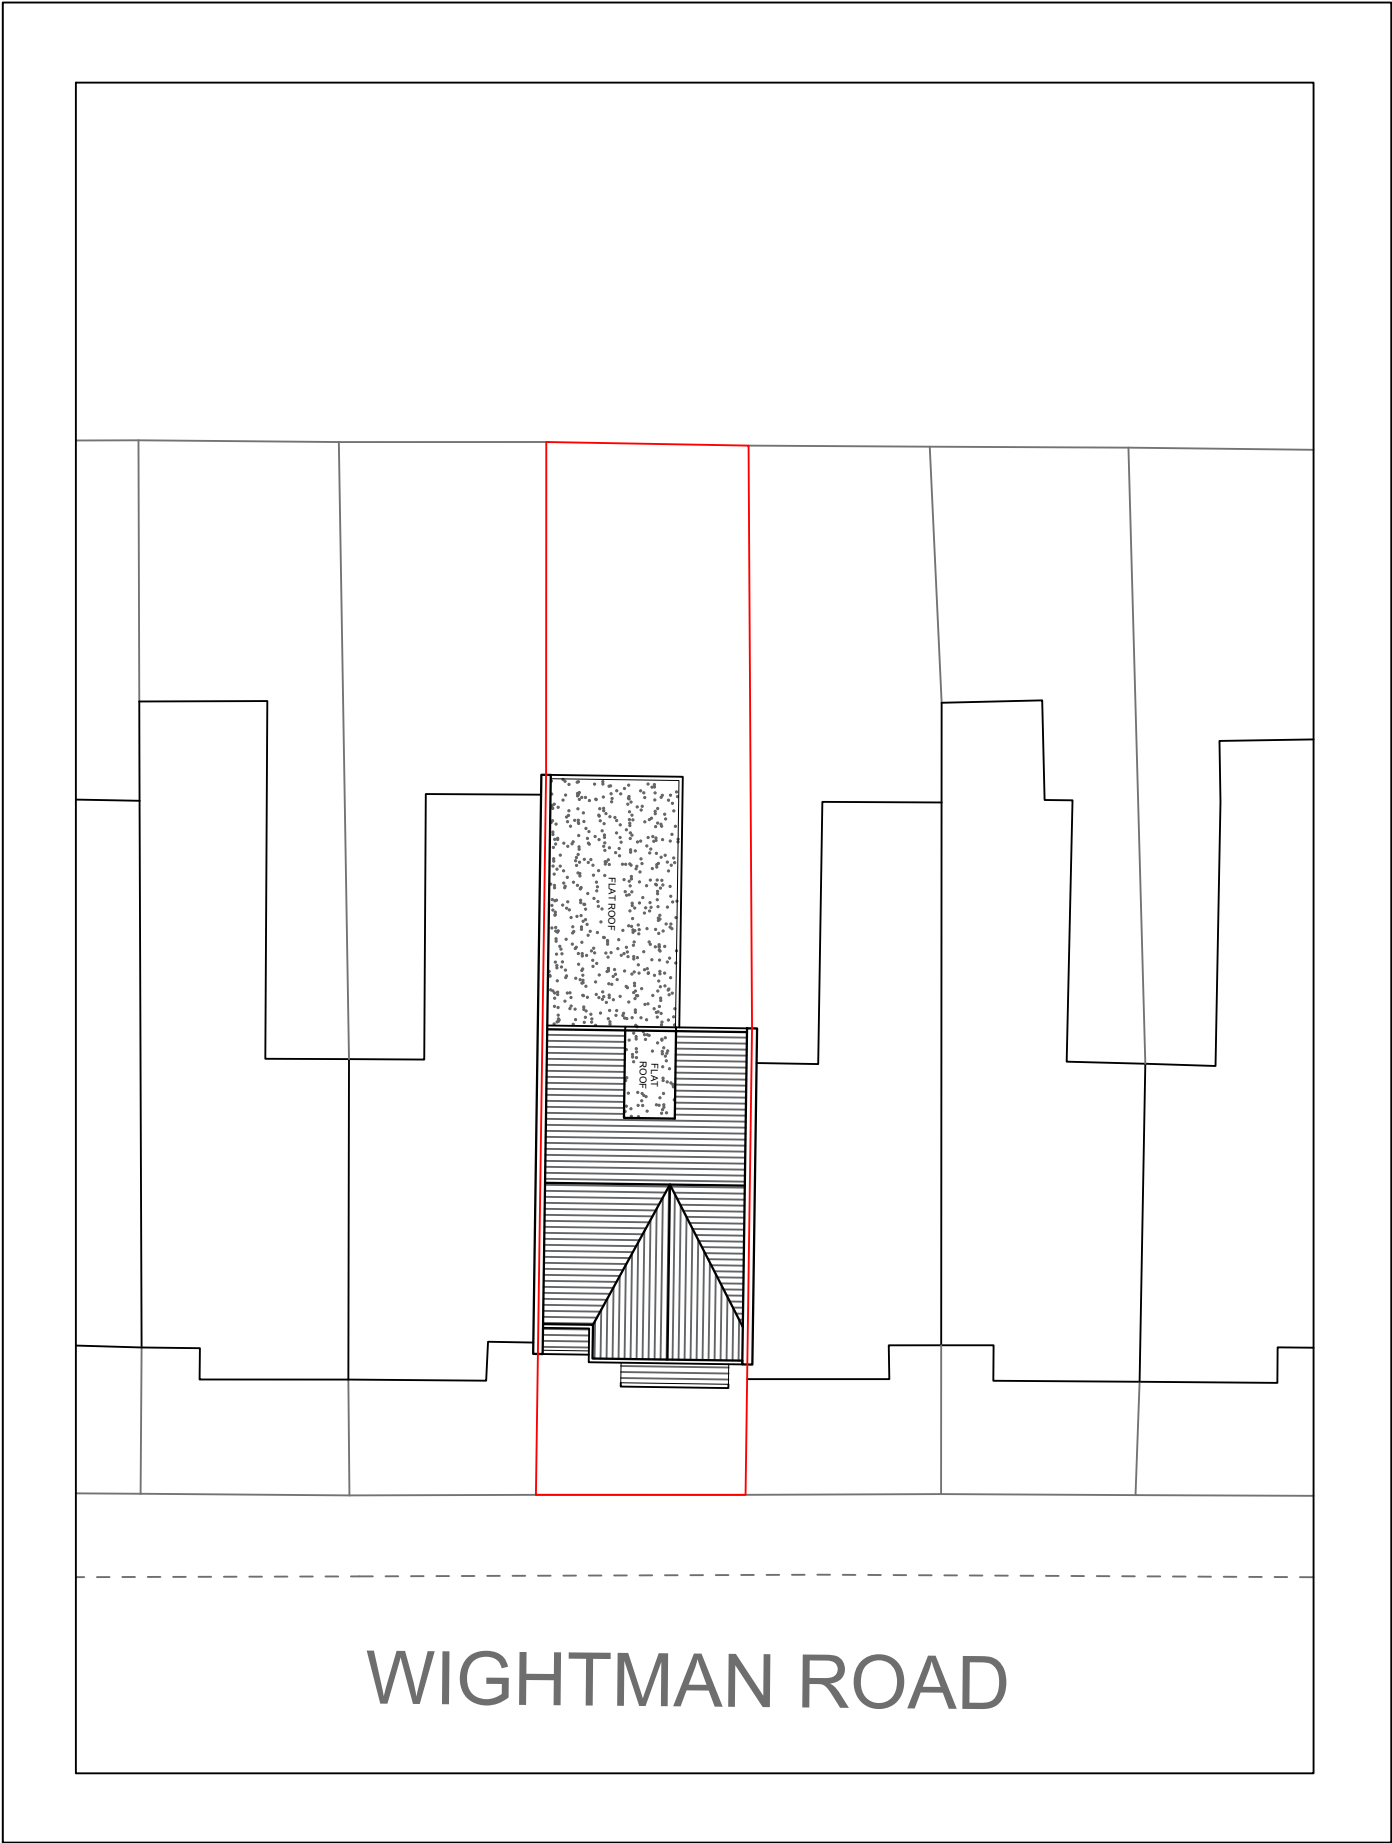

Written dimensions to be taken in preferences to scaled dimensions. The Contractor is responsible for checking all dimensions before work starts.

All work is to be carried out to the requirements, and to the satisfaction of the Local Authority.

These drawings are for planning purposes only

Any discrepancies to be brought to the attention of Star Plans Consultants immediately.

Description



Rev	Date	Description	by	chk

STAR PLANS
Design your way


76 Steli Ave. Canvey Island S58 9QF
01268 914 125 · info@starplans.co.uk

Architecture | Town Planning

Client	
Mr. Margulit	
Project	
345 Wightman Rd. Harringay Ladder, London, UK	
Title	
Existing OS- location plans	
Date: 08.25.2022	Rev:
Scale: 1:100@A3	
Drawing No. 533 E 01	

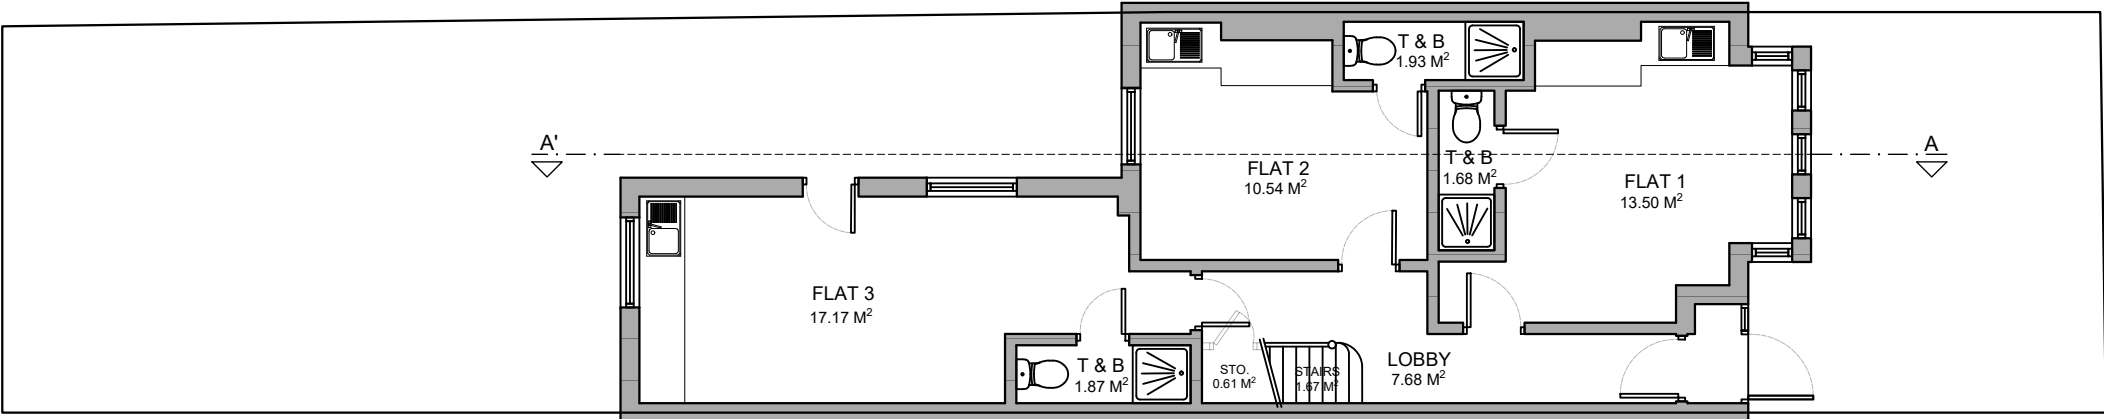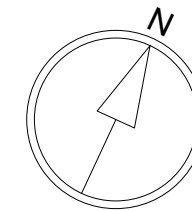


GROUND FLOOR PLAN

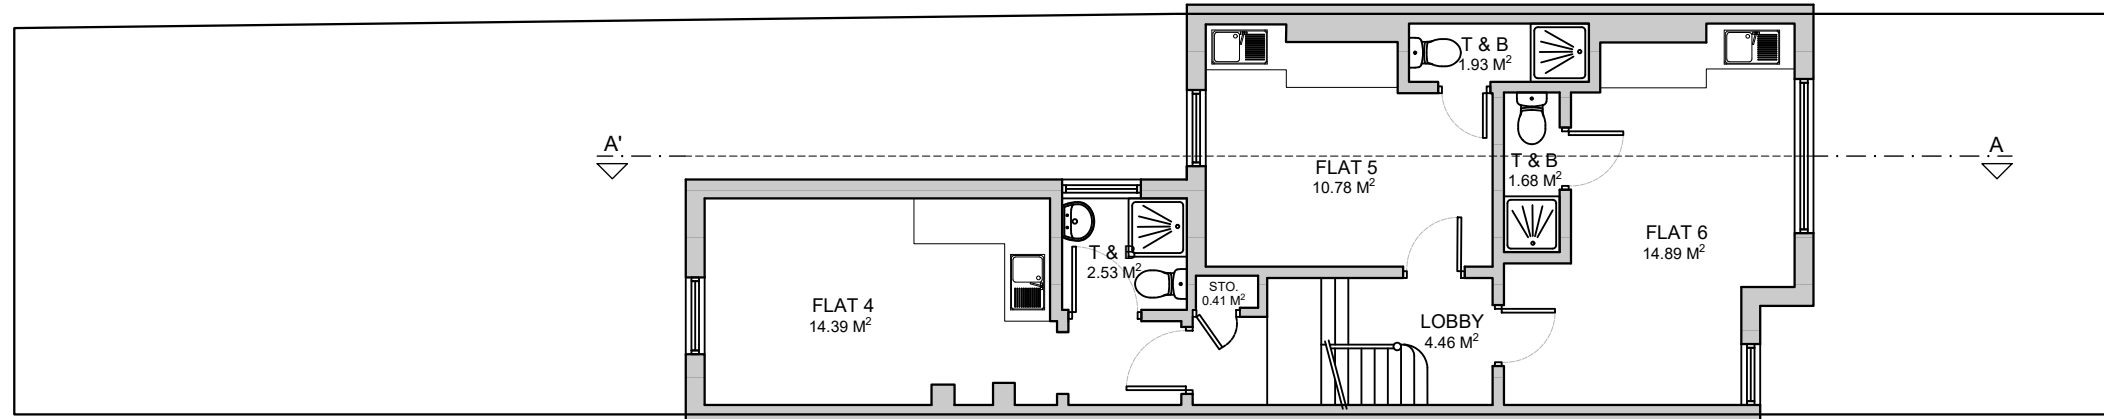

FIRST FLOOR PLAN

TGIA= 148.34 M²

 

Written dimensions to be taken in preferences to scaled dimensions. The Contractor is responsible for checking all dimensions before work starts.

All work is to be carried out to the requirements, and to the satisfaction of the Local Authority.

These drawings are for planning purposes only

Any discrepancies to be brought to the attention of Star Plans Consultants immediately.

Description

Rev	Date	Description	by	chk



76 Steli Ave. Carvey Island S58 9QF
01268 914 125 · info@starplans.co.uk

Architecture | Town Planning

Client

Mr. Margulit

Project

345 Wightman Rd, Harringay Ladder,
London, UK

Title



Existing Roof and Floor Plans

Date: 08.25.2022


Scale: 1:100@A3

Drawing No. 533 E 02


Rev:

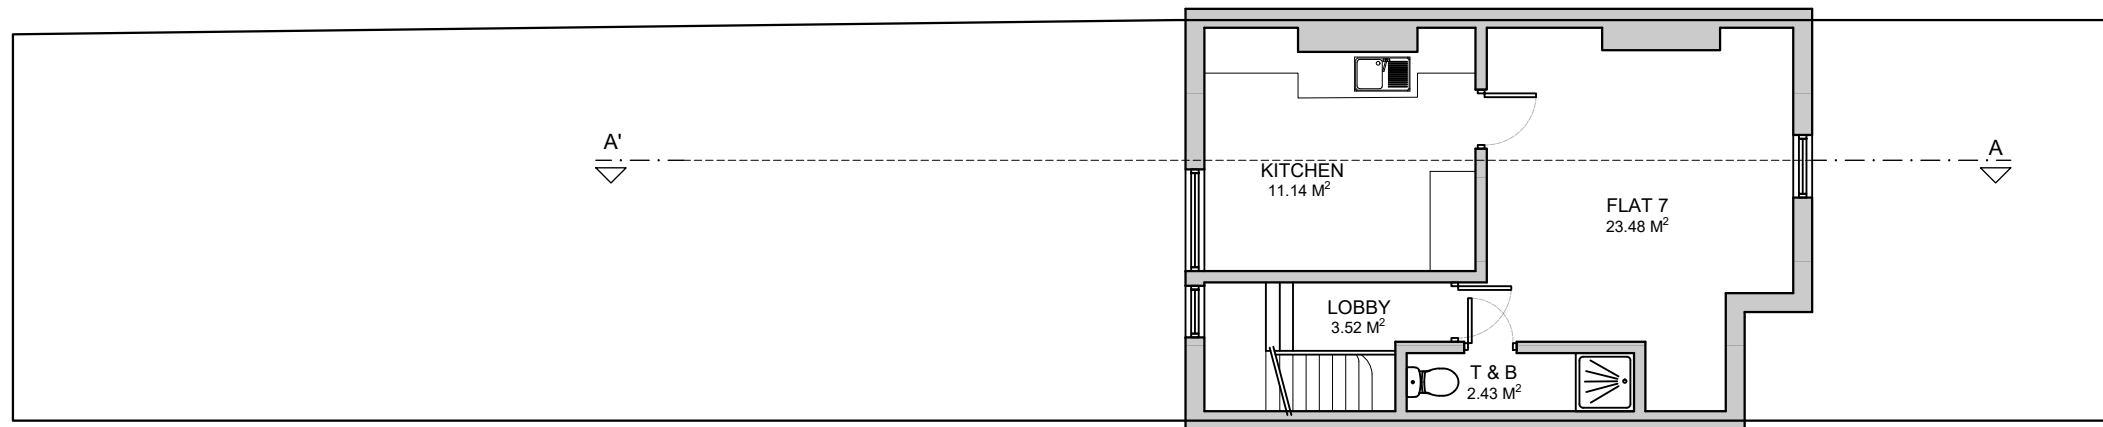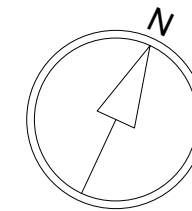

LOFT PLAN

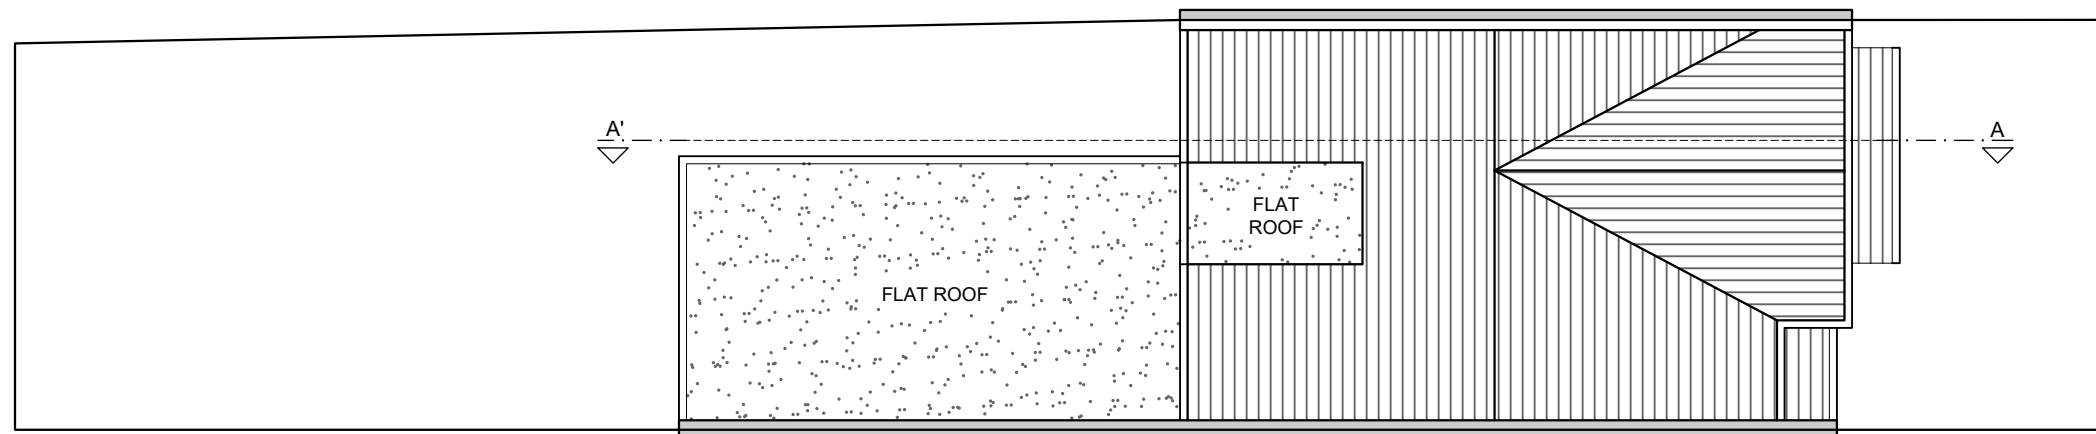

ROOF PLAN

 

Written dimensions to be taken in preferences to scaled dimensions. The Contractor is responsible for checking all dimensions before work starts.

All work is to be carried out to the requirements, and to the satisfaction of the Local Authority. These drawings are for planning purposes only

Any discrepancies to be brought to the attention of Star Plans Consultants immediately.

Description

Rev	Date	Description	by	chk



76 Steli Ave. Carvey Island S58 9QF
01268 914 125 · info@starplans.co.uk

Architecture | Town Planning

Client

Mr. Margulit



Project

345 Wightman Rd, Harringay Ladder,
London, UK

Title

Existing Floor Plans

Date:	08.25.2022	Rev:
Scale:	1:100@A3	
Drawing No. 533	E 03	

 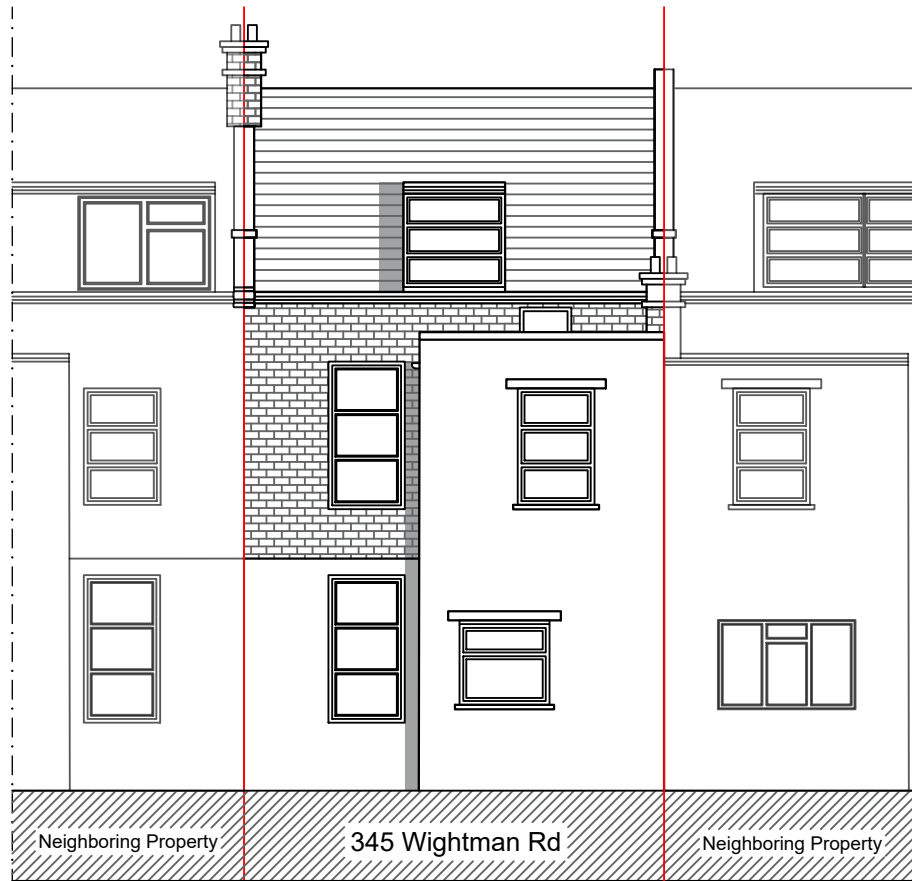

Written dimensions to be taken in preferences to scaled dimensions. The Contractor is responsible for checking all dimensions before work starts.

All work is to be carried out to the requirements, and to the satisfaction of the Local Authority.

These drawings are for planning purposes only

Any discrepancies to be brought to the attention of Star Plans Consultants immediately.

Description

Rev	Date	Description	by	chk



76 Steli Ave. Carvey Island SS8 9QF
01268 914 125 · info@starplans.co.uk

Architecture | Town Planning

Client

Mr. Margulit




Project

345 Wightman Rd, Harringay Ladder,
London, UK

Title

Existing Front and Rear Elev.

Date:	08.25.2022	Rev:
Scale:	1:100@A3	
Drawing No. 533	E 04	

 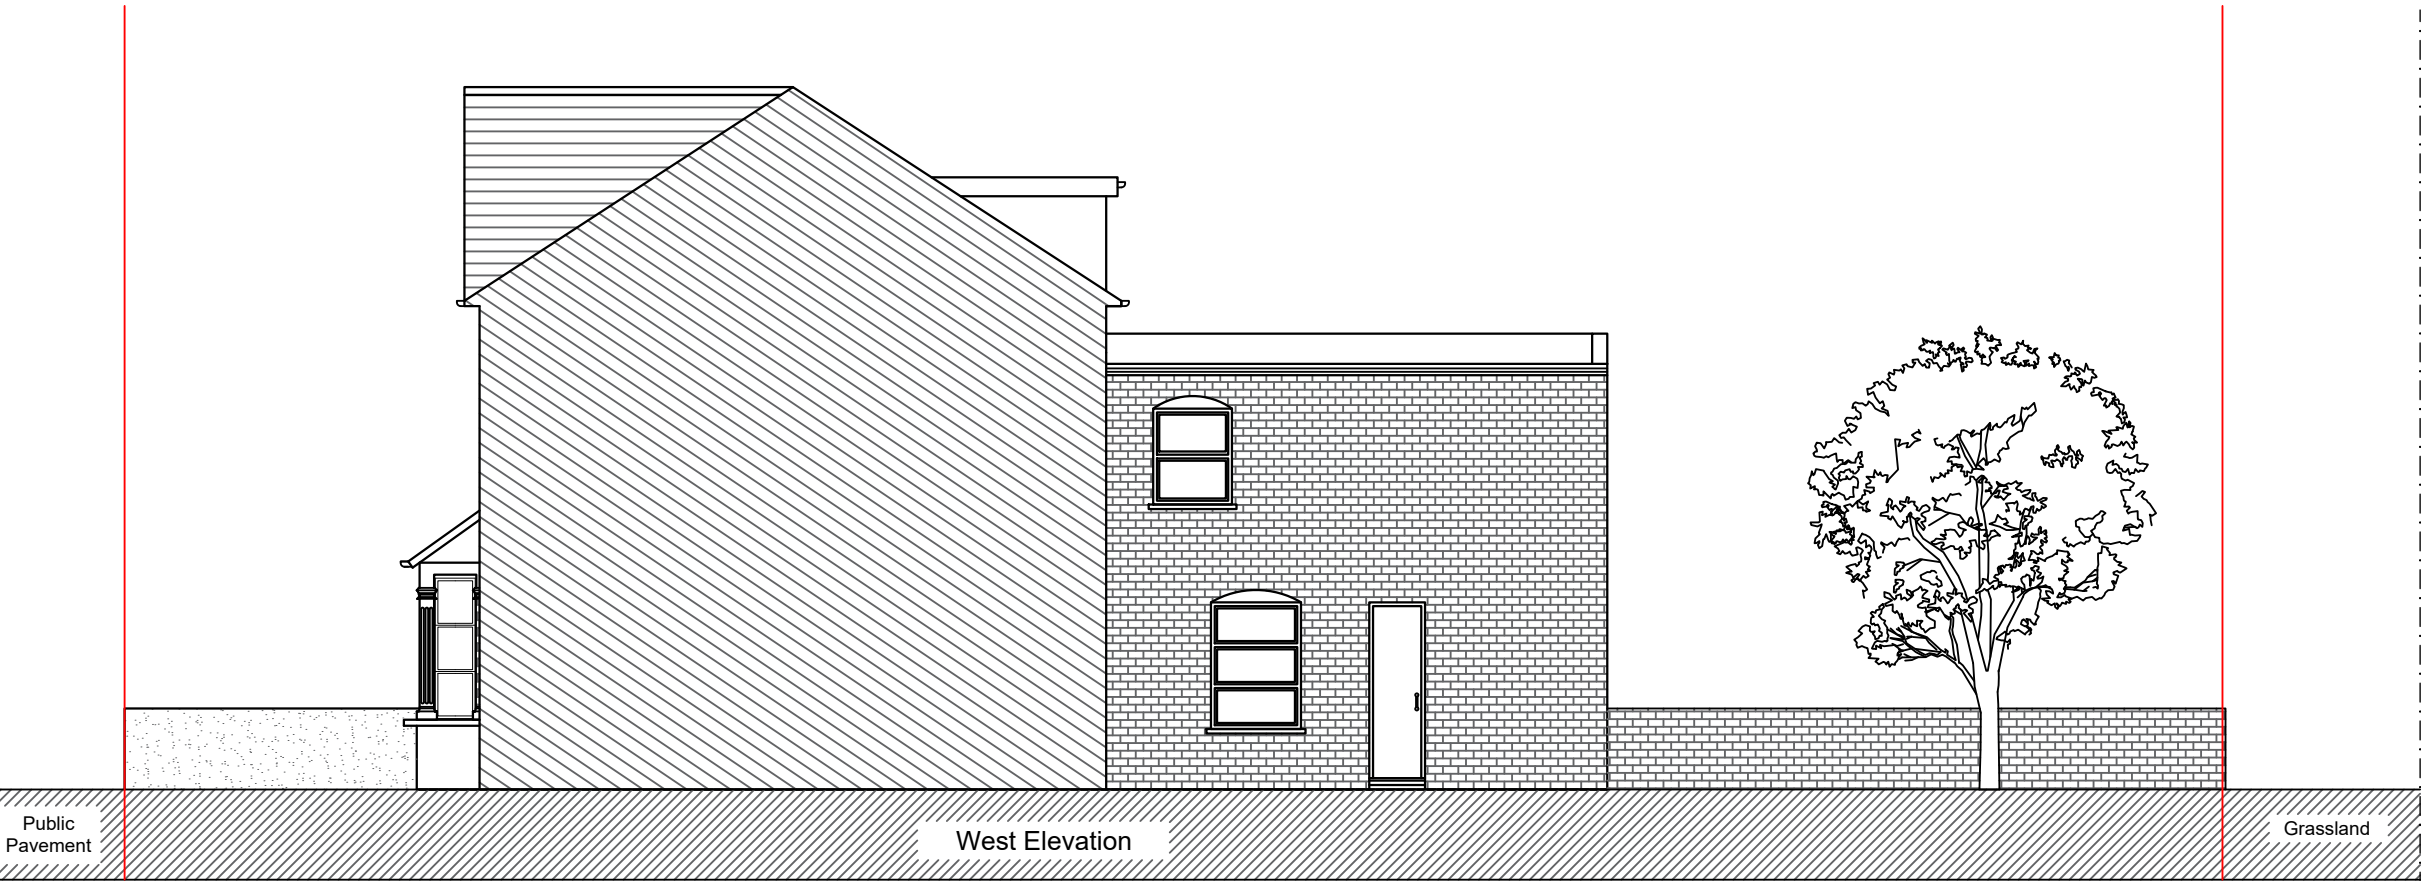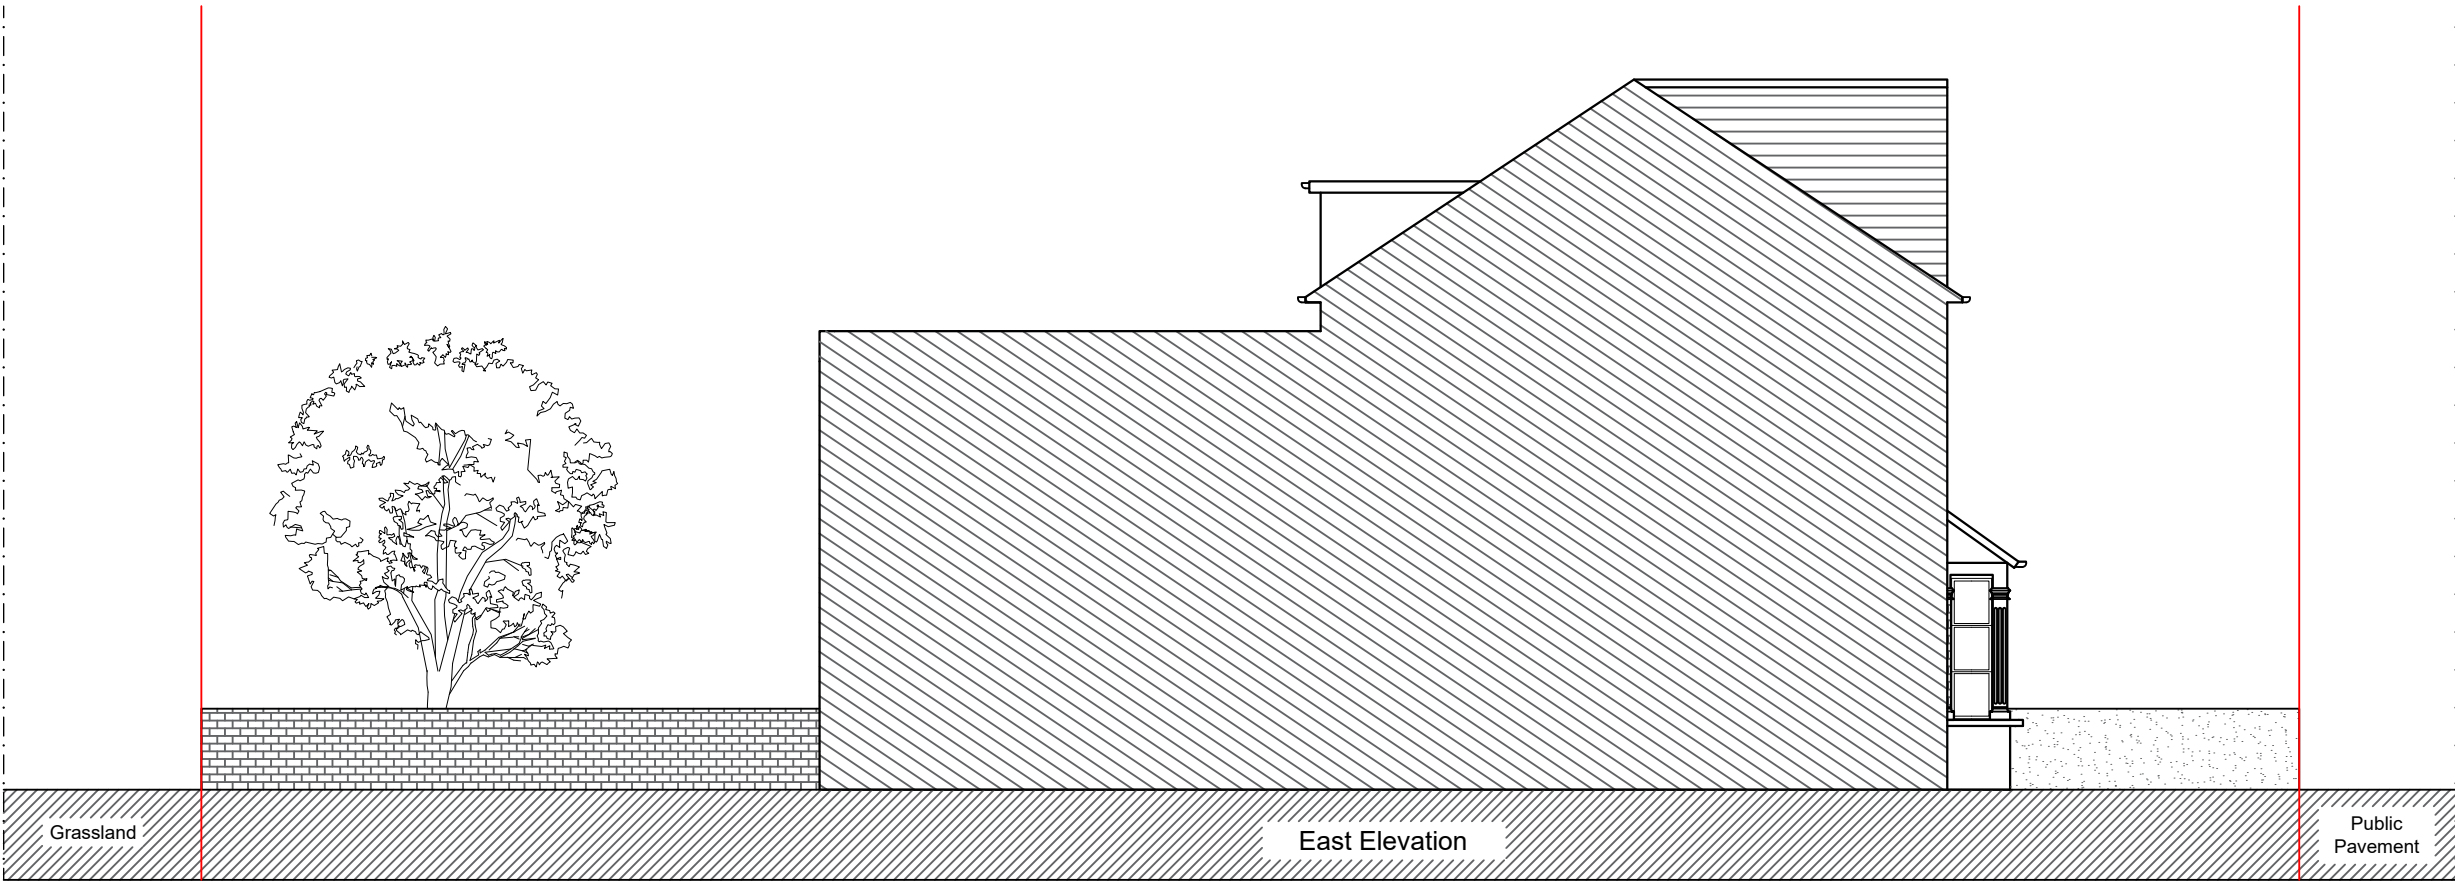

Written dimensions to be taken in preferences to scaled dimensions. The Contractor is responsible for checking all dimensions before work starts.

All work is to be carried out to the requirements, and to the satisfaction of the Local Authority.
These drawings are for planning purposes only

Any discrepancies to be brought to the attention of Star Plans Consultants immediately.

Description

Rev	Date	Description	by	chk



76 Steli Ave. Canvey Island SS8 9QF
01268 914 125 · info@starplans.co.uk

Architecture | Town Planning

Client

Mr. Margulit



Project

345 Wightman Rd, Harringay Ladder,
London, UK

Title

Existing Side Elevations

Date:	08.25.2022	Rev:
Scale:	1:100@A3	
Drawing No.	533 E 05	

 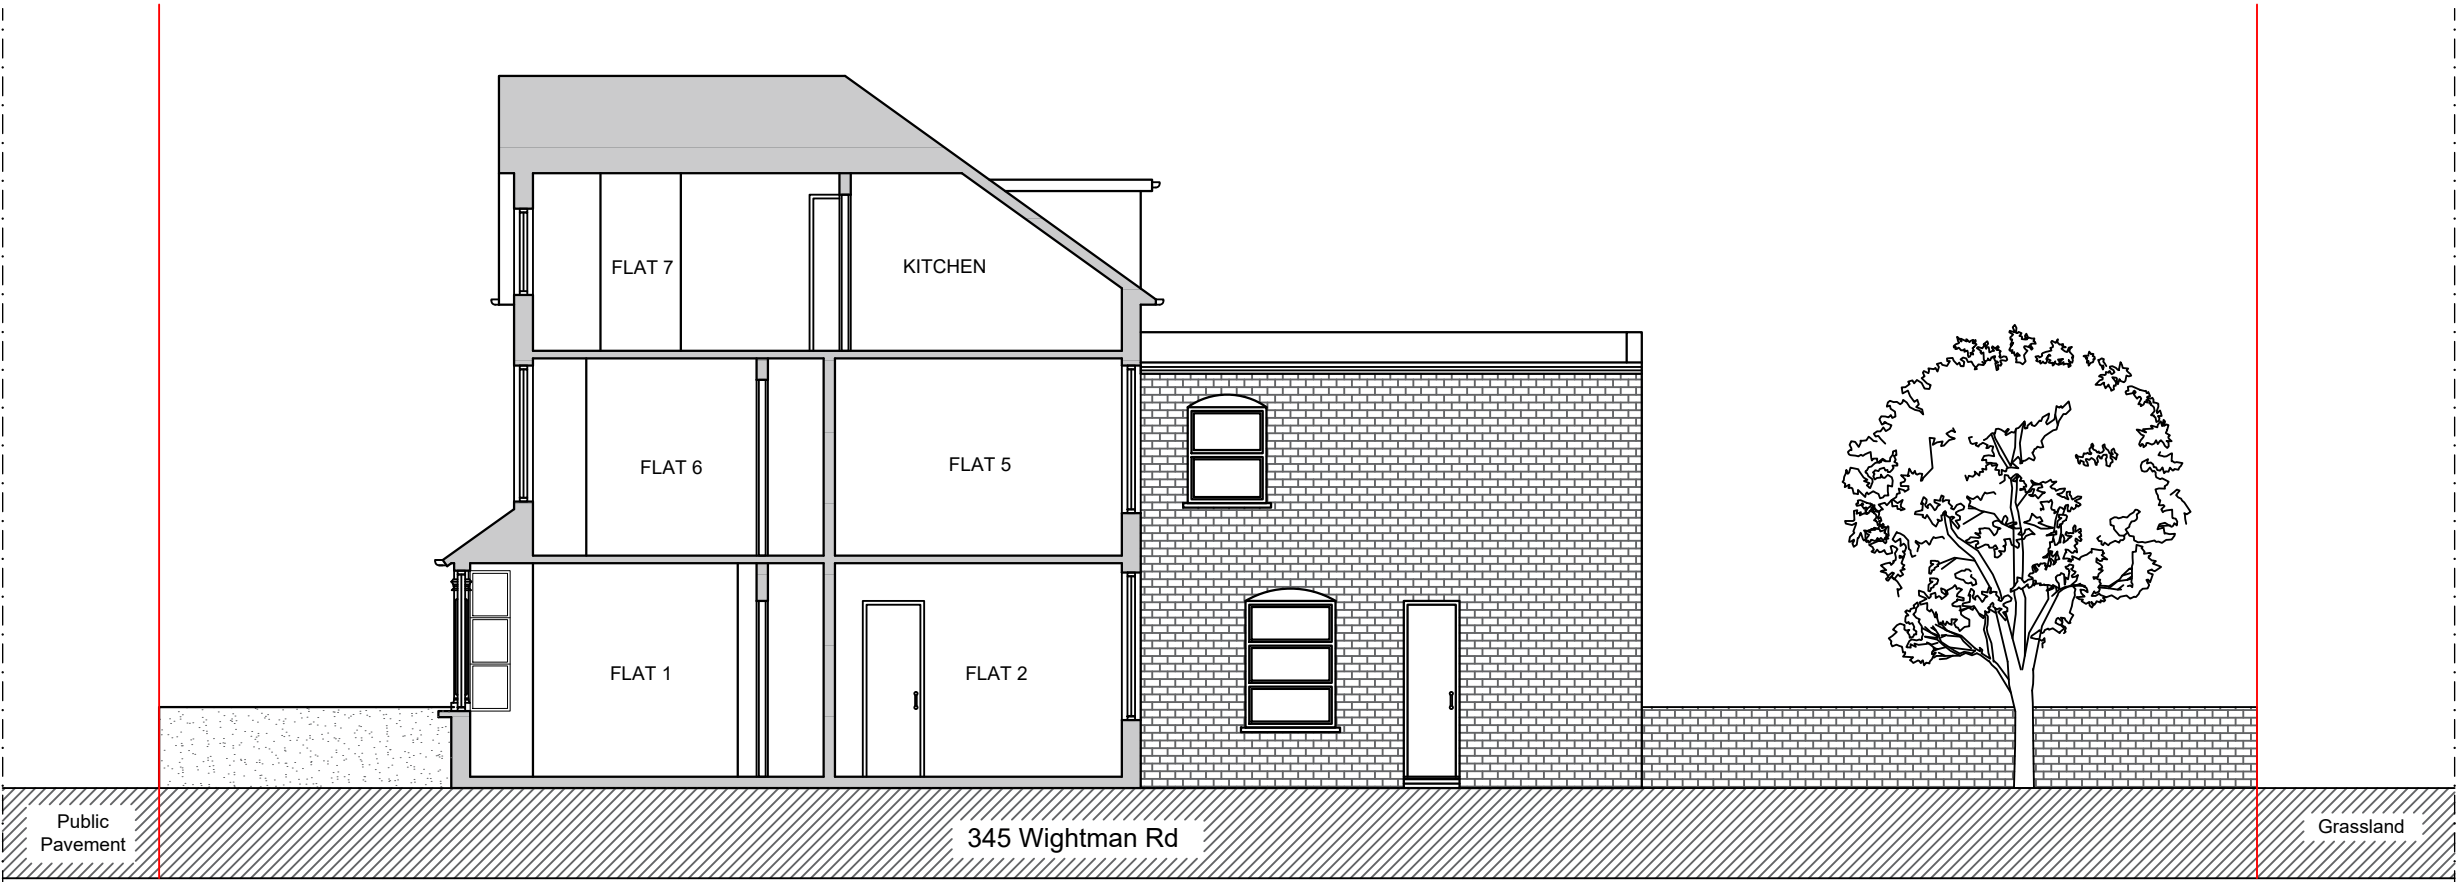

Written dimensions to be taken in preferences to scaled dimensions. The Contractor is responsible for checking all dimensions before work starts.

All work is to be carried out to the requirements, and to the satisfaction of the Local Authority.

These drawings are for planning purposes only

Any discrepancies to be brought to the attention of Star Plans Consultants immediately.

Description

Rev	Date	Description	by	chk



76 Steli Ave. Canvey Island SS8 9QF
01268 914 125 · info@starplans.co.uk

Architecture | Town Planning

Client

Mr. Margulit

Project

345 Wightman Rd, Harringay Ladder,
London, UK

Title

Existing Section

Date:	08.25.2022	Rev:
Scale:	1:100@A3	
Drawing No. 533	E 06	