


This drawing is not to be scaled. All dimensions to be checked on site. Discrepancies, ambiguities and/or omissions between this drawing and information given elsewhere must be reported immediately to head office for clarification before proceeding.

LB

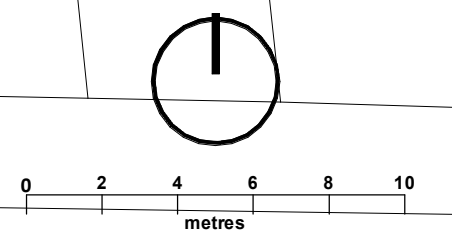

Legend

Site Boundary

Softworks

Proposed Grass / Meadow

Existing private gardens

Proposed shrub planting with ecological value

Proposed Rain Garden


Proposed Wildflower

Proposed Garden Planting

Proposed Roof Planting

Proposed Tree

Existing Tree

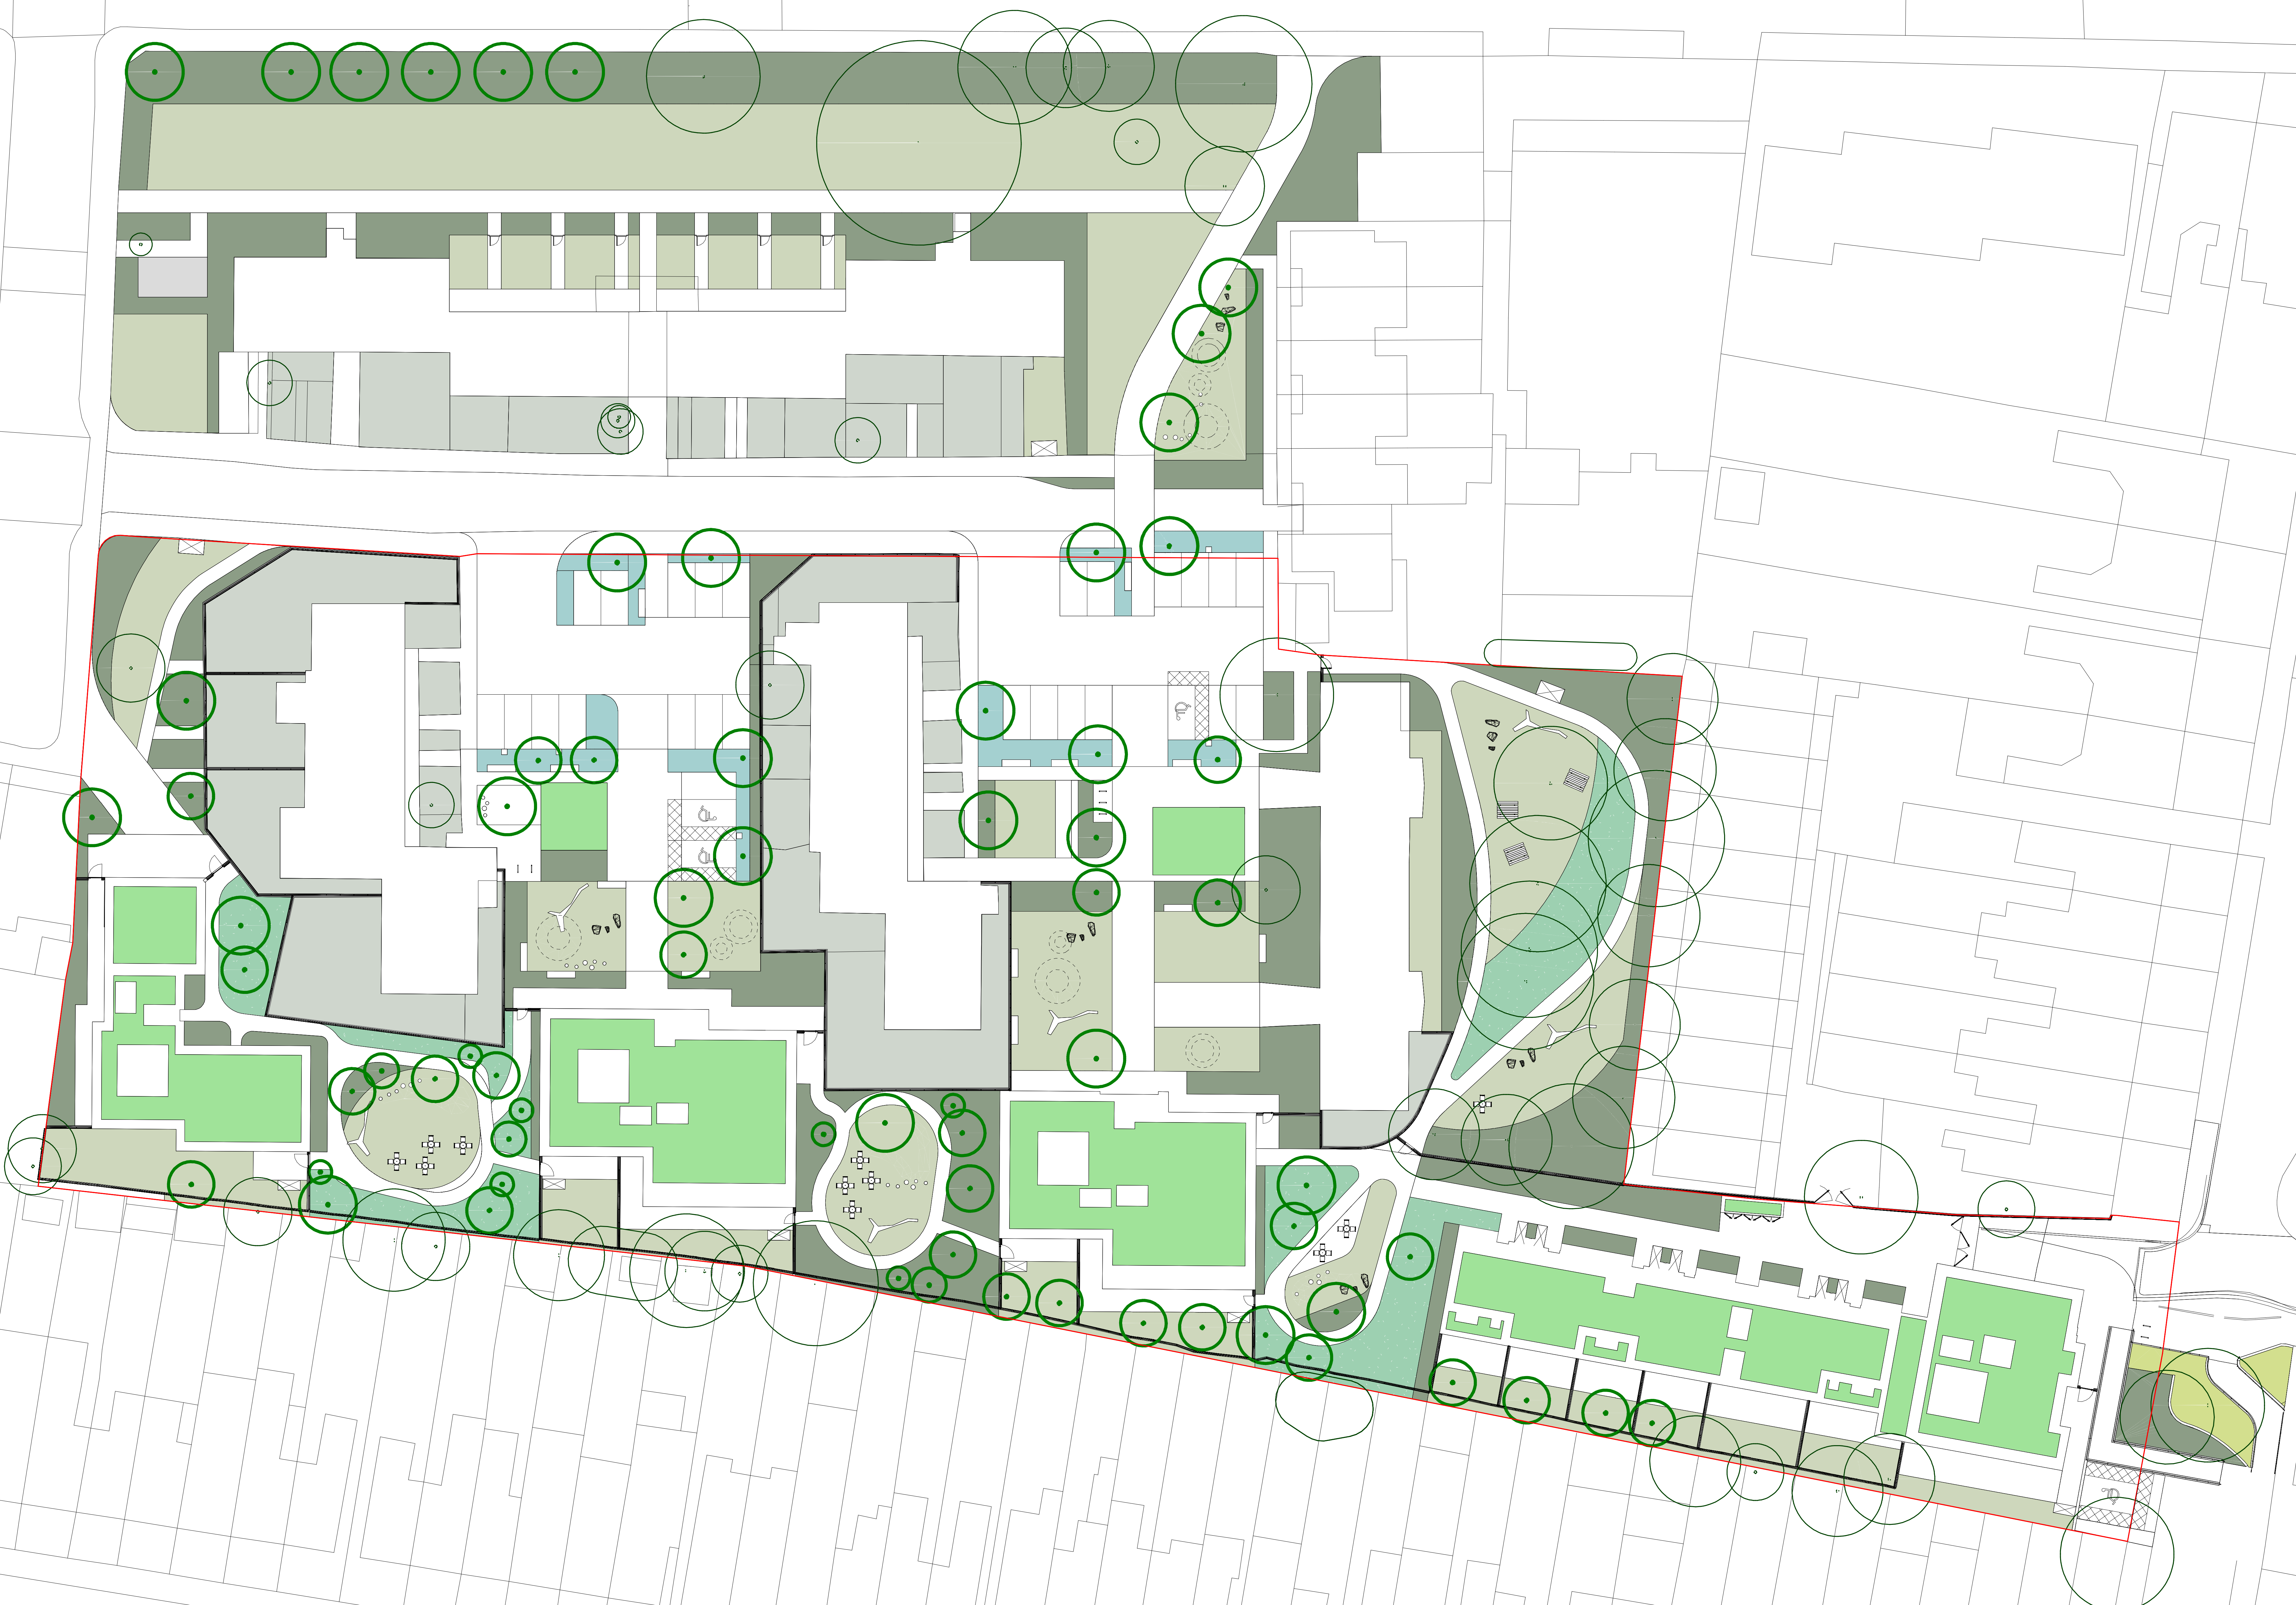

Tree Updates	P03	DCD	KMD	30/09/22
Revised Existing Tree Removals	P02	DCD	KMD	28/09/22
Responding to Council comments	P01	DWR	KMD	06/09/22

Revision	Drawn	Rev	Issued	Approved	Date

newcastle:
studio 7 & 8, the kiln, hollyport, water road,
newcastle, nld 201. t: +44 (0)191 261 3775
london:
the fabrick, 1 roosevelt terrace, london,
e8 3qn. t: +44 (0)20 719 2449
glasgow:
177 a gordon st. glasgow g1 6pu. glasgow
g2 2b. t: +44 (0)141 301 3465
w: www.oobe.co.uk e: info@oobe.co.uk

Client Haringey Council
Project Brunel Walk redevelopment
& Turner Avenue Estate improvements
Title Planting Strategy

Dwg. No. 5350-008-22-00-DR-L-0030 Scale 1:200@A0
Revision P03 Date January 2020