



This drawing and design remain the property of BRD TECH LTD and should not be reproduced or altered in any way with out their consent.

All dimensions, levels and information indicated is to be verified on site prior to the commencement of any work on site. Any discrepancies are to be reported to BRD TECH LTD directly.


REVISIONS

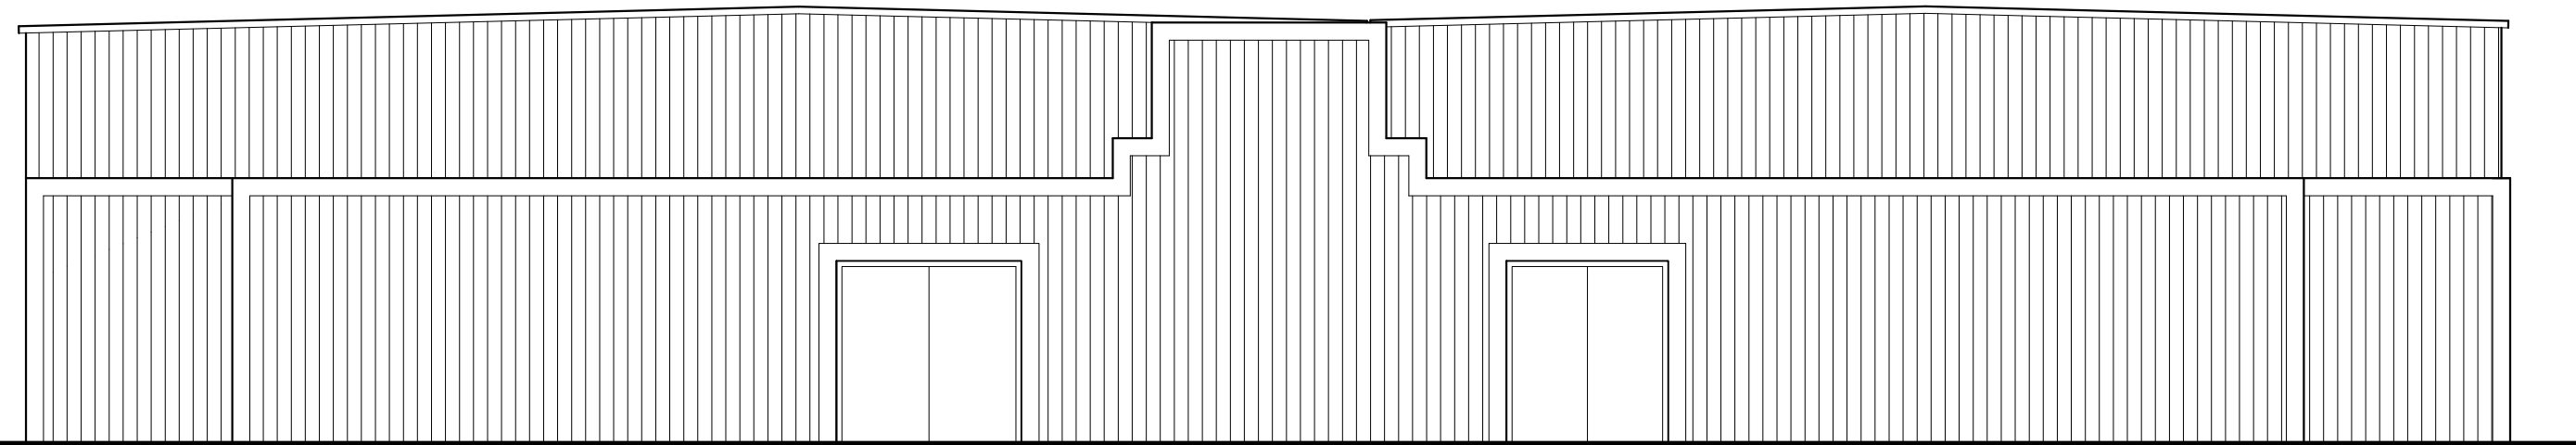


FRONT ELEVATION
1:100

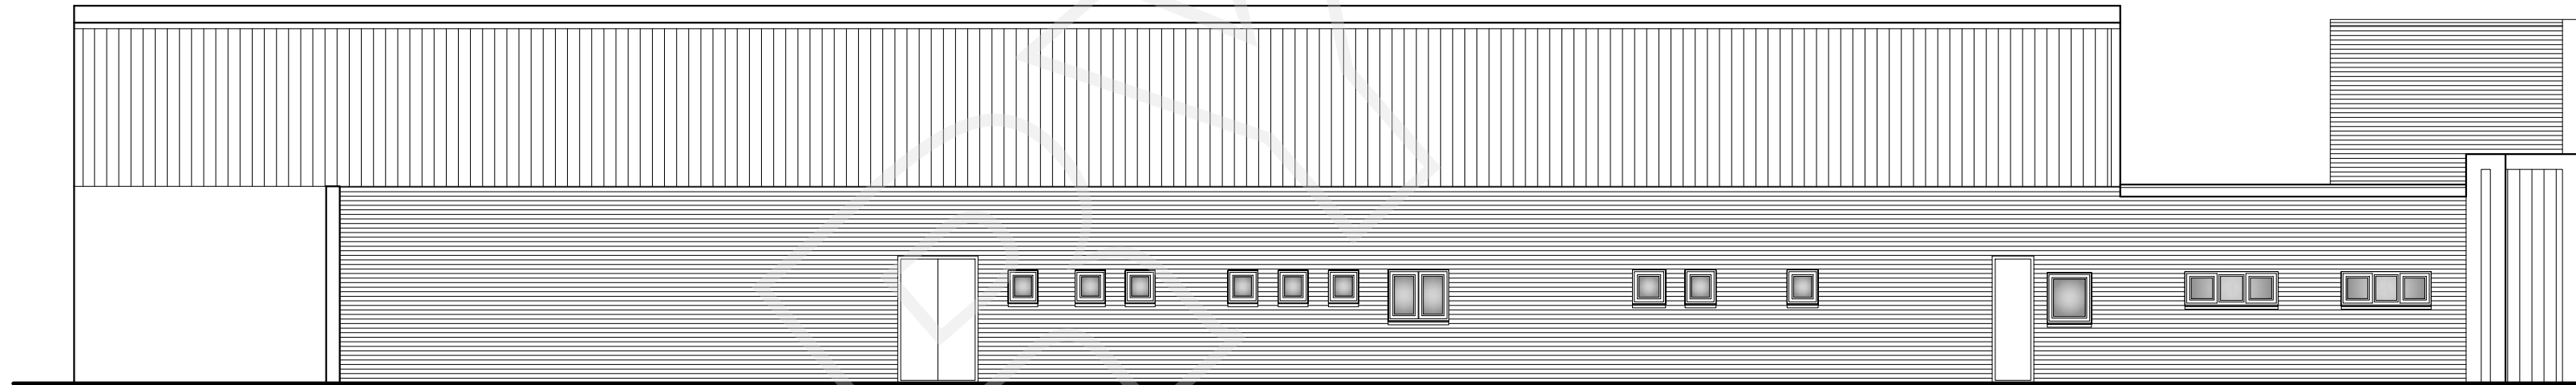


SIDE ELEVATION
1:100

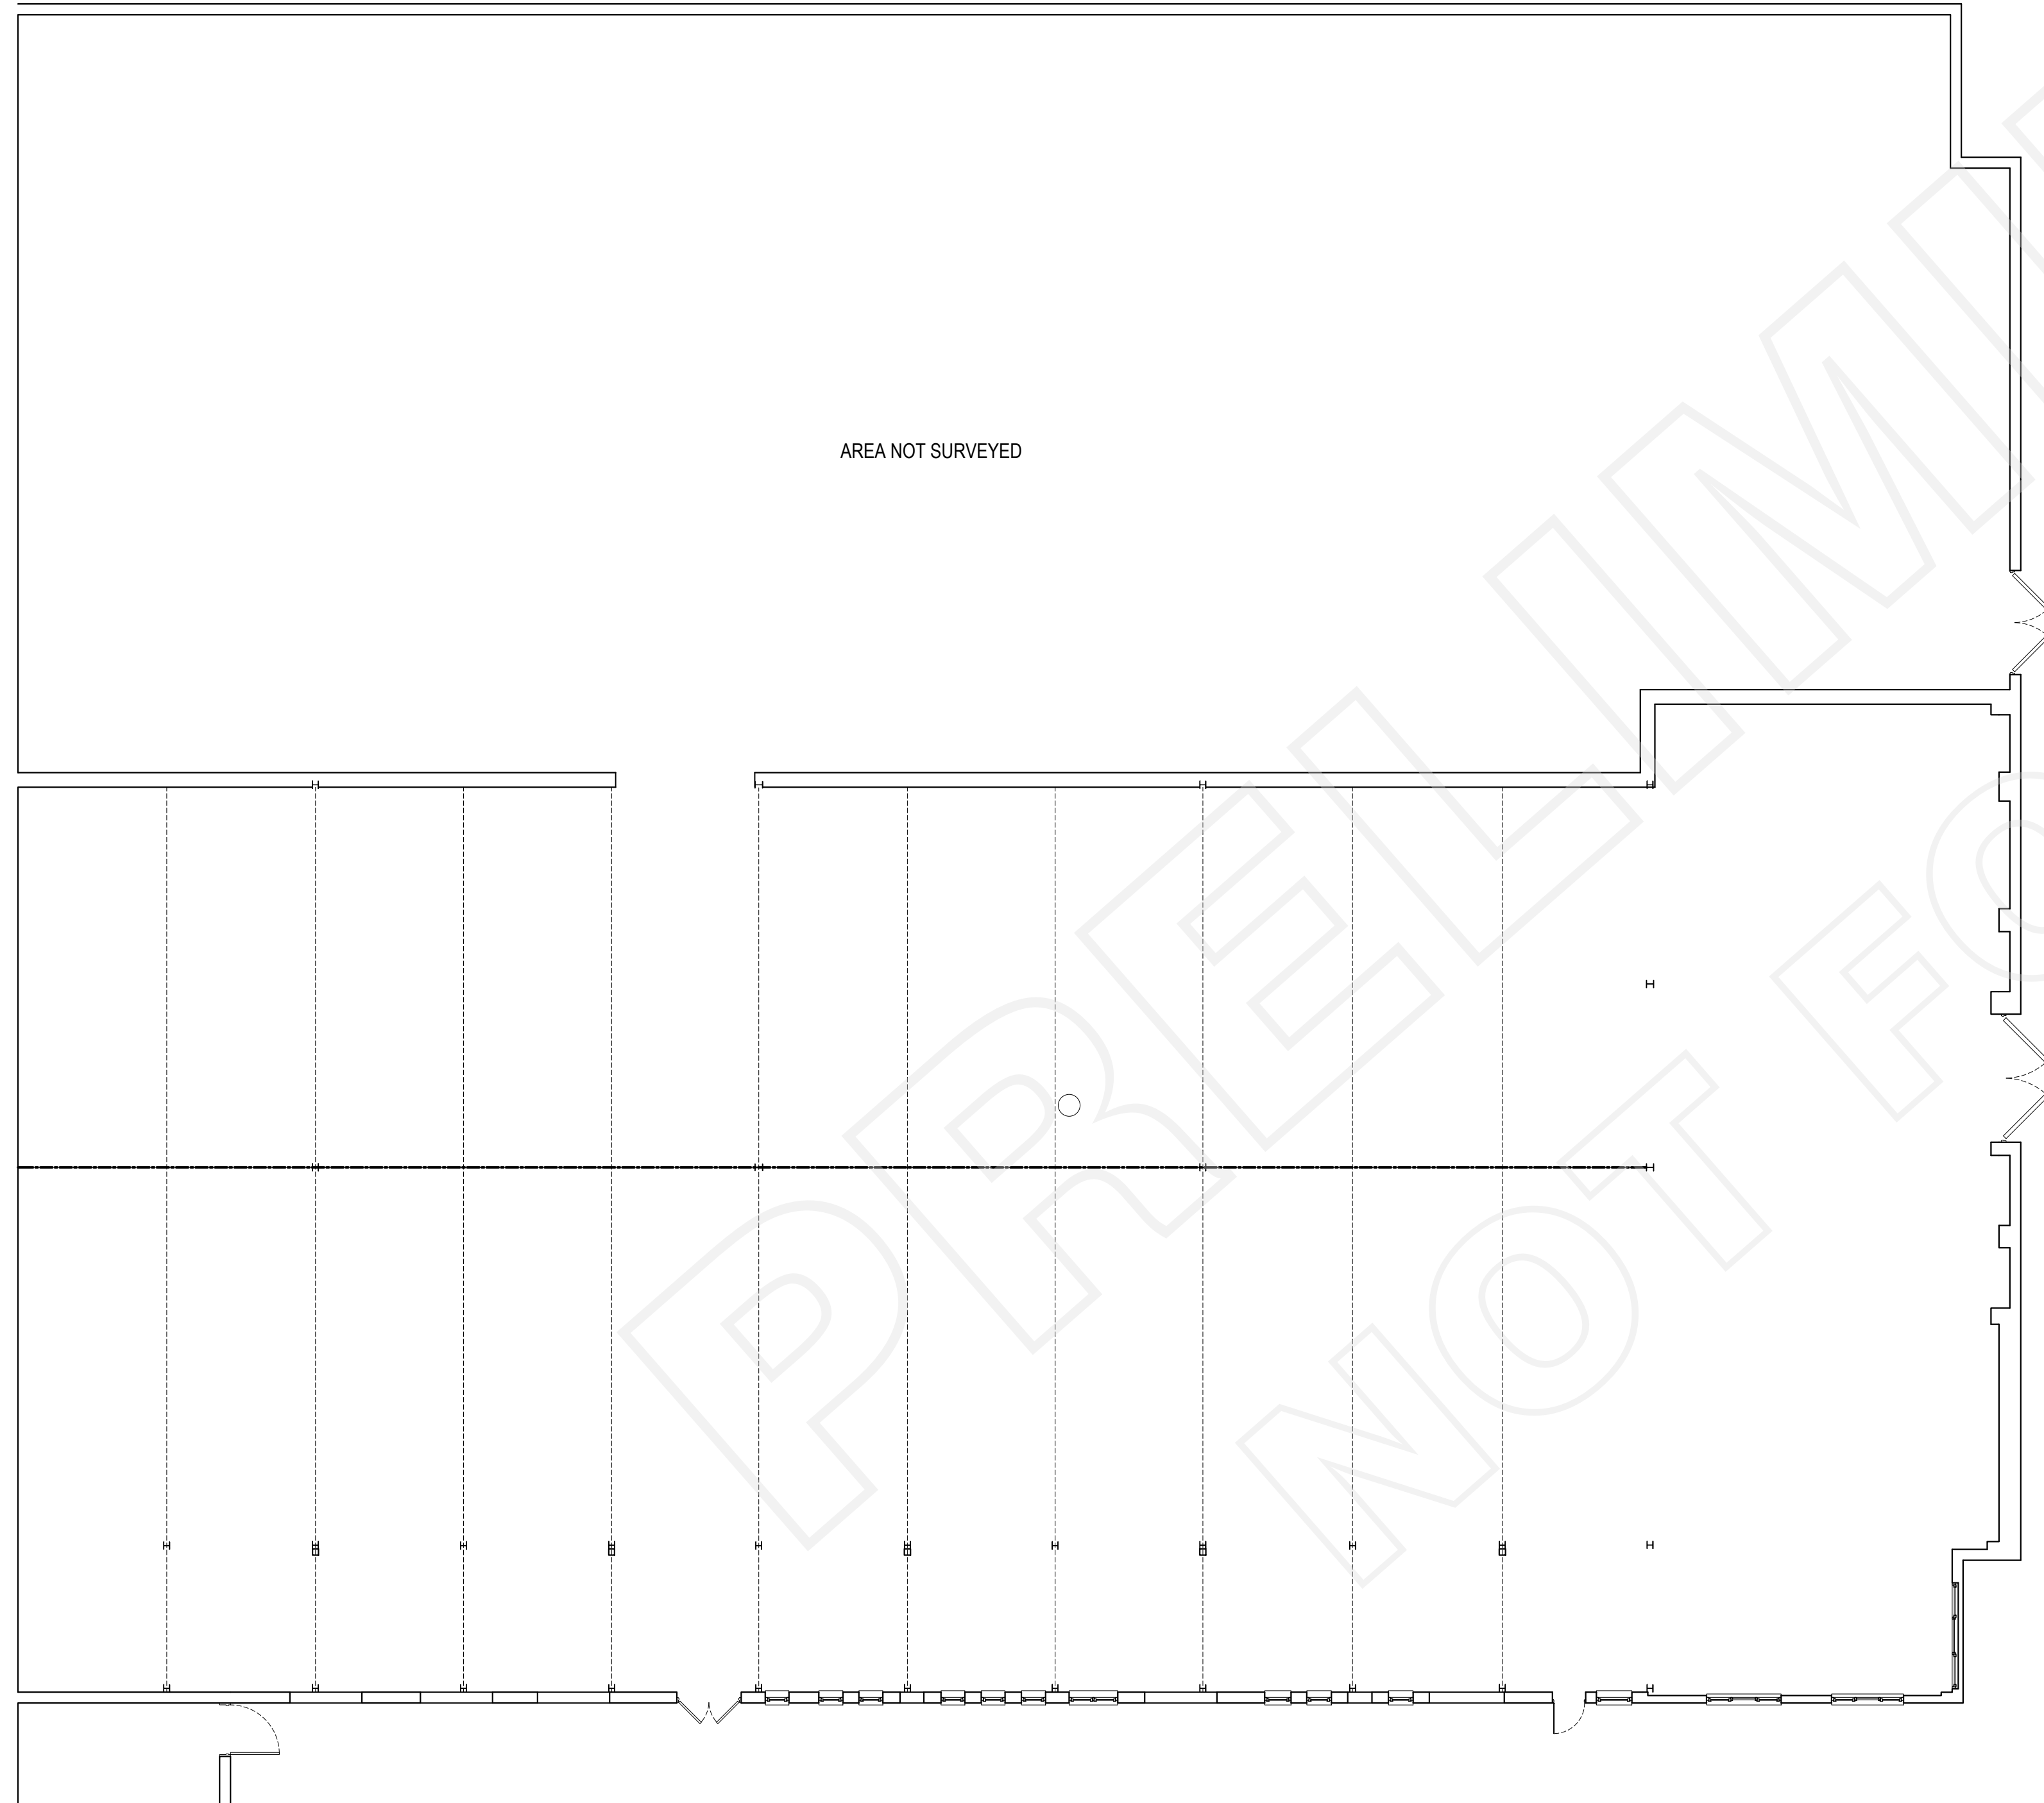

GROUND FLOOR PLAN
1:100

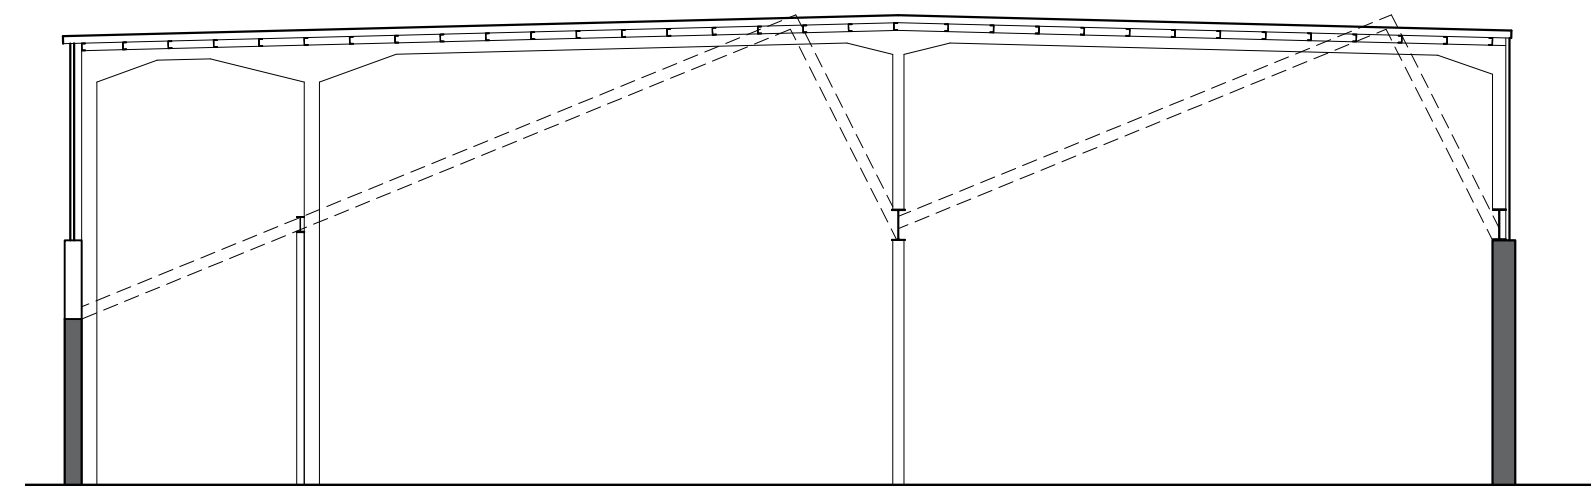

INDICATIVE SECTION THROUGH NEW ROOF
1:100

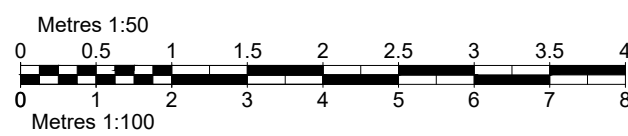

SCALE FROM THIS DRAWING AT YOUR OWN RISK.

1A Church Street Sawbridgeworth Hertfordshire CM21 9AB			bd TECH SUSTAINABLE ARCHITECTURE
T:01279 600110 enquiries@brdtech.co.uk www.brdtech.co.uk			
Project REPLACEMENT ROOF 27 TARIFF ROAD LONDON N17 0DY			
Title PROPOSED PLANS AND ELEVATIONS			
Scale @ A1 AS NOTED	Date AUG 2022	Drawn By RWH	Status PLANNING
Ref BRD/22/047/002			
CIAT GROUP MEMBERSHIP SCHEME MEMBER			