




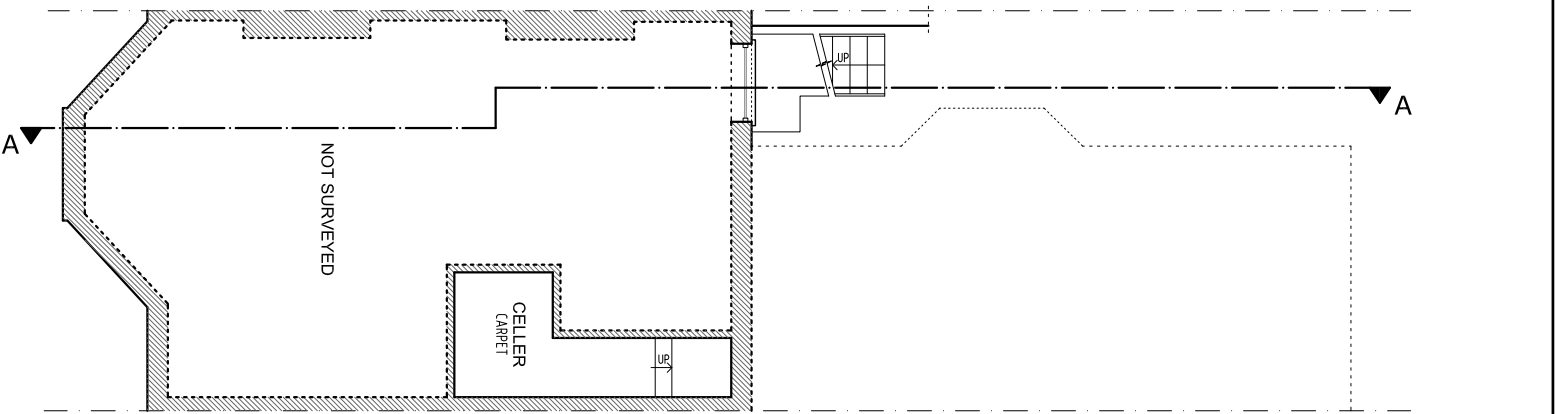


Proposed Basement
(No Changes)

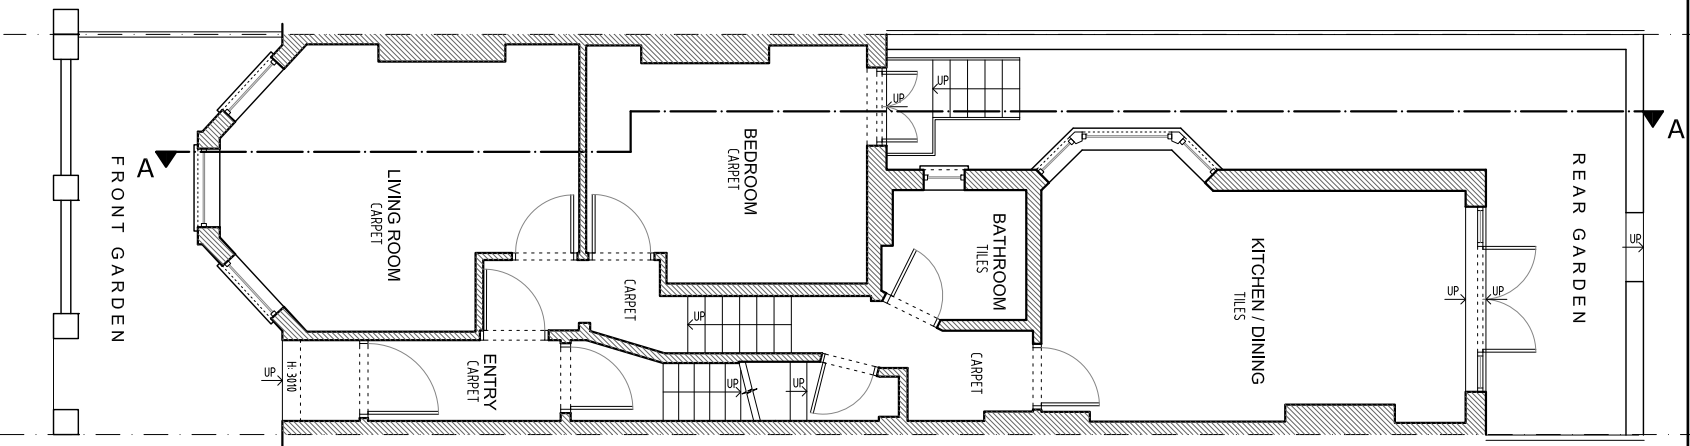


Proposed Ground Floor
(No Changes)

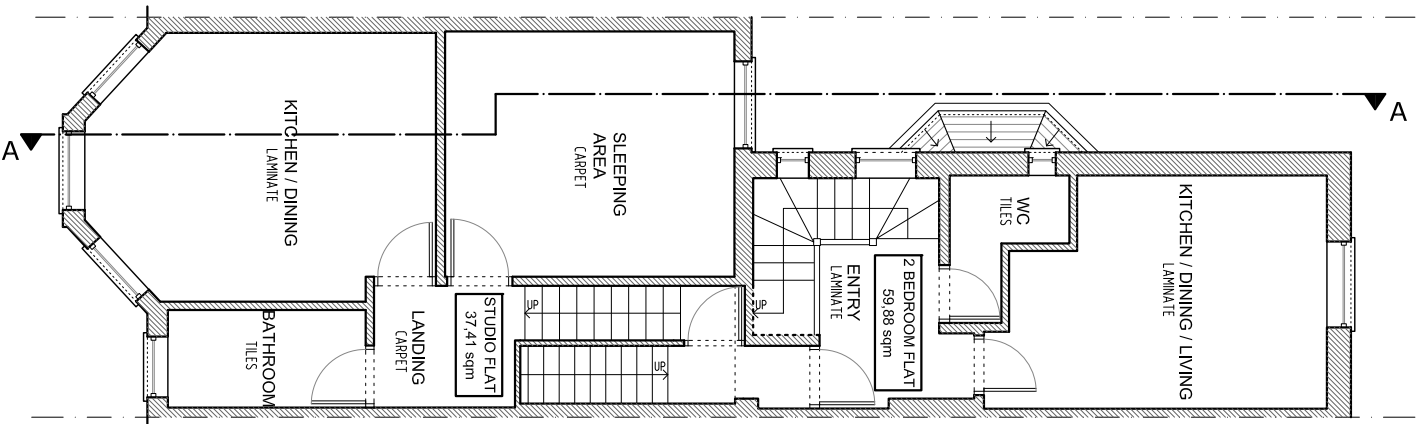


Proposed First Floor

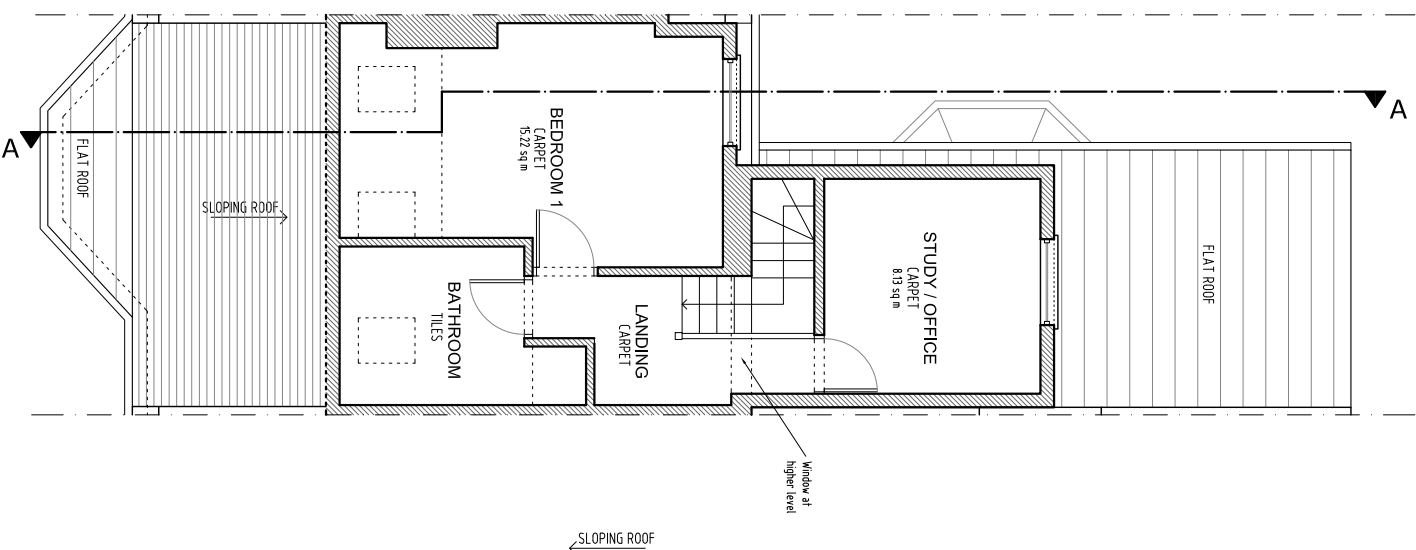

Proposed Upper First Floor

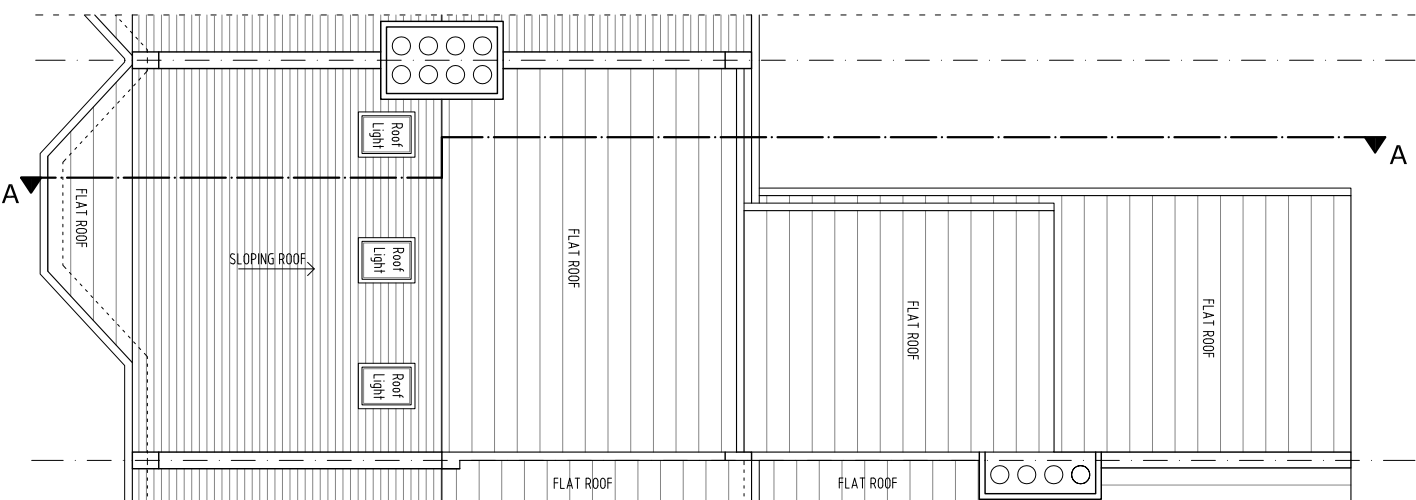

Proposed Roof Plan

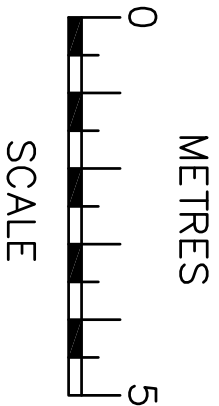

METRES

SCALE

C - Sill Height
F - Window Height
CH - Ceiling Height
DH - Door Height



AJ PLANS
info@ajplans.co

NOTES
The contractors are to check all the dimensions, levels, drain runs and general condition of the site before works commence.

All works are to be carried out in accordance with current Building Regulations, Code of Practice and Local Authority Requirements.

Project:
40 Mattison Road,
London N4 1BD

Title:
Proposed
Floor Plans

Date: 14.09.22 **Scale:** 1:100 @ A3

Dwg. No. MR.40.PR.101

Rev: