



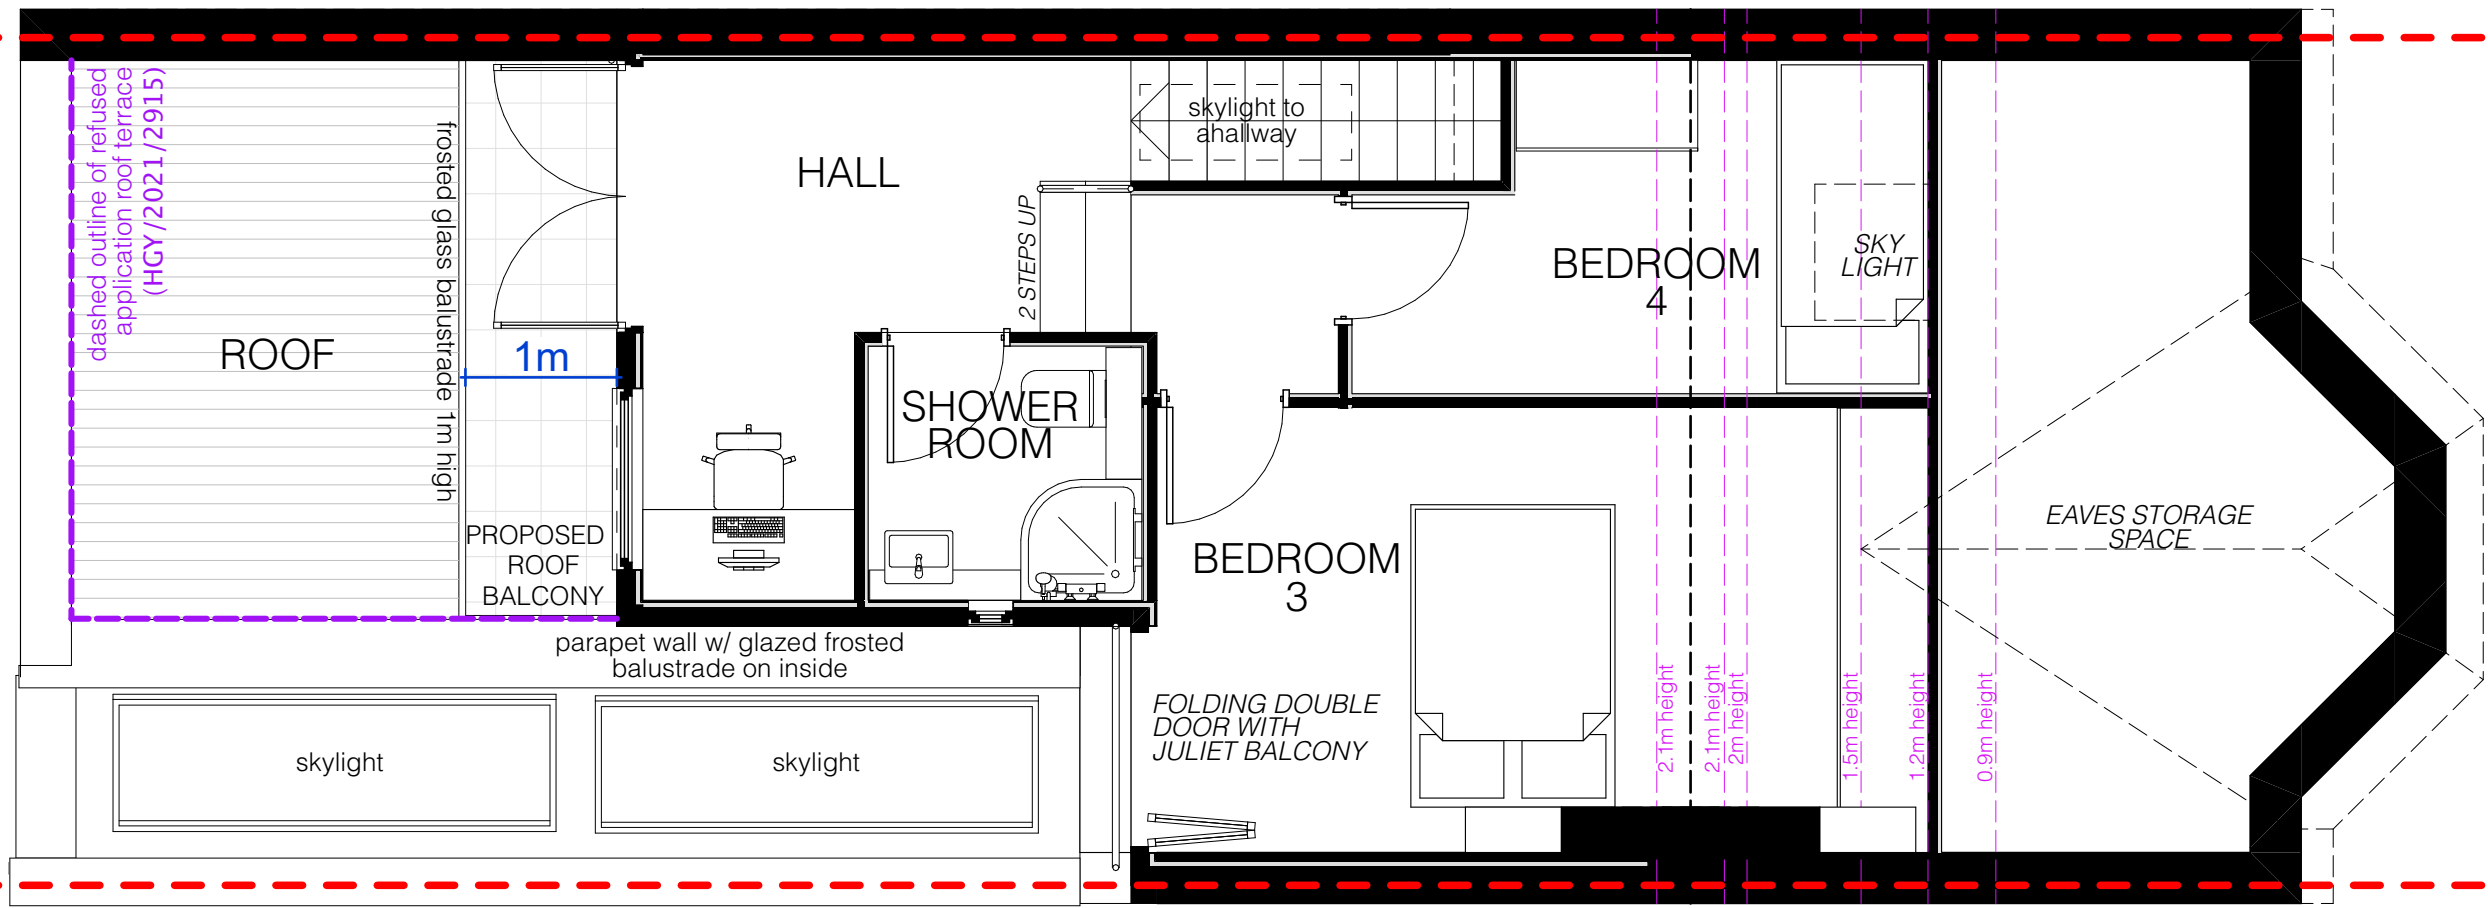


PROPOSED FIRST FLOOR PLAN

1:50

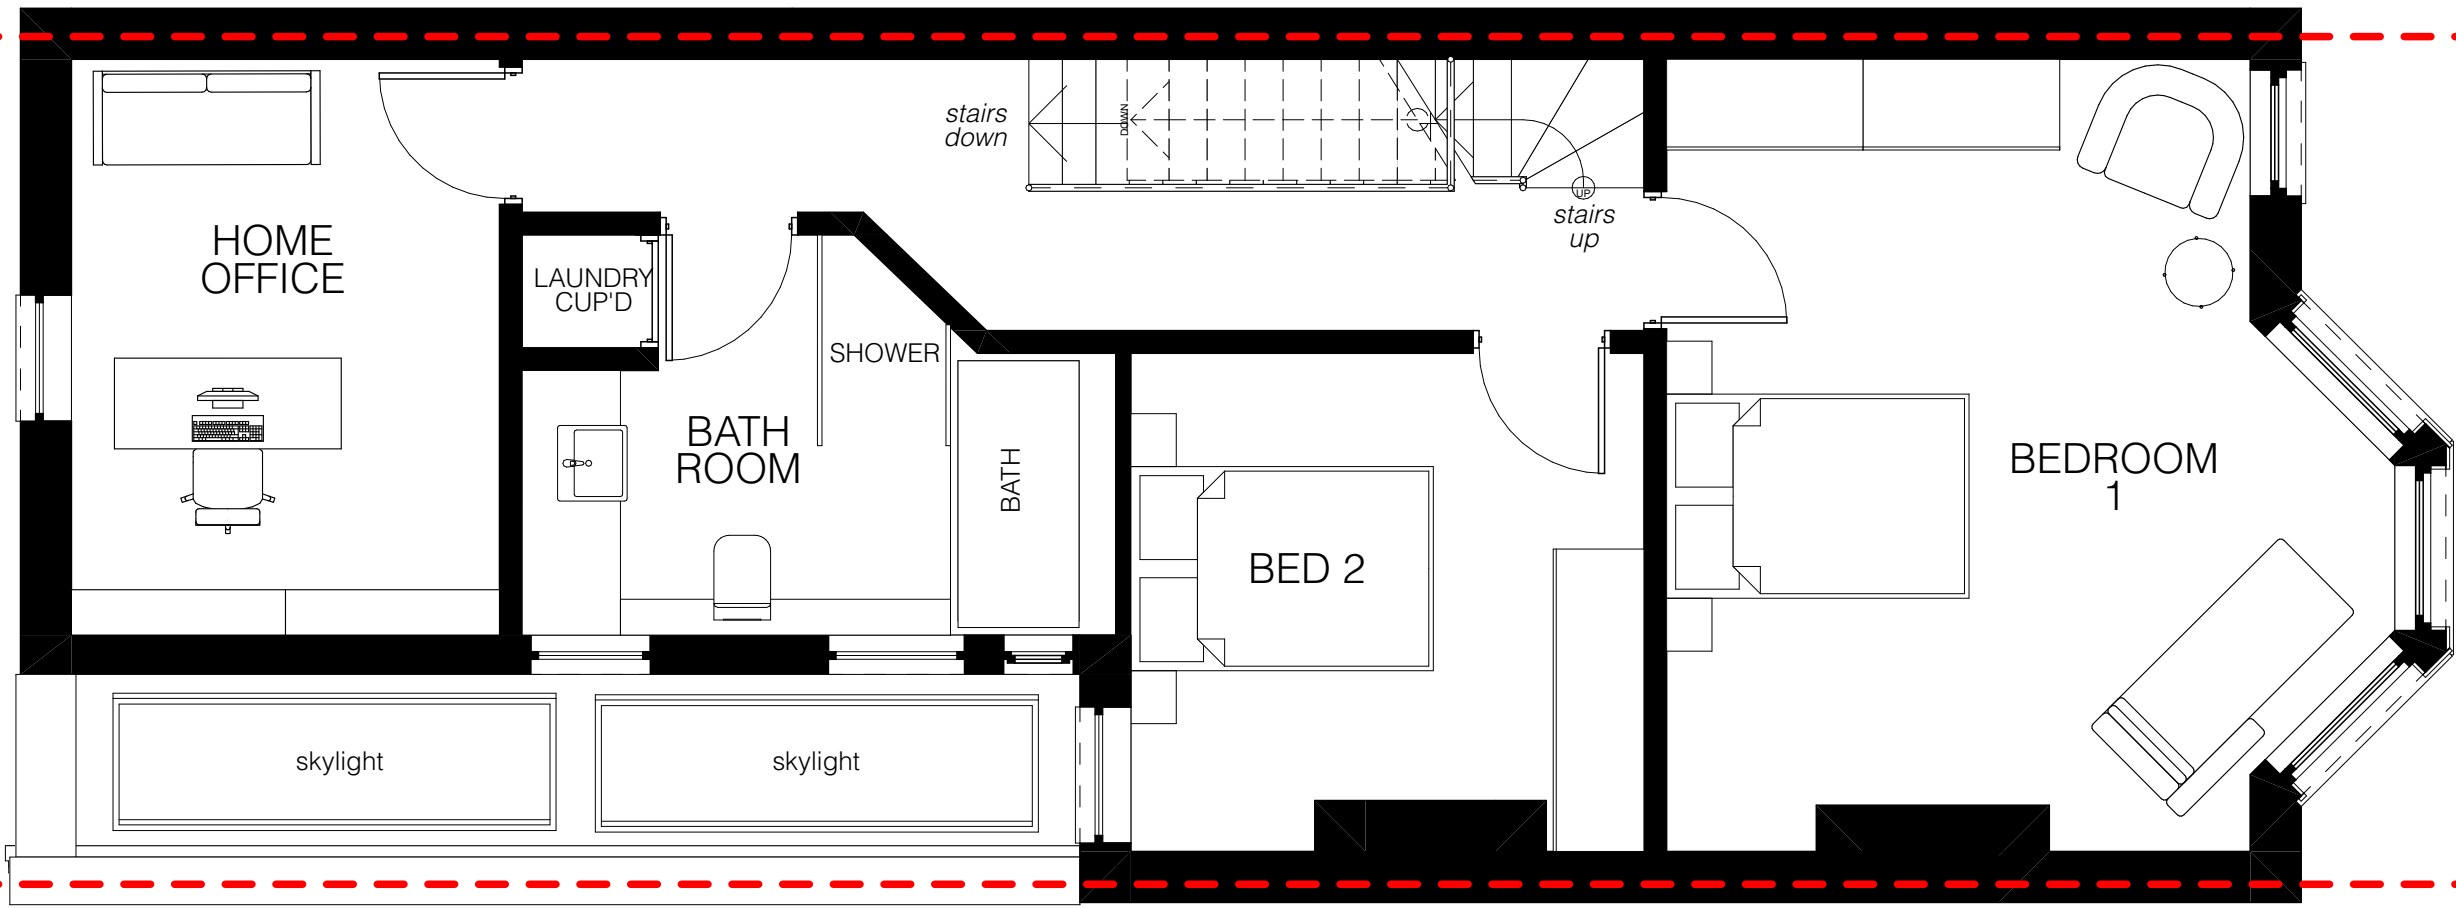

PROPOSED FIRST FLOOR PLAN

1:50

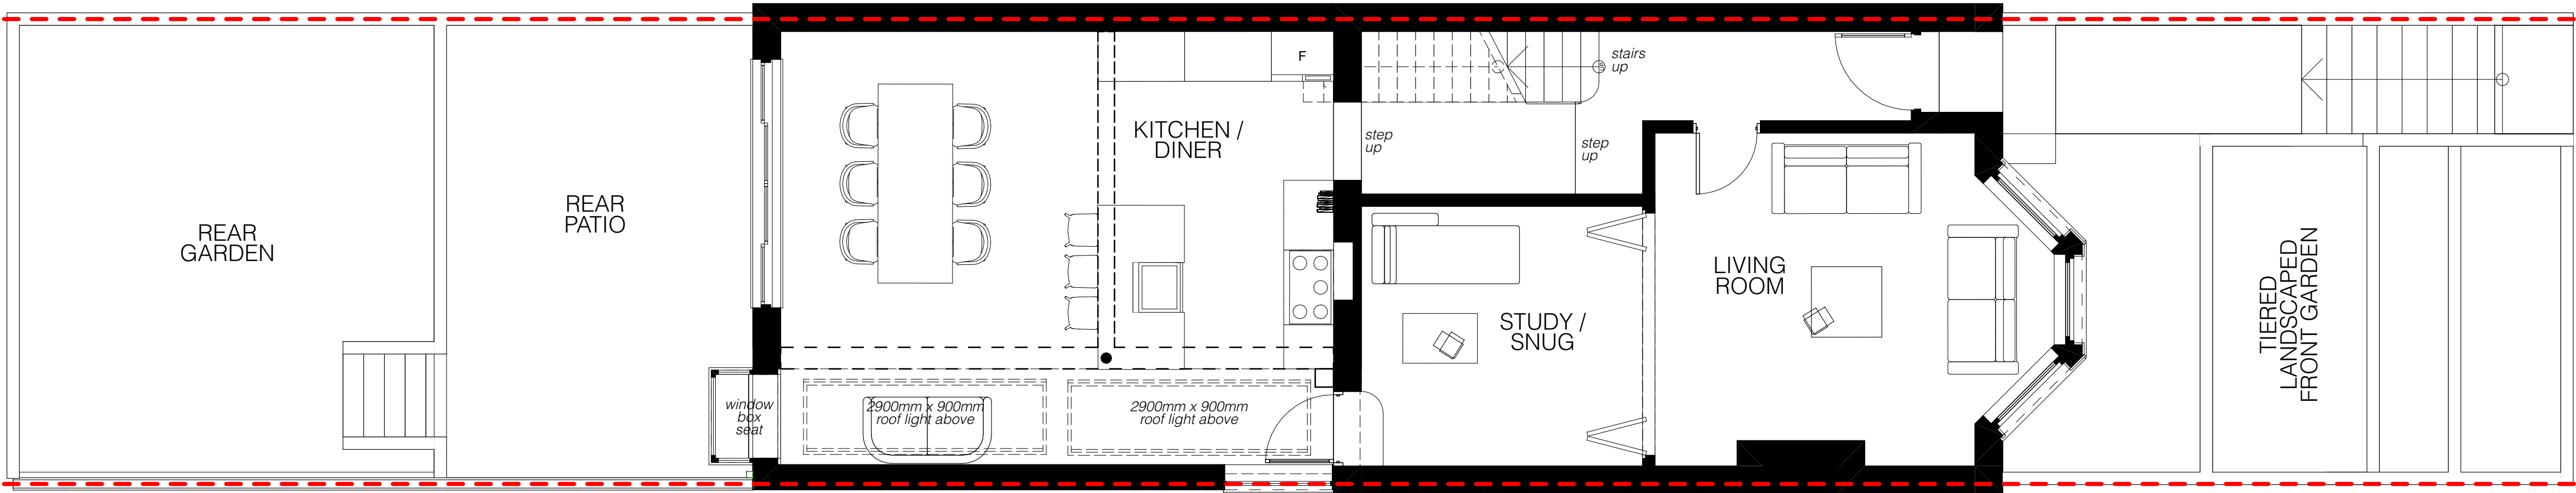

PROPOSED GROUND FLOOR PLAN

1:50

0 1m 3m 5m
1:50 scale

 **studioHEKKEL**
hello@studiohekkel.com | www.studiohekkel.com

Client
Laura Cole & Timothy Cant

Project
115 Victoria Road, London, N22 7XG

Drawing Title
PROPOSED PLANS

Drawing Scale(s)
1:50 @ A1

Status
PLANNING APPLICATION

Drawing Number
PROJECT - STAGE - DRAWING - REVISION

2102-P-203