


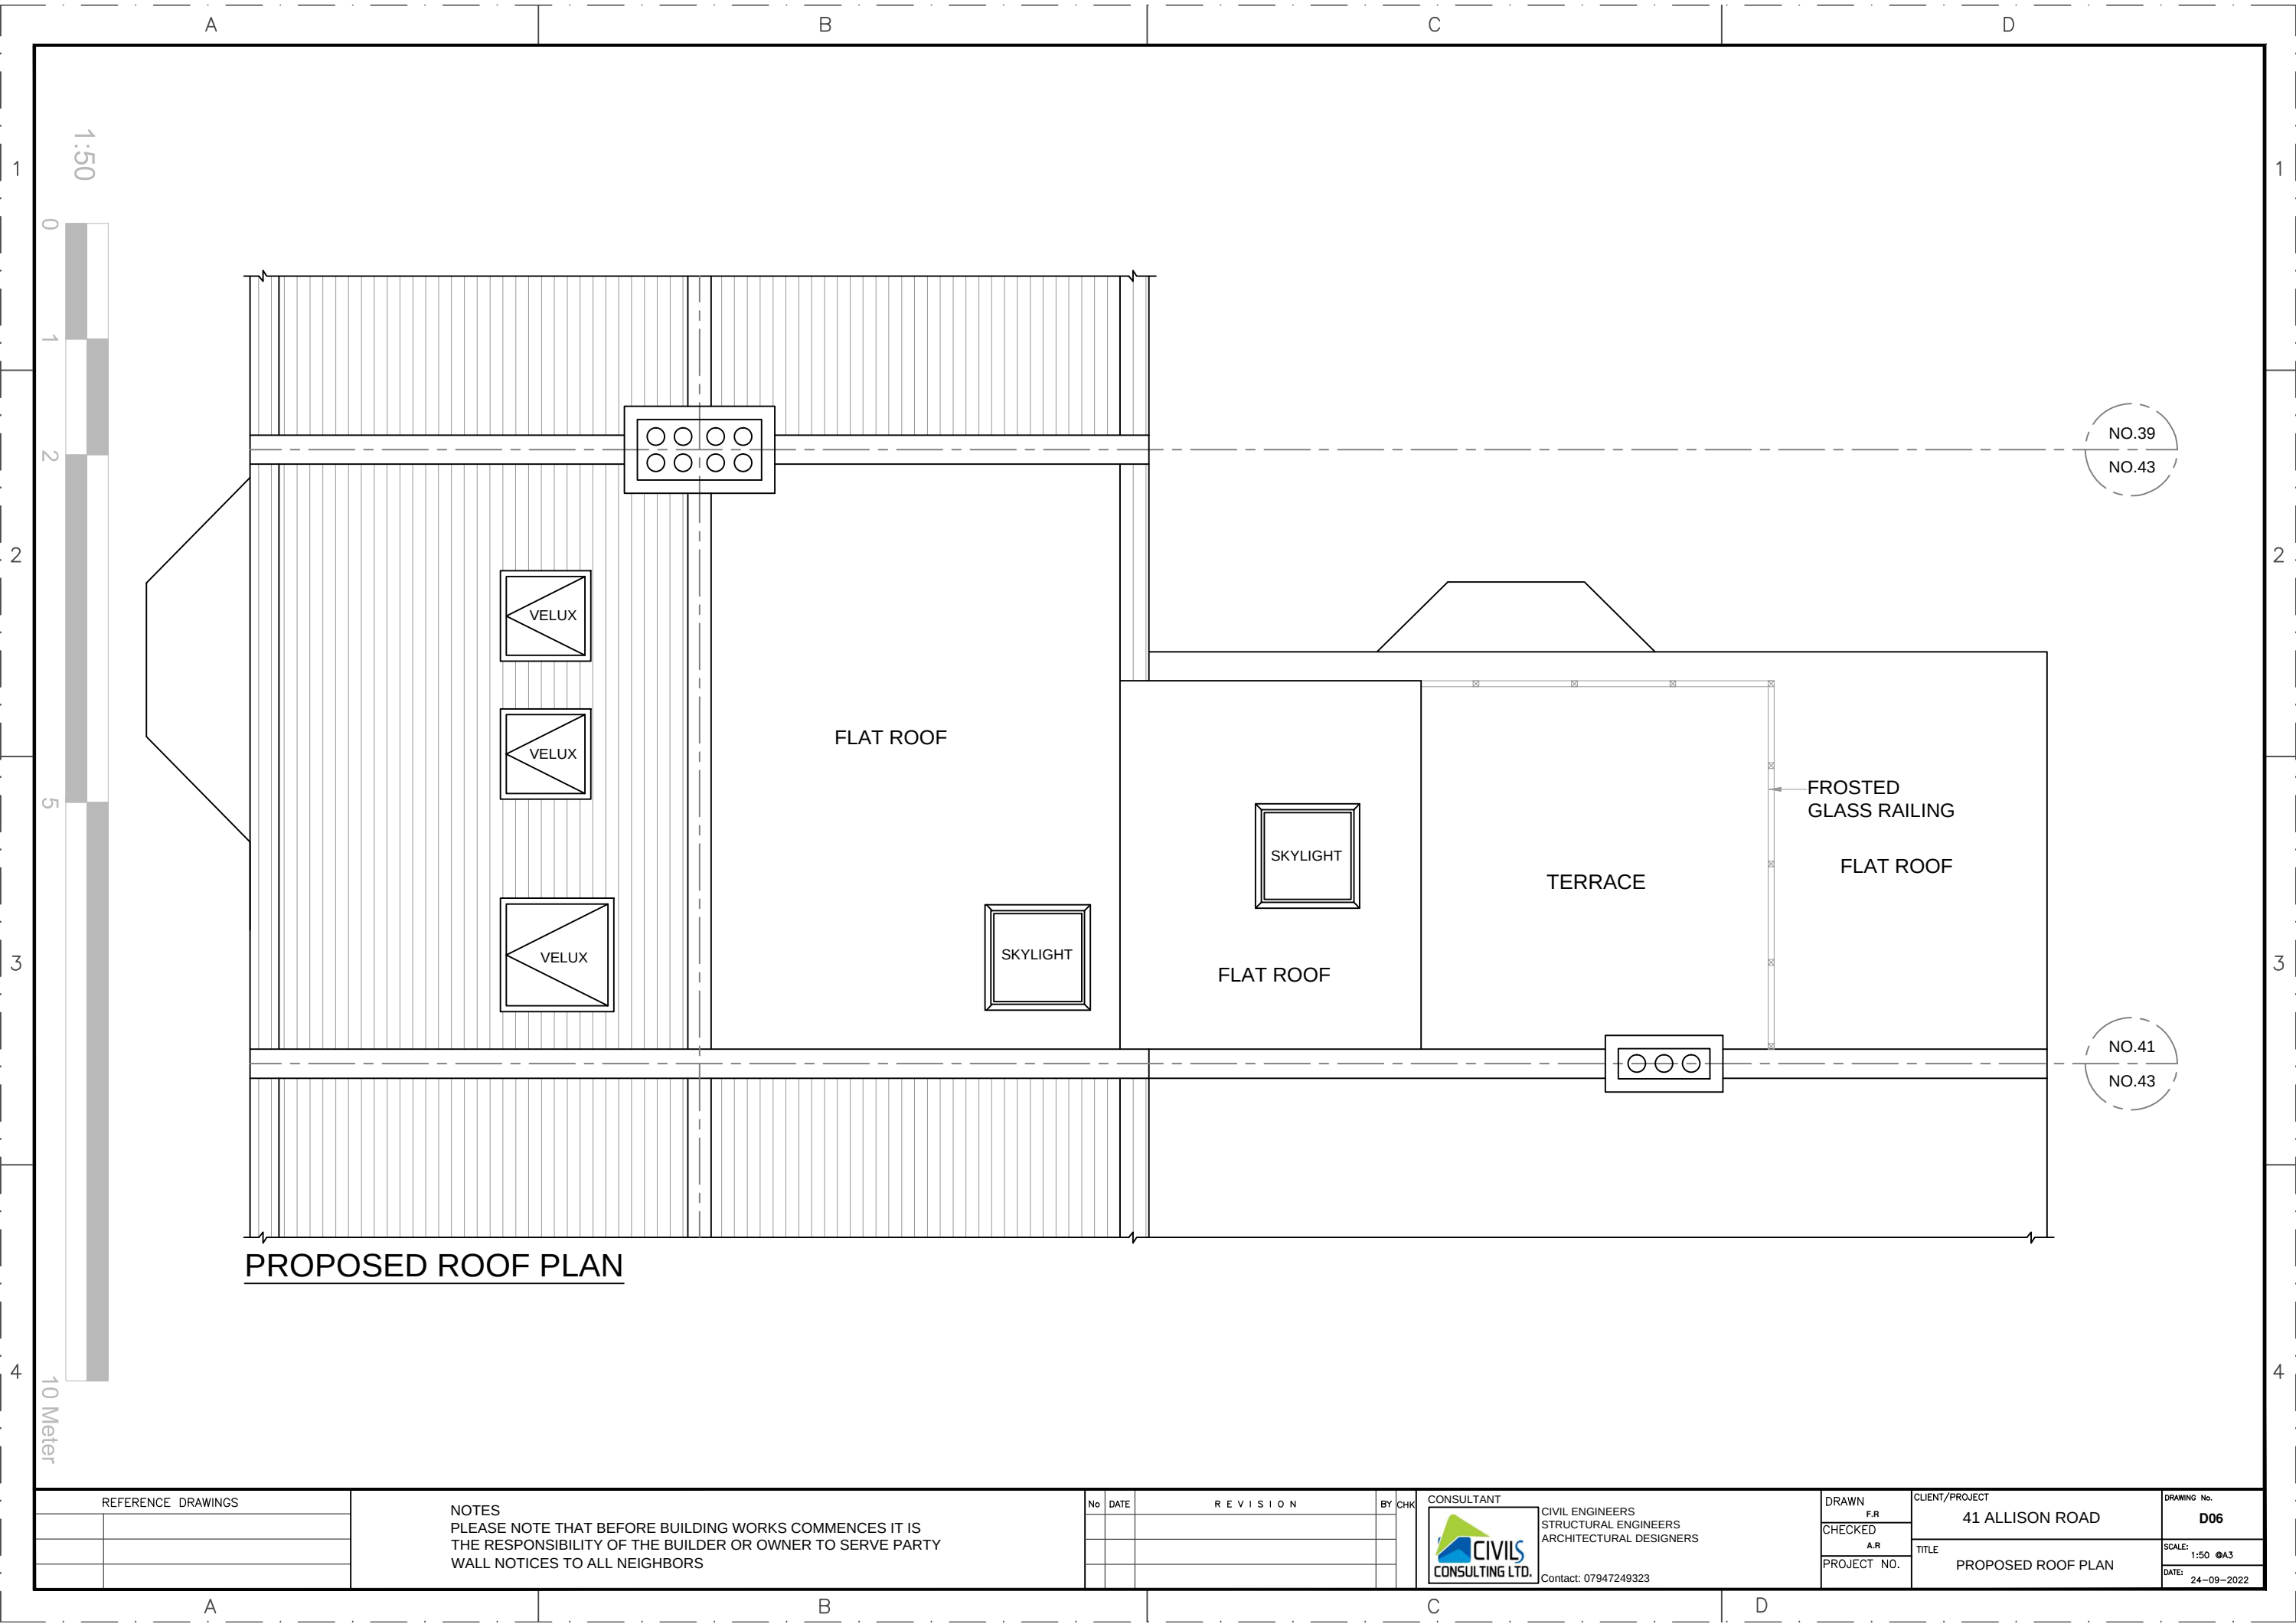

PROPOSED ROOF PLAN

REFERENCE DRAWINGS	

NOTES
PLEASE NOTE THAT BEFORE BUILDING WORKS COMMENCES IT IS
THE RESPONSIBILITY OF THE BUILDER OR OWNER TO SERVE PARTY
WALL NOTICES TO ALL NEIGHBORS

No	DATE	REVISION	BY	CHK

CONSULTANT



CIVIL ENGINEERS
STRUCTURAL ENGINEERS
ARCHITECTURAL DESIGNERS
Contact: 07947249323

DRAWN F.R
CHECKED A.R
PROJECT NO.

CLIENT/PROJECT
41 ALLISON ROAD
TITLE
PROPOSED ROOF PLAN

DRAWING No.
D06
SCALE: 1:50 @A3
DATE: 24-09-2022