



EXISTING ROOF PLAN

1:50

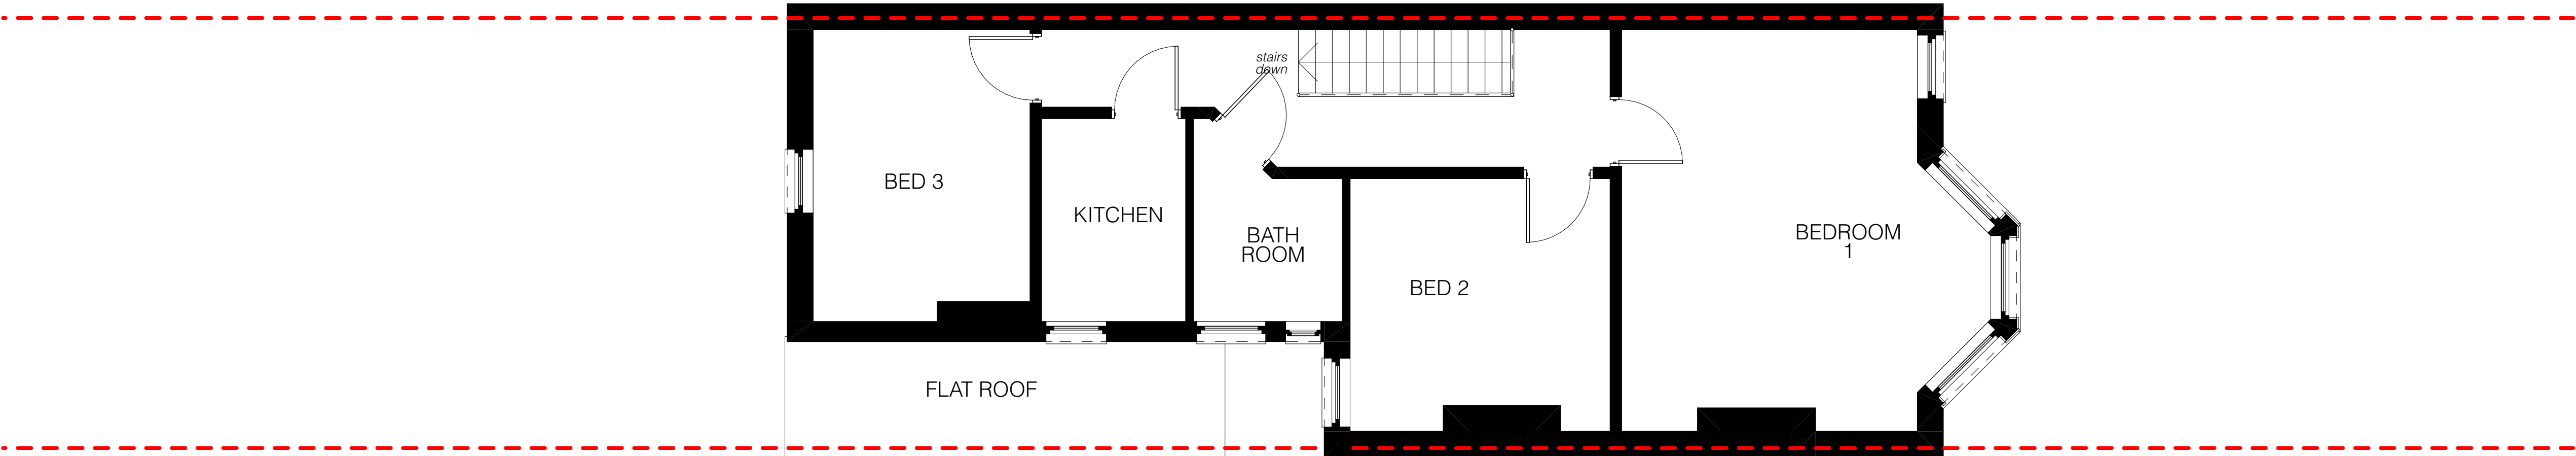


EXISTING FIRST FLOOR PLAN

1:50

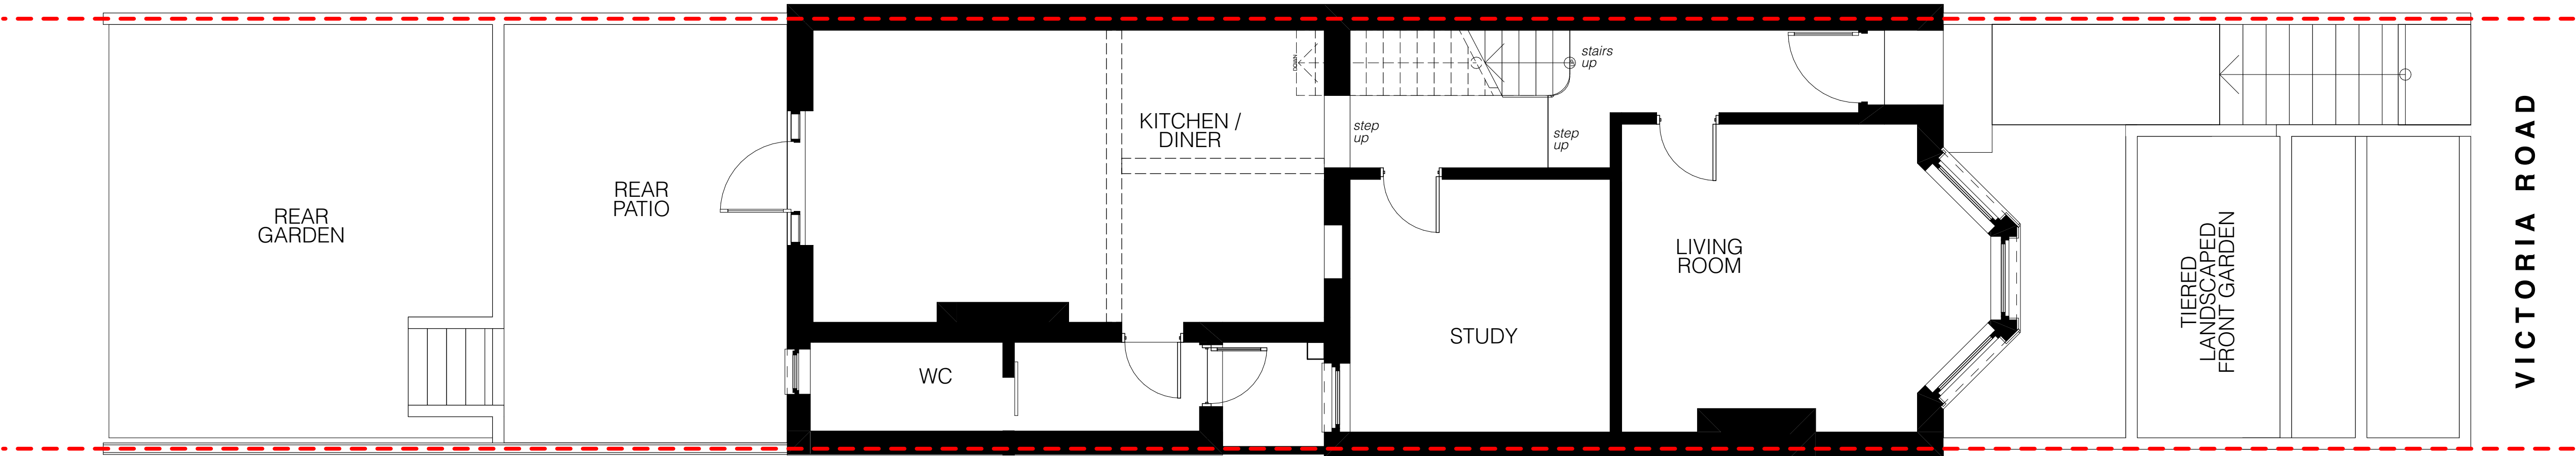


EXISTING GROUND FLOOR PLAN

1:50

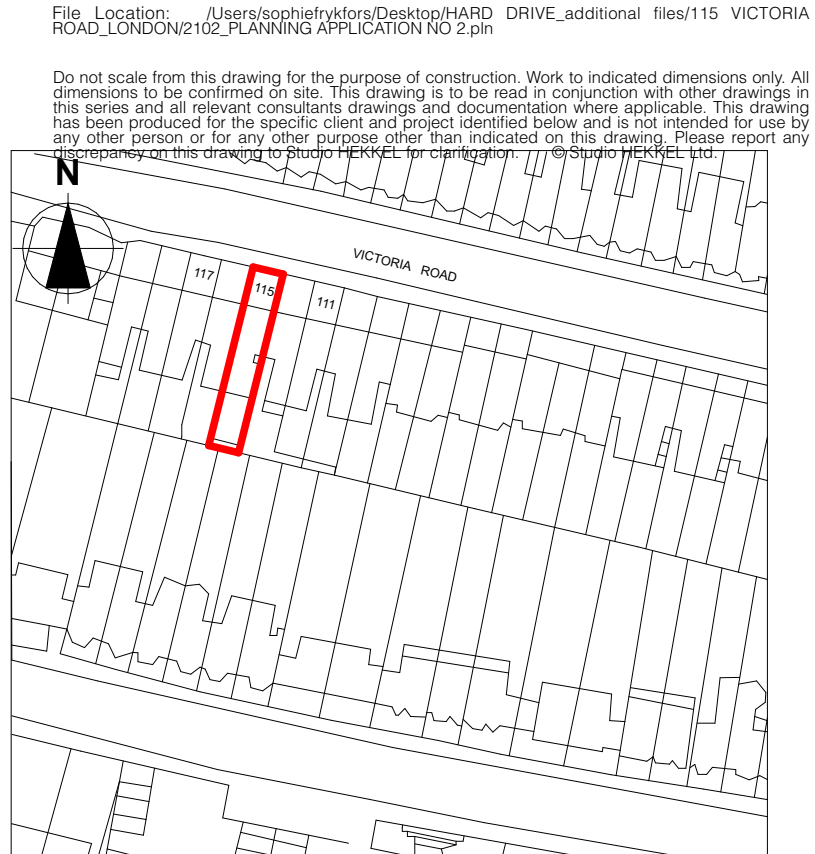

LOCATION PLAN


1:1250

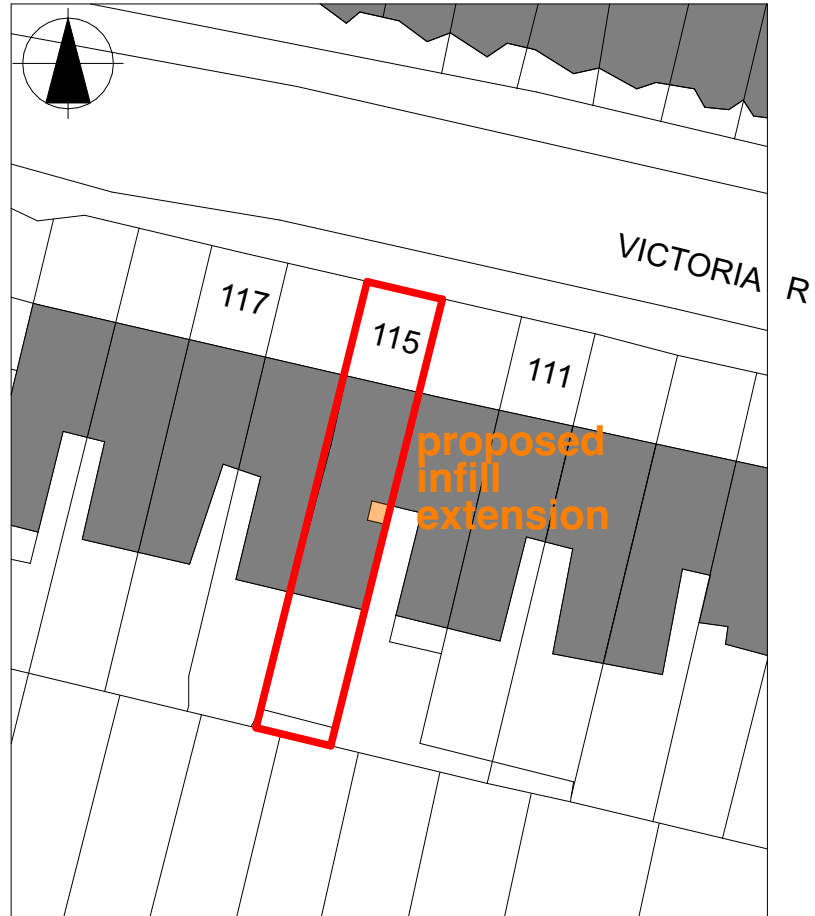

BLOCK PLAN

1:500

1:500 scale

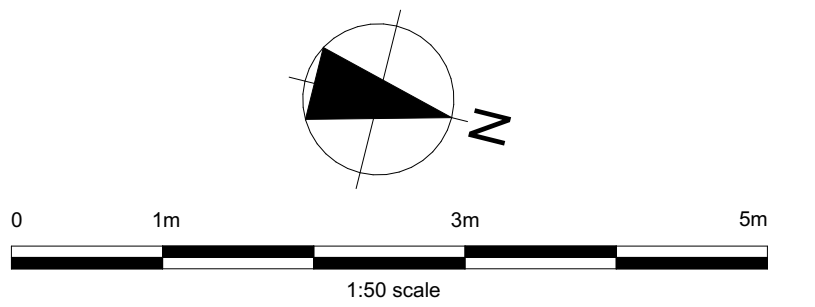

Client
Laura Cole & Timothy Cant

Project
115 Victoria Road, London, N22
7XG

Drawing Title

EXISTING PLANS

Drawing Scale(s) Status

1:1250, 1:500, 1:50 PLANNING APPLICATION

Drawing Number PROJECT - STAGE - DRAWING - REVISION

2102-P-201