




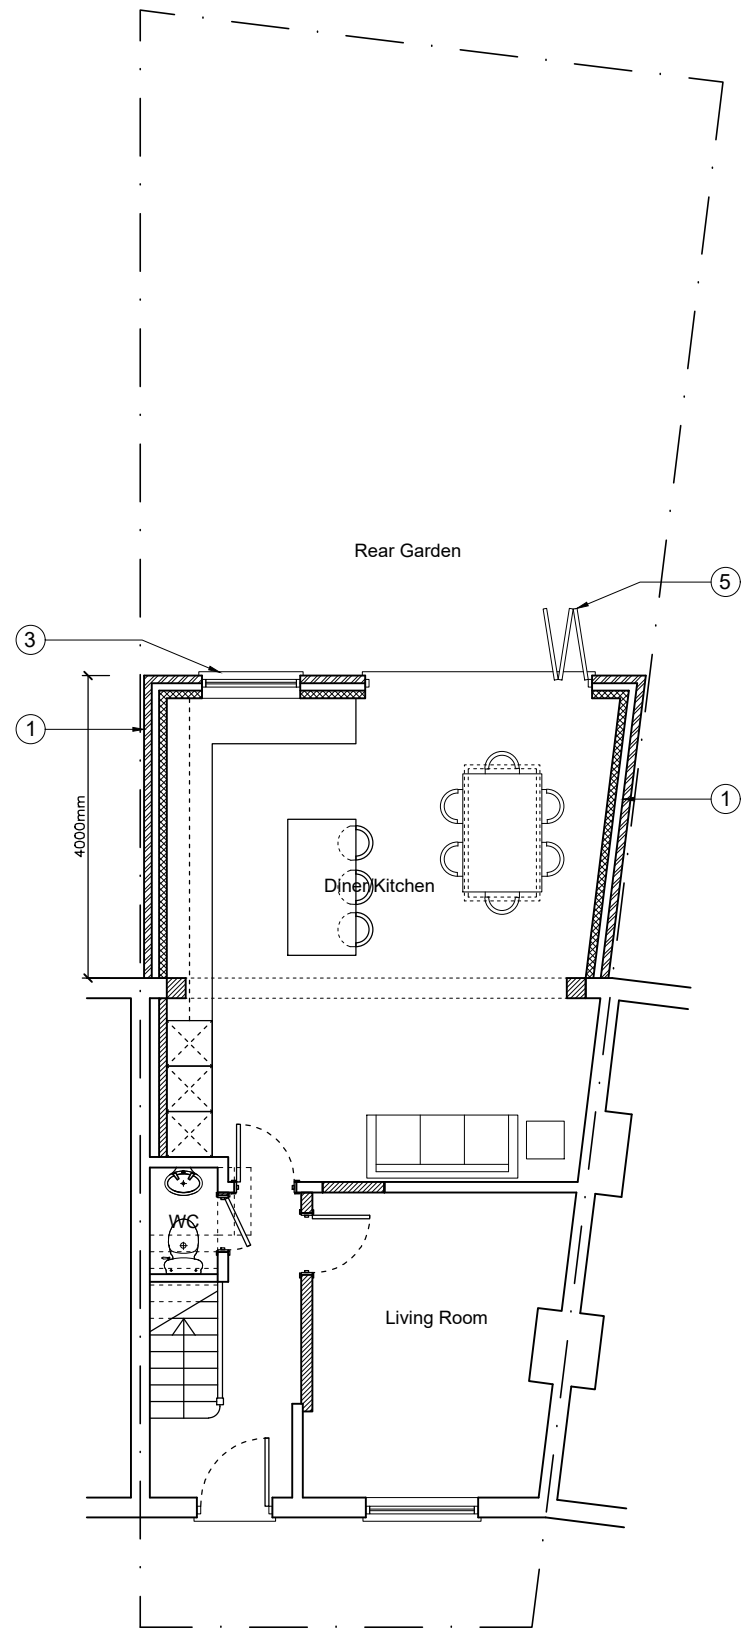

Ground Floor Plan
as Proposed

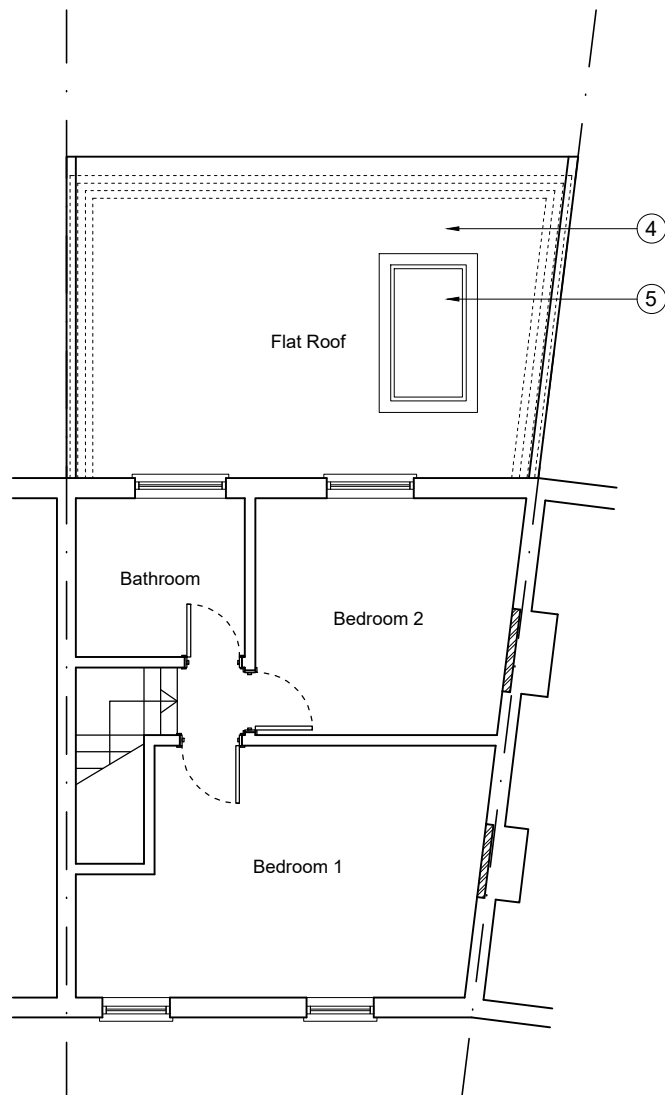

First Floor Plan
as Proposed

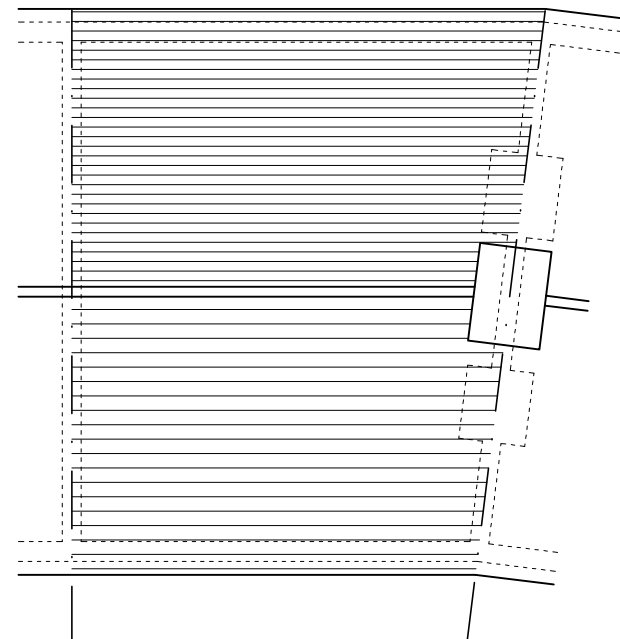

Roof Plan
as Proposed

SITE AREA
135.4m²

PROPOSED FOOTPRINT OF PROPERTY
67.3m²

- Key
- 1 New cavity wall with brickwork to match existing
 - 2 New aluminium double glazed doors
 - 3 New uPVC double glazed windows
 - 4 New flat roof
 - 5 New aluminium flat roof skylight

Key:

Existing Walls/Floors	
Proposed Brickwork	
Proposed Blockwork	
Proposed Partitions	
Proposed Insulation	
Boundary	

Rev.	Date	Note

Client:
Mr & Mrs Bajaziti

Site:
8 Courtman Road
London
N17 7HU

Title:
Floor Plans
as Proposed

Scale: 1:100 | Drg. Size: A3

Drawn: NP | Drg. No. 335_03

Date: Oct. 2022 | Rev. #

PPLX
Architects

58 Pine Grove
Brookmans Park
Herts
AL9 7BW

t: 07886 526 081
f: 01707 642 026
e: papalexandrakos@hotmail.com