


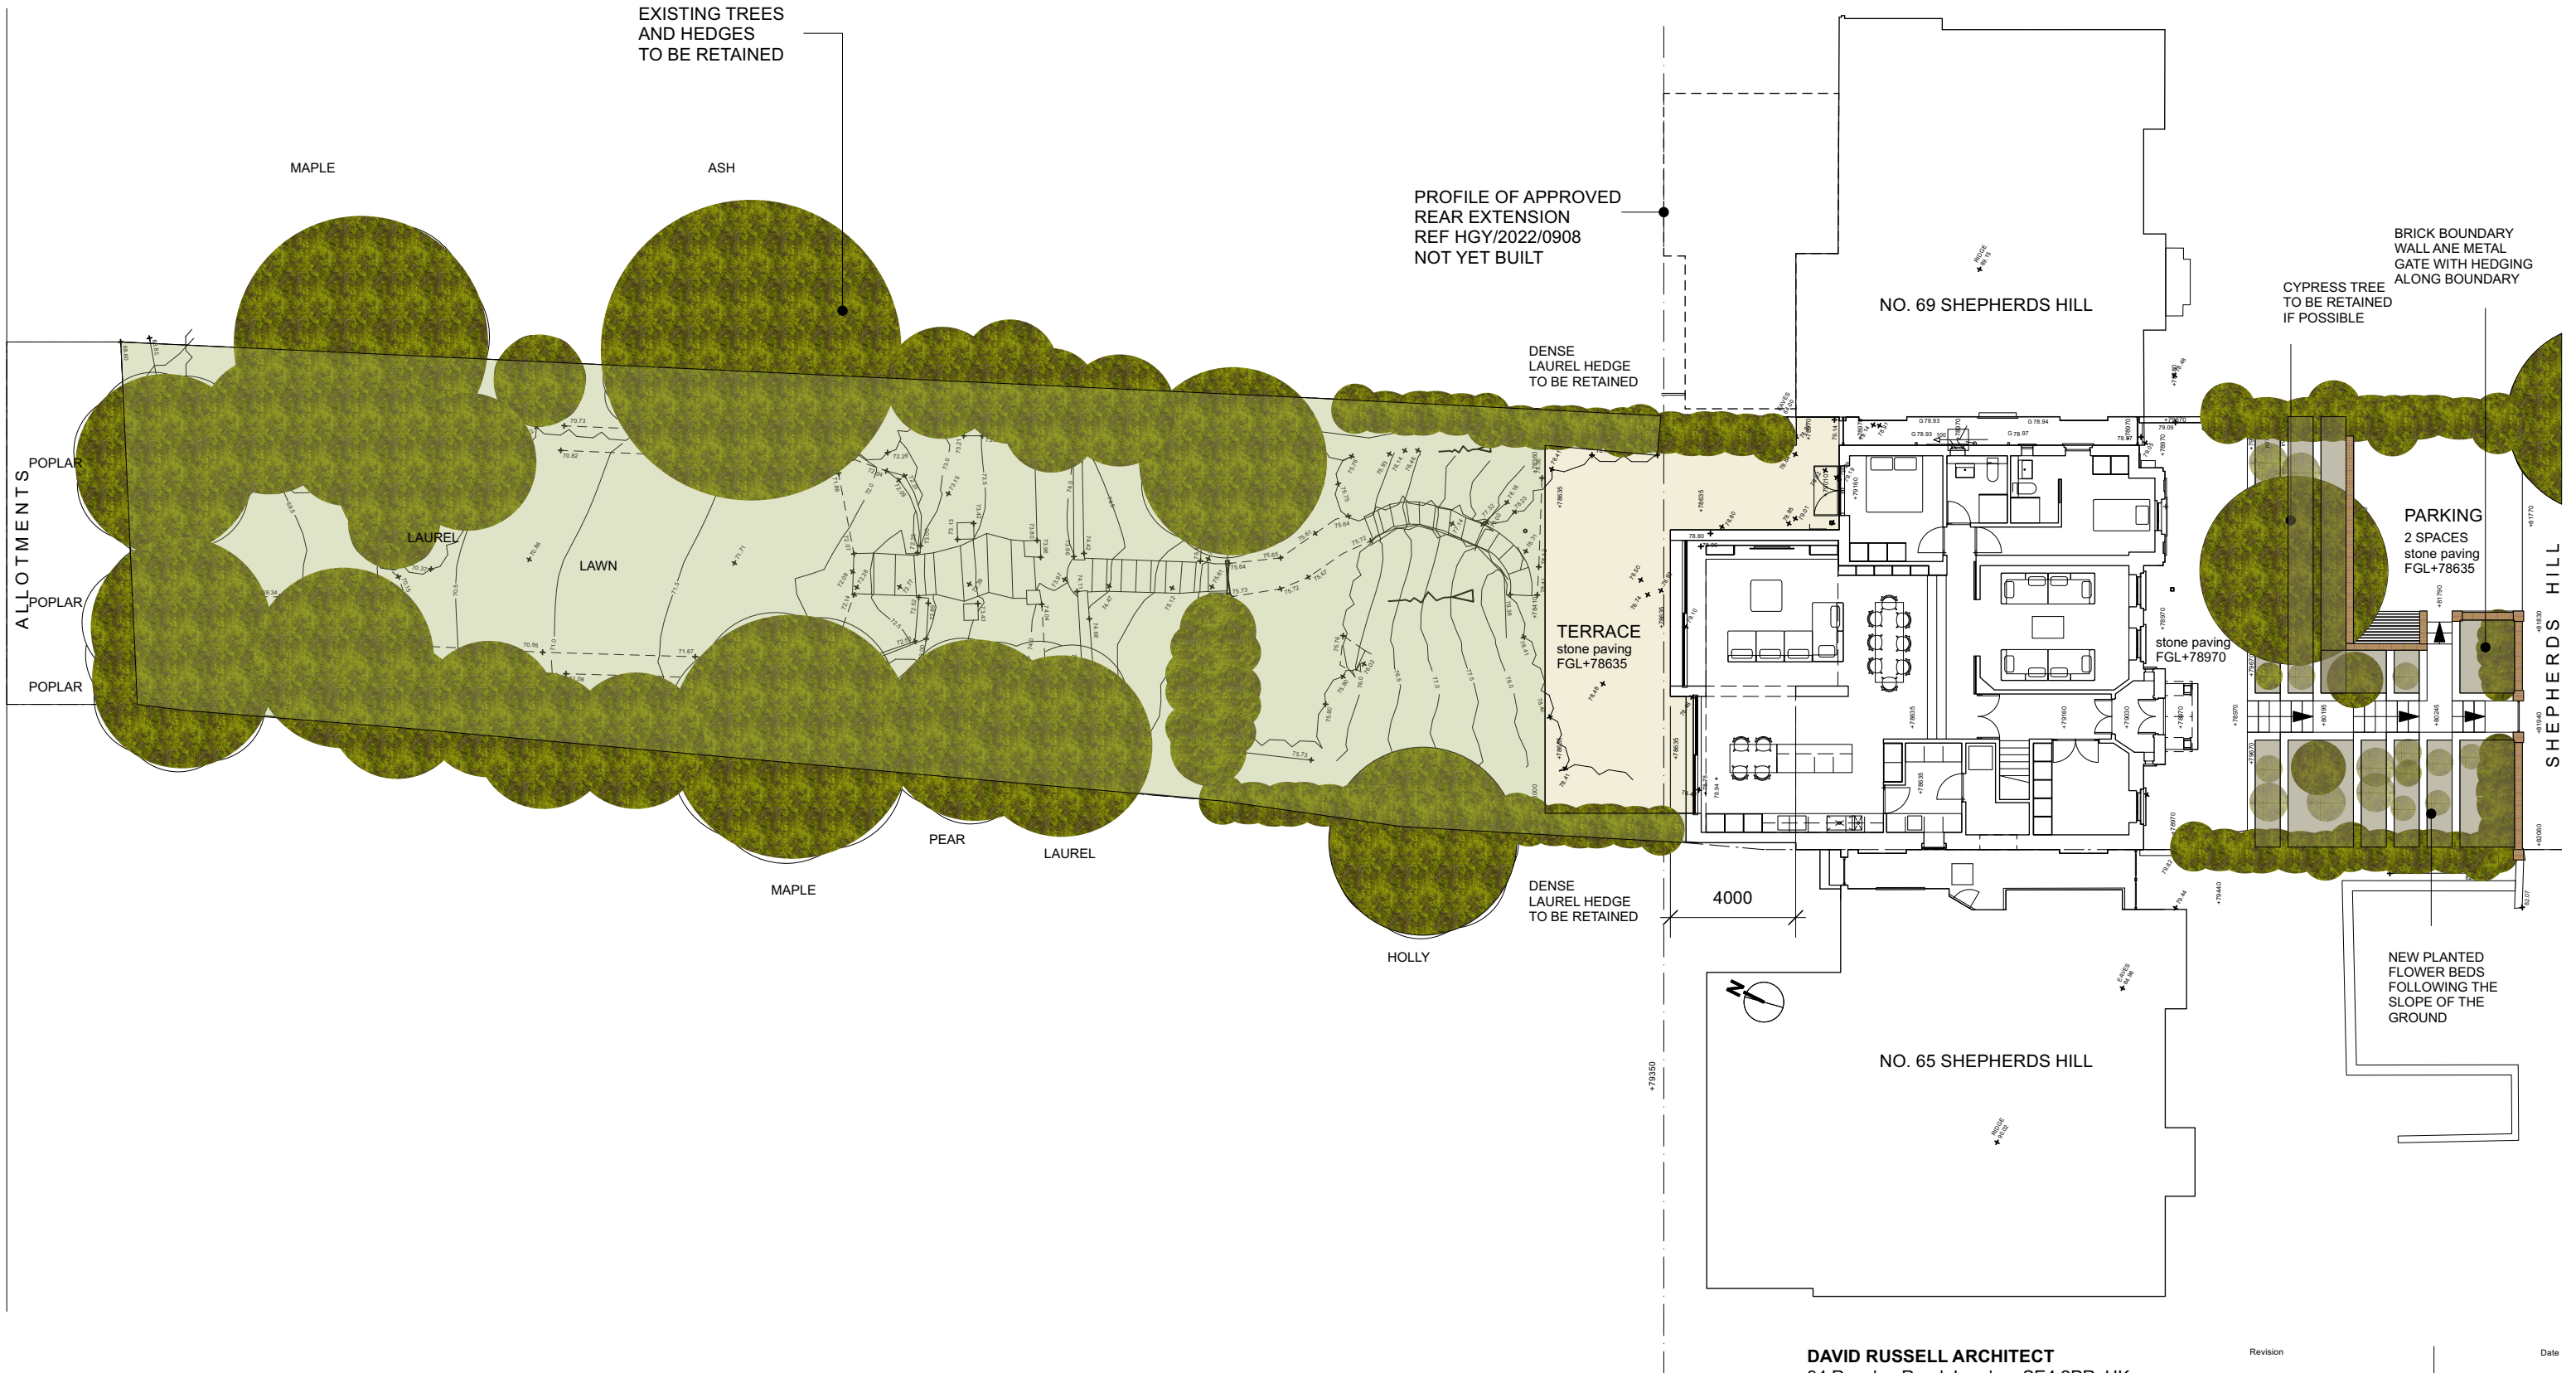

0 1 2 3 4 5 M

1 Proposed Site Plan
Scale: 1:200

0 10 20 30 40 50 mm
Paper Scale

DAVID RUSSELL ARCHITECT
94 Revelon Road, London, SE4 2PR, UK
M: +44 (0) 774 884 7288
E: info@davidrussellarchitect.com

25.09.2022

67 Shepherd's Hill

1:200@A3

Proposed Site Plan

016_PL_013

DO NOT SCALE FROM THIS DRAWING
ALL DISCREPANCIES TO BE REPORTED
©2021 David Russell